HANOVER POLICE STATION

203 10TH STREET, HANOVER
ONTARIO, N4N 1N8

Project No.: 22539

ISSUED FOR TENDER
AUGUST 13, 2026

DRAWING LIST

ARCHITECTURAL

DRAWING LIST

ARCHITECTURAL

A0.00 DRAWING LIST
A0.01 BUILDING CODE COMPLIANCE
A0.02 CONSTRUCTION ASSEMBLIES
A0.03 EXTERIOR SCREEN SCHEDULE
A0.04 DOOR & FRAME SCHEDULE
A0.05 DOOR & FRAME TYPES AND DETAILS
A0.06 ROOM FINISHES SCHEDULE
A0.07 WALL FRAMING DETAILS
A0.08 MISCELLANEOUS DETAILS - 1
A0.09 MISCELLANEUOS DETAILS - 2
A0.10 SCHEDULES
A0.11 CONSTRUCTION NOTES

A1.00 SITE PLAN - DEMOLITION
A1.01 SITE PLAN
A1.02 PARKING LOT & ENTRY PLAZA DETAIL
A1.03 SITE DETAILS
A1.04 SITE DETAILS

A2.00 FIRE RATED PARTITION PLAN - LEVEL 1
A2.01 FLOOR PLAN - LEVEL 1
A2.02 FLOOR REFERENCE PLAN - LEVEL 1
A2.03 ACOUSTIC PARTITION PLAN - LEVEL 1

A2.05 FIRE RATED PARTITION PLAN - LEVEL 2
A2.06 FLOOR PLAN - LEVEL 2
A2.07 FLOOR REFERENCE PLAN - LEVEL 2
A2.08 ACOUSTIC PARTITION PLAN - LEVEL 2

A2.11 ROOF PLAN

A3.00 REFLECTED CEILING PLAN - LEVEL 1
A3.01 REFLECTED CEILING PLAN - LEVEL 2

A3.02 FLOOR FINISHES PLAN - LEVEL 1
A3.03 FLOOR FINISHES PLAN - LEVEL2

A4.00 BUILDING ELEVATIONS

A5.00 BUILDING SECTIONS
A5.01 BUILDING SECTIONS
A5.02 WALL SECTIONS
A5.03 WALL SECTIONS
A5.04 WALL SECTIONS
A5.05 WALL SECTIONS
A5.06 WALL SECTIONS
A5.10 WALL SECTIONS DETAILS
A5.11 WALL SECTIONS DETAILS
A5.12 WALL SECTIONS DETAILS
A5.13 WALL SECTIONS DETAILS
A5.20 PLAN DETAILS
A5.30 STAIR 1 - PLANS & SECTION
A5.31 STAIR 2 - PLANS & SECTION
A5.32 STAIR DETAILS
A5.33 STAIR DETAILS

A6.00 INTERIOR PLAN DETAILS

A7.00 WASHROOM PLANS & INTERIOR ELEVATIONS
A7.01 DETENTION AREA INTERIOR ELEVATIONS
A7.02 MEN AND WOMEN'S CHANGE ROOMS' INTERIOR ELEVATIONS
A7.05 2ND FLOOR ROOMS' INTERIOR ELEVATIONS

A8.00 MILLWORK PLAN & ELEVATIONS - LEVEL 1
A8.01 MILLWORK PLAN & ELEVATIONS - LEVEL 1
A8.02 MILLWORK PLAN & ELEVATIONS - LEVEL 2

A8.10 MILLWORK DETAILS
A8.11 MILLWORK DETAILS

A9.00 SECURITY PLAN - LEVEL 1
A9.01 SECURITY PLAN - LEVEL 2

A10.0 FURNITURE PLAN - LEVEL 1
A10.01 FURNITURE PLAN - LEVEL 2

STRUCTURAL

S1.1 STRUCTURAL NOTES
S1.2 STRUCTURAL NOTES, SCHEDULES AND DETAILS
S1.3 STRUCTURAL DETAILS
S1.4 STRUCTURAL DETAILS
S2.1 FOUNDATION PLAN
S2.2 LEVEL 2 FRAMING PLAN
S2.3 ROOF FRAMING PLAN
S2.4 SNOW DRIFT DIAGRAMS
S3.1 STRUCTURAL DETAILS
S3.2 STRUCTURAL DETAILS
S3.3 STRUCTURAL DETAILS
S3.4 STRUCTURAL DETAILS
S3.5 STRUCTURAL DETAILS
S4.1 MASONRY WALL DETAILS AND SCHEDULES
S5.1 LEVEL 1 FLOOR CONCRETE WALL LAYOUT
S5.2 LEVEL 1 FLOOR CONCRETE WALL LAYOUT

MECHANICAL

M0.1 MECHANICAL DRAWING LIST, LEGEND, NOTES AND DETAILS
M0.2 MECHANICAL NOTES
M1.0 LEVEL 1 FIRE PROTECTION
M1.1 LEVEL 2 FIRE PROTECTION
M2.0 UNDERGROUND PLUMBING
M2.1 LEVEL 1 PLUMBING
M2.2 LEVEL 2 PLUMBING
M2.3 ROOF PLUMBING
M4.0 LEVEL 1 HYDRONICS
M4.1 LEVEL 2 HYDRONICS
M5.0 LEVEL 1 AIR DISTRIBUTION
M5.1 LEVEL 2 AIR DISTRIBUTION
M5.2 ROOF PLAN AIR DISTRIBUTION
M6.0 MECHANICAL SCHEDULES
M6.1 MECHANICAL SCHEDULES
M7.0 MECHANICAL DETAILS
M7.1 MECHANICAL DETAILS
M7.2 MECHANICAL DETAILS
M7.3 MECHANICAL DETAILS

ELECTRICAL

E0.1 DRAWING LIST, LEGEND, SCHEDULES AND NOTES
E0.2 LIGHTING CONTROLS
E0.3 ELECTRICAL CONNECTION SCHEDULE
E0.4 ELECTRICAL SITE PLAN
E1.0 LEVEL 1 LIGHTING
E1.1 LEVEL 2 LIGHTING
E2.0 LEVEL 1 POWER + A/V
E2.1 LEVEL 2 POWER + A/V
E2.2 ROOF PLAN ELECTRICAL
E3.0 LEVEL 1 SYSTEMS
E3.1 LEVEL 2 SYSTEMS
E4.0 ELECTRICAL DETAILS
E4.1 ELECTRICAL DETAILS
E4.2 ELECTRICAL DOOR ELEVATIONS
E5.0 SINGLE LINE DIAGRAM
E7.0 PANEL SCHEDULES

CIVIL

10048-TS TITLE SHEET
10048-C1 EXISTING CONDITIONS AND REMOVALS
10048-C2 PROPOSED SITE PLAN
10048-C3 PROPOSED SITE SERVICING
10048-C4 PROPOSED SITE GRADING
10048-C5 STORM SEWER CATCHMENT AREAS
10048-DET1 DETAILS 1
10048-DET2 DETAILS 2

REVISIONS

No.	Date	Particular
1	2026.04.17	ISSUED FOR CLIENT DD REVIEW
2	2026.07.03	ISSUED FOR CLIENT CD REVIEW
3	2026.08.07	ISSUED FOR FINAL REVIEW
4	2026.08.13	ISSUED FOR TENDER

All dimensions and measurements must be checked and verified by the General Contractor

This design, drawings and related materials or writing (collectively, "the Work" or "Work") are protected by copyright and are the exclusive property of The Ventin Group Ltd. Any other use, including but not limited to reproduction, modification, distribution, sharing or use for any other purpose, is strictly prohibited without the express written consent of the copyright owner.

CLIENT
TOWN OF HANOVER

PROJECT:
22539
HANOVER POLICE STATION

2025.11.25

ORIGINAL PAGE SIZE ARCH D - 24" X 36"
KEY TO DETAIL LOCATION:
A - DETAIL NO.
B - SHEET NO., ORIGIN

+VG ARCHITECTS
THE VENTIN GROUP LTD

RPL ARCHITECTS

DRAWING LIST

A0.00

DRAWN BY : LK
Checked by :PS / JP

Plot Date : 2026-08-20, 3:14:34 PM
Autodesk Docs://Hanover Police Station/22539-HPS_ARCH (R23).rvt

1 / A0.01 MAIN FLOOR EXITING PLAN

0 1 2 5m (1 : 200)

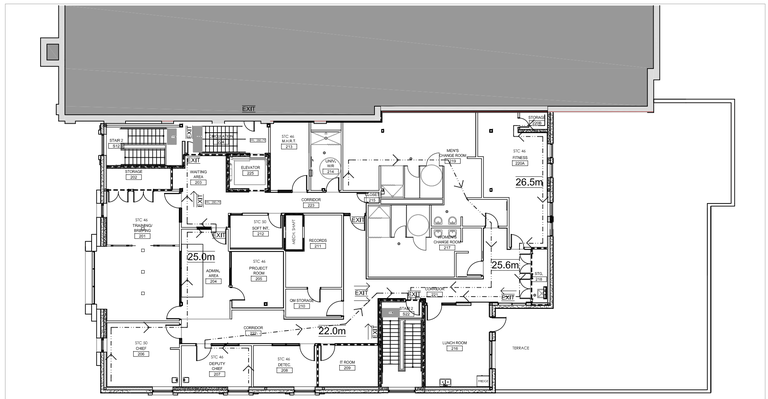

1 / A0.01 SECOND FLOOR EXITING PLAN

0 1 2 5m (1 : 200)

FIRE EXITING PLAN GENERAL NOTES
1. REFER TO CONSTRUCTION ASSEMBLIES ON A0.02 FOR WALL TYPES, OBC COMPLIANCE, ULC COMPLIANCE AND CONSTRUCTION INFORMATION.
2. REFER TO FLOOR PLANS FOR LOCATIONS & EXTENTS OF FIRE RATED SEPARATIONS.

FIRE EXITING PLAN SYMBOL LEGEND	
——·——·——	INDICATES 0 MIN. F.R.R. (SMOKE SEPAR.)
— — — —	INDICATES 45 MIN. F.R.R.
----------	INDICATES 1 HR F.R.R.
——— ———	INDICATES 1.5 HR. F.R.R.
——·——·——	INDICATES 2.0 HR. F.R.R.
DIST	DENOTES TRAVEL PATH AND DISTANCE TO NEAREST EXIT (45m MAX. ALLOWABLE TRAVEL DISTANCE)
	POWER DOOR OPERATOR
PB	PUSH BUTTON FOR POWER DOOR OPERATOR
EXIT	EXIT SIGN

2024 ONTARIO BUILDING CODE DATA MATRIX, PART 3

NAME OF PRACTICE:
RPL ARCHITECTS Inc.
402-1491 YONGE STREET
TORONTO, ON M4T 1Z4 CANADA
PHONE: (416) 964-7163

NAME OF PROJECT:
HANOVER POLICE STATION

LOCATION:
203 10TH STREET, HANOVER
ONTARIO, N4N 1N8

PROJECT DESCRIPTION:
THIS FACILITY FALLS UNDER PART 3 OF THE ONTARIO BUILDING CODE 2024.THE CONSTRUCTION PROCEDURES OUTLINED IN THE DOCUMENTS SHALL BE CARRIED OUT IN ACCORDANCE WITH THE ONTARIO BUILDING CODE 2024.

ITEM	ONTARIO BUILDING CODE 2024 DATA MATRIX PART 3 OR 9				N.B.C. REFERENCE (2015)
1	PROJECT DESCRIPTION: ☐ CHANGE OF USE	☐ NEW ☒ ADDITION ☐ ALTERATION	DIV. B ☐ PART 1 ☐ PART 2 ☒ PART 3	☐ PART 11-DIV. B 11.1 TO 11.5	☒ PART 3 1.1.2. [A]
2	MAJOR OCCUPANCY(S)	**GROUP B1 - POLICE STATIONS WITH DETENTION QUARTERS**			3.1.2.1.(1)
3	BUILDING AREA (m²)	EXISTING — 1,306m2	NEW 1,475 m²	TOTAL 2,781 m²	1.4.1.2. [A]
4	GROSS AREA -	EXISTING —	NEW 1,475m²	TOTAL: 12,781 m²	1.4.1.2. [A]
5	NUMBER OF STOREYS	ABOVE GRADE **2**	BELOW GRADE 0		1.4.1.2. [A] & 3.2.1.1.
6	NUMBER OF STREETS / FIRE FIGHTER ACCESS	**1**			3.2.2.10. & 3.2.5.
7	BUILDING CLASSIFICATION	**GROUP B, DIVISION 1, UP TO 3 STOREYS, SPRINKLERED**			3.2.2.37.
8	SPRINKLER SYSTEM PROPOSED • **SPRINKLER SYSTEM TO COVER ENTIRE BUILDING.**	☒ ENTIRE BUILDING ☐ SELECTED COMPARTMENT ☐ IN LIEU OF ROOF RATING ☐ NOT REQUIRED			3.2.2.20.-.83 3.2.1.5 3.2.2.17 INDEX
9	STANDPIPE REQUIRED	☐ YES ☒ NO			3.2.9.
10	FIRE ALARM REQUIRED	☒ YES ☐ NO			3.2.4.
11	WATER SERVICE/ SUPPLY IS ADEQUATE	☒ YES ☐ NO			3.2.5.7.
12	HIGH BUILDING	☐ YES ☒ NO			3.2.6.
13	PERMITTED CONSTRUCTION ACTUAL CONSTRUCTION	☐ COMBUSTIBLE ☐ COMBUSTIBLE	☒ NON-COMBUSTIBLE ☒ NON-COMBUSTIBLE	☐ BOTH ☐ BOTH	3.2.2.37
14	MEZZANINE(S) AREA m²	N/A			
15	OCCUPANT LOAD BASED ON BASEMENT LEVEL 1 LEVEL 2 REFER TO REPORT PREPARED BY R.J. BARTLETT ENGINEERING LTD.	☐ m² / PERSON OCCUPANCY OCCUPANCY OCCUPANCY	☒ DESIGN OF BUILDING LOAD: N/A PERSONS LOAD: 18 PERSONS LOAD: 6 PERSONS		3.1.17
16	BARRIER-FREE DESIGN	☒ YES ☐ NO (EXPLAIN)			3.8.2.1(2b)
17	HAZARDOUS SUBSTANCES	☐ YES ☒ NO EXISTING			3.3.1.2 & 3.3.1.19
18	REQUIRED FIRE RESISTANCE RATING (FRR)	Horizontal Assemblies FRR (Hours) Floors 1 Hours Roof N/A Hours Mezzanine N/A Hours FRR of Supporting Members Floors 1 Hours Roof N/A Hours Mezzanine N/A Hours	Listed Design No. Or Description (SG-2) Listed Design No. Or Description (SG-2)		3.2.2.20.-.83 & 3.2.14.
19	OTHER (Describe) • BUILDING SERVICES PENETRATIONS THROUGH FIRE SEPARATIONS REQUIRE FIRESTOPPING AS PER 3.1.9. • MAXIMUM TRAVEL DISTANCE TO EXIT - 45m - (3.4.2.5 (c)) • CONTAINED USE - (3.3.3.7.(2)(3)) • DOOR LATCHES - (3.1.8.15.(1)) • SELF CLOSING DEVICES - (3.1.8.13.(1)) • FIRE SEPERATIONS - (3.6.2.1) • AROUND SERVICE ROOMS 1 HR • POST DISASTER BUILDING AS PER OBC 2006 PART I COMPLAIANCE AND GENERAL SECTION 1.4.1.2. AND PART 4 STRUCTURAL DESIGN				

REVISIONS

No.	Date	Particular
1	2026.04.17	ISSUED FOR CLIENT DD REVIEW
2	2026.07.03	ISSUED FOR CLIENT CD REVIEW
3	2026.08.07	ISSUED FOR FINAL REVIEW
4	2026.08.13	ISSUED FOR TENDER

All dimensions and measurements must be checked and verified by the General Contractor

This design, drawings and related materials or writing (collectively, "the Work" or "Work") are protected by copyright and are the exclusive property of The Ventin Group Ltd. Any other use, including but not limited to reproduction, modification, distribution, sharing or use for any other purpose, is strictly prohibited without the express written consent of the copyright owner.

HANOVER POLICE

CLIENT
TOWN OF HANOVER

PROJECT:
22539
HANOVER POLICE STATION

2025.11.25

ORIGINAL PAGE SIZE ARCH D - 24" X 36"
KEY TO DETAIL LOCATION:
A / B A - DETAIL NO. B - SHEET NO. ORIGIN

+VG ARCHITECTS
THE VENTIN GROUP LTD

RPL ARCHITECTS

CN N

BUILDING CODE COMPLIANCE

A0.01

Plot Date: 2026-02-20 3:14:20 PM Autodesk Docs://Hanover Police Station/22539-HPS_ARCH (R25).rvt

DRAWN BY : LK Checked by : PS / JP

EXTERIOR PARTITION SCHEDULE

TYPE		DESCRIPTION	STC RATING	FIRE RATING	REMARKS
E1A	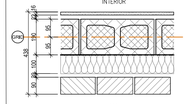	PARTITION TYPE E1A • 90mm BRICK • 20mm AIR SPACE • 100mm SPRAY-APPLIED FOAM INSULATION AIR/VAPOUR BARRIER SYSTEM (MIN. R-19) • 190mm CONCRETE BLOCK • 22mm FURRING CHANNEL @ 400mm O.C. • 16mm GYPSUM WALL BOARD • INTERIOR FINISH PER ROOM FINISH SCHEDULE			
E1B	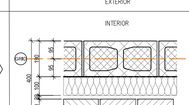	PARTITION TYPE E1B • 90mm BRICK • 20mm AIR SPACE • 100mm SPRAY-APPLIED FOAM INSULATION AIR/VAPOUR BARRIER SYSTEM (MIN. R-19) • 190mm CONCRETE BLOCK • INTERIOR FINISH PER ROOM FINISH SCHEDULE			
E2A	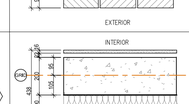	PARTITION TYPE E2A • 90mm BRICK • 20mm AIR SPACE • 90mm SPRAY-APPLIED FOAM INSULATION AIR/VAPOUR BARRIER SYSTEM (MIN. R-19) • 200mm POURED CONCRETE • 22mm FURRING CHANNEL @ 400mm O.C. • 16mm GYPSUM WALL BOARD • INTERIOR FINISH PER ROOM FINISH SCHEDULE			
E2B		PARTITION TYPE E2B (DETENTION AREA) • 90mm BRICK • 20mm AIR SPACE • 90mm SPRAY-APPLIED FOAM INSULATION AIR/VAPOUR BARRIER SYSTEM (MIN. R-19) • 200mm POURED CONCRETE • INTERIOR FINISH PER ROOM FINISH SCHEDULE			

INTERIOR PARTITION SCHEDULE (CONCRETE BLOCK)

TYPE		DESCRIPTION	STC RATING	FIRE RATING	REMARKS
P1	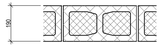	PARTITION TYPE 1 • INTERIOR FINISH AS PER FINISH SCHEDULE • 90mm CONCRETE BLOCK • INTERIOR FINISH AS PER FINISH SCHEDULE DECK-TO-DECK PARTITION			
P2		PARTITION TYPE 2 • INTERIOR FINISH AS PER FINISH SCHEDULE • 190mm CONCRETE BLOCK • INTERIOR FINISH AS PER FINISH SCHEDULE DECK-TO-DECK PARTITION	STC 53	2 HR CCMPA SIM ULC 906	
P2A		PARTITION TYPE 2A • INTERIOR FINISH AS PER FINISH SCHEDULE • 190mm CONCRETE BLOCK • INTERIOR FINISH AS PER FINISH SCHEDULE PARTITION TO EXTEND TO 2900mm ABOVE FINISHED FLOOR	STC 53		
P3		PARTITION TYPE 3 • INTERIOR FINISH AS PER FINISH SCHEDULE • 190mm CONCRETE BLOCK FILLED SOLID C/W REBAR • INTERIOR FINISH AS PER FINISH SCHEDULE DECK TO DECK PARTITION	STC 56	2 HR CCMPA SIM ULC 906	NOTE: DECK TO DECK PARTITION = WALL SHALL EXTEND FROM FINISHED FLOOR TO U/S FLOOR OR DECK ABOVE, WALL TYPE SHALL CONTINUE OVER ALL OPENINGS WITH IN THESE WALLS WITH LINTELS AS PER STRUCTURAL DRAWINGS. ALL WALL PERIMETERS SHALL BE CONTINUOUSLY FIRE STOPPED AND SOUND SEAL AS NOTED.
P3A		PARTITION TYPE 3A • INTERIOR FINISH AS PER FINISH SCHEDULE • 190mm CONCRETE BLOCK FILLED SOLID C/W REBAR • 64mm STEEL STUDS AT 400mm O.C. • 61mm ACOUSTIC BATT INSULATION IN STUD CAVITY • 15.9mm IMPACT RESISTANT GYPSUM BOARD • INTERIOR FINISH AS PER FINISH SCHEDULE DECK TO DECK PARTITION	STC 56	2 HR CCMPA SIM ULC 906	
P4		PARTITION TYPE 4 • INTERIOR FINISH AS PER FINISH SCHEDULE • 190mm CONCRETE BLOCK • 64mm STEEL STUDS AT 400mm O.C. • 61mm ACOUSTIC BATT INSULATION IN STUD CAVITY • 16mm IMPACT RESISTANT GYPSUM BOARD • INTERIOR FINISH AS PER FINISH SCHEDULE DECK TO DECK PARTITION	STC 56	2 HR CCMPA SIM ULC 906	
P5		PARTITION TYPE 5 (SHEAR WALLS) • INTERIOR FINISH AS PER FINISH SCHEDULE • 200mm POURED CONCRETE (REFER TO STRUCTURAL DRAWINGS) • INTERIOR FINISH AS PER FINISH SCHEDULE DECK TO DECK PARTITION	STC 55		
P5A		PARTITION TYPE 5A (SHEAR WALLS) • INTERIOR FINISH AS PER FINISH SCHEDULE • 16mm GYPSUM WALL BOARD • 22mm FURRING CHANNEL @ 400mm O.C. • 200mm POURED CONCRETE (REFER TO STRUCTURAL DRAWINGS) • INTERIOR FINISH AS PER FINISH SCHEDULE DECK TO DECK PARTITION	STC 55		
P6		PARTITION TYPE 6 • INTERIOR FINISH AS PER FINISH SCHEDULE • 16mm GYPSUM WALL BOARD • 22mm FURRING CHANNEL @ 400mm O.C. • 190mm CONCRETE BLOCK (REFER TO STRUCTURAL DRAWINGS) • INTERIOR FINISH AS PER FINISH SCHEDULE DECK TO DECK PARTITION			

INTERIOR PARTITION SCHEDULE (GYPSUM BOARD)

TYPE		DESCRIPTION	STC RATING	FIRE RATING	REMARKS
P11	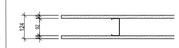	PARTITION TYPE 11 • INTERIOR FINISH AS PER FINISH SCHEDULE • 16mm GYPSUM WALL BOARD TYPE X • 92mm STEEL STUDS @ 600mm O.C. • 16mm GYPSUM WALL BOARD TYPE X • INTERIOR FINISH AS PER FINISH SCHEDULE DECK-TO-DECK PARTITION		1 HR FRR DESIGN NO. W415	
P12	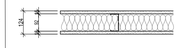	PARTITION TYPE 12 • INTERIOR FINISH AS PER FINISH SCHEDULE • 16mm GYPSUM WALL BOARD TYPE X • 92mm STEEL STUDS @ 600mm O.C. • 89mm ACOUSTIC BATT INSULATION IN STUD CAVITY • 16mm GYPSUM WALL BOARD TYPE X • INTERIOR FINISH AS PER FINISH SCHEDULE DECK-TO-DECK PARTITION c/w CONTINUOUS BEAD OF ACOUSTIC SEALANT AT JOINT w/ STRUCTURE	STC 48	1 HR FRR DESIGN NO. W407	-MOISTURE RESISTANT GWB AT AREAS THAT MAY ENCOUNTER HIGH HUMIDITY/ MOISTURE (PAINTED SURFACE IN WASHROOMS). -TILE BACKER BOARD AT SURFACES TO RECEIVE CERAMIC TILE.
P12A	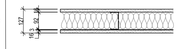	PARTITION TYPE 12A • INTERIOR FINISH AS PER FINISH SCHEDULE • 16mm GYPSUM WALL BOARD TYPE X • 92mm STEEL STUDS @ 600mm O.C. • 89mm ACOUSTIC BATT INSULATION IN STUD CAVITY • 3mm METAL MESH SECURITY LINER PANEL (SECURITY MESH TO BE APPLIED CONT. TO THE ATTACK SIDE OF THE STUD OF THE ROOM BEING PROTECTED) • 16mm GYPSUM WALL BOARD TYPE X • INTERIOR FINISH AS PER FINISH SCHEDULE DECK-TO-DECK PARTITION c/w CONTINUOUS BEAD OF ACOUSTIC SEALANT AT JOINT w/ STRUCTURE	STC 48	1 HR FRR DESIGN NO. W407	-MOISTURE RESISTANT GWB AT AREAS THAT MAY ENCOUNTER HIGH HUMIDITY/ MOISTURE (PAINTED SURFACE IN WASHROOMS). -TILE BACKER BOARD AT SURFACES TO RECEIVE CERAMIC TILE.
P13	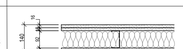	PARTITION TYPE 13 • INTERIOR FINISH AS PER FINISH SCHEDULE • TWO LAYERS OF 15.9mm GYPSUM WALL BOARD TYPE X • 92mm STEEL STUDS @ 600mm O.C. • 89mm ACOUSTIC BATT INSULATION IN STUD CAVITY • 16mm GYPSUM WALL BOARD TYPE X • INTERIOR FINISH AS PER FINISH SCHEDULE DECK-TO-DECK PARTITION c/w CONTINUOUS BEAD OF ACOUSTIC SEALANT AT JOINT w/ STRUCTURE	STC 53	1 HR FRR BASED ON SB-3 TABLE 1, WALL NO. S5a ULC W498	
P13A	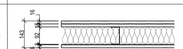	PARTITION TYPE 13A • INTERIOR FINISH AS PER FINISH SCHEDULE • TWO LAYERS OF 15.9mm GYPSUM WALL BOARD TYPE X • 92mm STEEL STUDS @ 600mm O.C. • 89mm ACOUSTIC BATT INSULATION IN STUD CAVITY • 3mm METAL MESH SECURITY LINER PANEL (SECURITY MESH TO BE APPLIED CONT. TO THE ATTACK SIDE OF THE STUD OF THE ROOM BEING PROTECTED) • 16mm GYPSUM WALL BOARD TYPE X • INTERIOR FINISH AS PER FINISH SCHEDULE DECK-TO-DECK PARTITION c/w CONTINUOUS BEAD OF ACOUSTIC SEALANT AT JOINT w/ STRUCTURE	STC 53	1 HR FRR BASED ON SB-3 TABLE 1, WALL NO. S5a ULC W498	
P14		PARTITION TYPE 14 • INTERIOR FINISH AS PER FINISH SCHEDULE • 16mm GYPSUM WALL BOARD • 22mm FURRING CHANNEL @ 400mm O.C. DECK-TO-DECK PARTITION			-MOISTURE RESISTANT GWB AT AREAS THAT MAY ENCOUNTER HIGH HUMIDITY/ MOISTURE (PAINTED SURFACE IN WASHROOMS). -TILE BACKER BOARD AT SURFACES TO RECEIVE CERAMIC TILE. -STANDARD PAPER FACED GWB AT ALL OTHER LOCATIONS.
P15	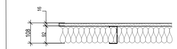	PARTITION TYPE 18 • INTERIOR FINISH AS PER FINISH SCHEDULE • 15.9mm GYPSUM WALL BOARD TYPE X • 92mm STEEL STUDS @ 400mm O.C. • 89mm ACOUSTIC BATT INSULATION IN STUD CAVITY PARTITION TO EXTEND TO UNDRSIDE OF STRUCTURE			-MOISTURE RESISTANT GWB AT AREAS THAT MAY ENCOUNTER HIGH HUMIDITY/ MOISTURE (PAINTED SURFACE IN WASHROOMS). -TILE BACKER BOARD AT SURFACES TO RECEIVE CERAMIC TILE. -STANDARD PAPER FACED GWB AT ALL OTHER LOCATIONS.
P16	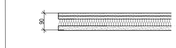	PARTITION TYPE 16 (SHAFT WALL) • INTERIOR FINISH AS PER FINISH SCHEDULE • TWO LAYERS OF 13mm FIRE CODE C • 64mm C-H METAL STUDS AT 600mm O.C. • 61mm ACOUSTIC BATT INSULATION IN CAVITY • 25mm SHAFT WALL LINER PANEL (SHAFT SIDE) PARTITION TO EXTEND TO UNDERSIDE OF STRUCTURE	STC 48	2 HR FRR; DESIGN No. ULC W452 SYSTEM B	SHAFT WALLS

CEILING TYPE SCHEDULE

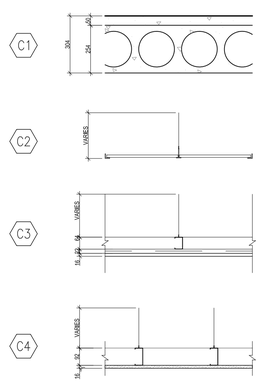

ROOF TYPE SCHEDULE

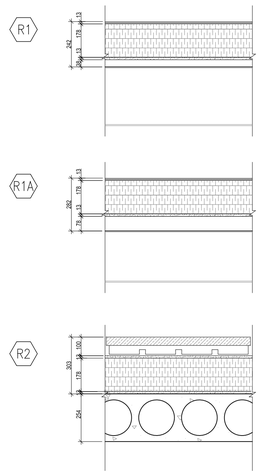

FLOOR TYPE SCHEDULE

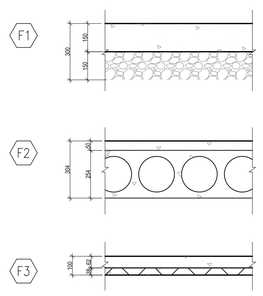

1 / A0.02 CONSTRUCTION ASSEMBLIES
N.T.S.

REVISIONS		
No.	Date	Particular
1	2026.04.17	ISSUED FOR CLIENT DD REVIEW
2	2026.07.03	ISSUED FOR CLIENT CD REVIEW
3	2026.08.07	ISSUED FOR FINAL REVIEW
4	2026.08.13	ISSUED FOR TENDER

All dimensions and measurements must be checked and verified by the General Contractor

This design, drawings and related materials or writing (collectively, "the Work" or "Work") are protected by copyright and are the exclusive property of The Ventin Group Ltd. Any other use, including but not limited to reproduction, modification, distribution, sharing or use for any other purpose, is strictly prohibited without the express written consent of the copyright owner.

HANOVER POLICE

CLIENT
TOWN OF HANOVER

PROJECT:
22539
HANOVER POLICE STATION
2025.11.25

ORIGINAL PAGE SIZE ARCH D - 24" X 36"
KEY TO DETAIL LOCATION:
A - DETAIL NO.
B - SHEET NO. ORIGIN

+VG ARCHITECTS
THE VENTIN GROUP LTD
RPL ARCHITECTS

CONSTRUCTION ASSEMBLIES

A0.02

DRAWN BY : LK
Checked by :PS / JP

Plot Date : 2026-02-20 3:14:20 PM
Autodesk Docs://Hanover Police Station/22539-HPS_ARCH (R25).rvt

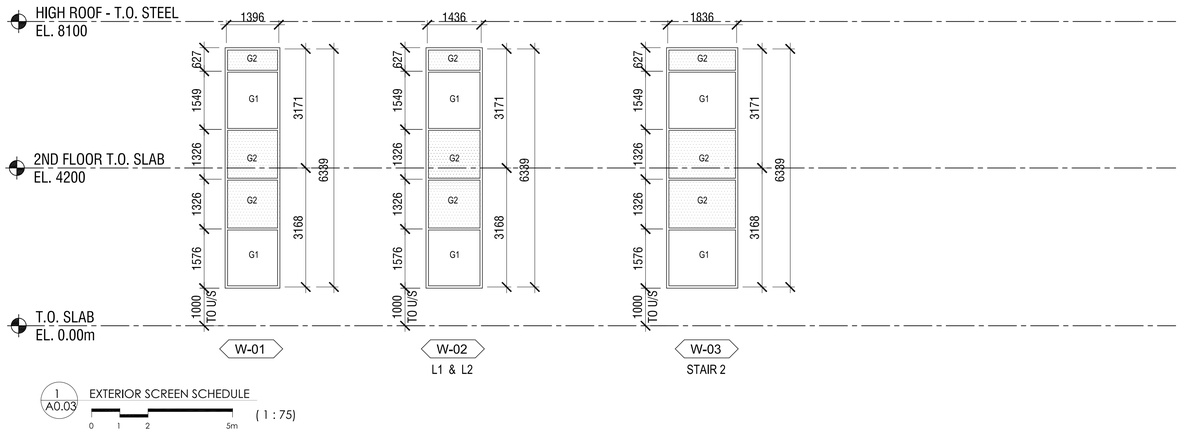

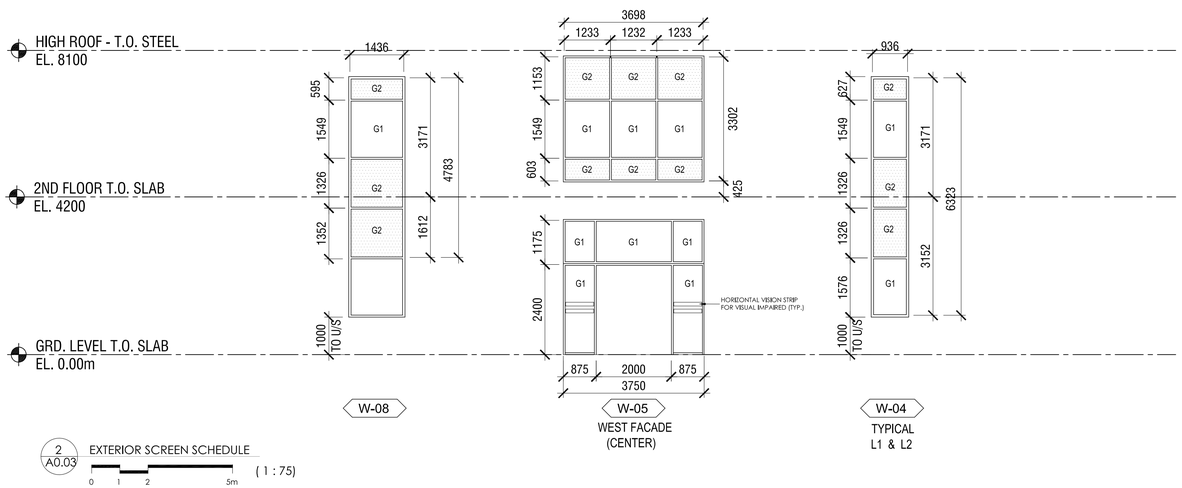

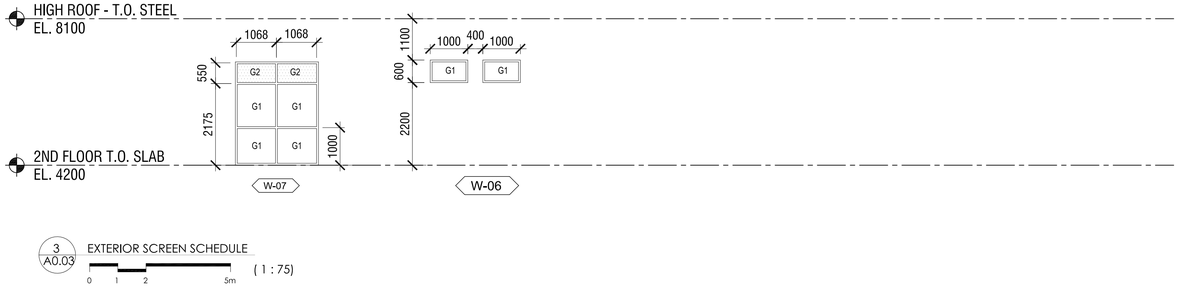

REVISIONS

No.	Date	Particular
1	2026.04.17	ISSUED FOR CLIENT DD REVIEW
2	2026.07.03	ISSUED FOR CLIENT CD REVIEW
3	2026.08.07	ISSUED FOR FINAL REVIEW
4	2026.08.13	ISSUED FOR TENDER

All dimensions and measurements must be checked and verified by the General Contractor

This design, drawings and related materials or writing (collectively, "the Work" or "Work") are protected by copyright and are the exclusive property of The Ventin Group Ltd. Any other use, including but not limited to reproduction, modification, distribution, sharing or use for any other purpose, is strictly prohibited without the express written consent of the copyright owner.

HANOVER POLICE

CLIENT
TOWN OF HANOVER

PROJECT:
22539
HANOVER POLICE STATION

2025.11.25

ORIGINAL PAGE SIZE ARCH D - 24" X 36"
KEY TO DETAIL LOCATION:
A - DETAIL NO.
B - SHEET NO. ORIGIN

+VG ARCHITECTS
THE VENTIN GROUP LTD

RPL ARCHITECTS

CN N

EXTERIOR SCREEN SCHEDULE

A0.03

Plot Date: 2026-02-20 3:14:20 PM
Autodesk Docs://Hanover Police Station/22539-HPS_ARCH (R25).rvt

DRAWN BY : LK
Checked by :PS / JP

DOOR SCHEDULE

DOOR SCHEDULE GENERAL NOTES:

1. REFER TO HARDWARE SPECIFICATION FOR DETAILED INFORMATION & RELATED REQUIREMENTS.
2. REFER TO HARDWARE SCHEDULE FOR TYPE, LOCATIONS & RELATED REQUIREMENTS

Location		Door						Frame						
Door No.	Location	Size (mm)	Type	Mat'l	Finish	Glass	Fire Rating	Type	Mat'l	Finish	Detail Ref.	STC Rating	Door Hardware No.	Schedule Notes
LEVEL 1														
100	Water Entry	965 x 2150	D1	HM1	PT	-	-	F3	PST	PT	-	-		
101	Vestibule	2-965 x 2150	D4	AL	-	VG-1	-	F4	AL	-	-	-		
102A	Public Lobby	2-965 x 2150	D4	AL	-	VG-1	-	F4	AL	-	-	-		BALLISTIC RATED DOOR AND FRAME
102B	Public Lobby	965 x 2150	D1	WD	PF	-	-	F1	PSF	PT	J1	-		
103	Washroom	965 x 2150	D1	WD	PF	-	-	F1	PSF	PT	J1	-		
104	Prob. Room	965 x 2150	D1	WD	PF	-	-	F1	PSF	PT	J1	46		
106A	Interview	965 x 2150	D1	WD	PF	-	-	F1	PSF	PT	J1	50		
106B	Interview	965 x 2150	D1	WD	PF	-	-	F1	PSF	PT	J1	50		BALLISTIC RATED DOOR AND FRAME/ DOOR VIEWER
107A	Front Desk	965 x 2150	D2	WD	PF	TSG	-	F1	PSF	PT	J1			BALLISTIC RATED DOOR AND FRAME
107B	Front Desk	965 x 2150	D2	WD	PF	TSG	-	F1	PSF	PT	J1			BALLISTIC RATED DOOR AND FRAME/ DOOR VIEWER
108	Admin.	965 x 2150	D1	WD	PF	TSG	-	F6	PSF	PT	J1	46		
109	Multi-Purpose	965 x 2150	D1	WD	PF	TSG	-	F5	PSF	PT	J1	46		
112	Sgt. Office	965 x 2150	D1	WD	PF	TSG	-	F5	PSF	PT	J1	46		
113	SOCO	965 x 2150	D1	WD	PF	-	45	F1	PSF	PT	J1			
114	Evidence	965 x 2150	D1	WD	PF	-	45	F1	PSF	PT	J1			
115	Use of Force	965 x 2150	D1	HM1	PF	-	45	F1	PSF	PT	J1			
116	Janitor & Storage	965 x 2150	D1	WD	PF	-	45	F1	PSF	PT	J1			
117	Monitor	965 x 2150	D1	WD	PF	-	-	F1	PSF	PT	J1			
118	Universal W/R	965 x 2150	D1	WD	PF	-	-	F1	PSF	PT	J2			
119A	Police garage	965 x 2150	D1	HM1	PT	-	-	F3	PST	PT	J2			
119B	Police garage	965 x 2150	D1	HM1	PT	-	-	F1	PST	PT				SECTIONAL O/H DOOR. REFER TO SPECIFICATIONS.
119C	Police garage	965 x 2150	D1	HM1	PT	-	-	F3	PST	PT	J2			
120	Boiler Room	965 x 2150	D1	HM1	PT	-	60	F1	PSF	PT	J2			
121	Impound Bay	965 x 2150	D1	HM1	PT	-	-	F2	PSF	PT	-			SECTIONAL O/H DOOR
122	Electrical Room	965 x 2150	D1	HM1	PT	-	-	F1	PSF	PT	-			
123	Booking Area	965 x 2150	D5	HM1	PT	-	90	F1	PSF	PT	J2			VIEWPORT IN DOORS
124	Interview	965 x 2150	D1	HM1	PT	-	-	F1	PSF	PT	J2	50		
125	Breath/Intervew	965 x 2150	D1	HM1	PT	-	-	F1	PSF	PT	J2	50		
126	Storage	965 x 2150	D1	WD	PF	-	-	F1	PSF	PT	J2			
127	Phone Room	965 x 2150	D1	WD	PF	-	-	F1	PSF	PT	J2			
128A	Cell #4	965x 2150	D5	HM1	PT	-	-	F1	PST	PT	J2			
128B	Chase 3	710 x 1934	D1	HMI	PT	-	0	F1	PSF	PT	J2			
129A	Cell #3	1067 x 2150	C1	STL	PT	SEC-G	-	PER SPEC.	PER SPEC.	PT				
129B	CHASE 2	860 x 1934	D1	HMI	PT	-	0	F1	PSF	PT	J2			
130	Cell #2	1067 x 2150	C1	STL	PT	SEC-G	-	PER SPEC.	PER SPEC.	PT				
131A	Cell #1	1067 x 2150	C1	STL	PT	SEC-G	-	PER SPEC.	PER SPEC.	PT				
131B	Chase 1	710 x 1934	D1	HMI	PT	-	0	F1	PSF	PT	J2			
132A	Sallyport	965 x 2150	D5	HM1	PT	-	60	F1	PST	PT	J2			VIEWPORT IN DOOR
132B	Sallyport	965 x 2150	D1	HM1	PT	-	-	F1	PST	PT	-			SECTIONAL O/H DOOR. REFER TO SPECIFICATIONS.
132C	Cell Vestibule	965 x 2150	D5	HM1	PT	-	60	F1	PSF	PT	J3			VIEWPORT IN DOOR
133	Public Washroom	965 x 2150	D1	WD	PF	-	-	F1	PSF	PT	J1			
134A	Vestibule	965 x 2150	D1	WD	PF	-	-	F1	PSF	PT	J2			
134B	Vestibule	965 x 2150	D1	WD	PF	-	-	F1	PSF	PT	J2			
134C	Vestibule	965 x 2150	D1	WD	PF	-	-	F1	PSF	PT	J2			
139	Vestibule	965 x 2150	D4	AL		VG-1	-	F3		-	-	-		
140A	Corridor	965 x 2150	D1	HM1	PT	-	-	F2	PST	PT	-	-		
140B	Corridor	965 x 2150	D1	WD	PT	-	90	F1	PST	PT	J2	-		
141A	Cell Vestibule	965 x 2150	D1	HM1	PT	-	-	F1	PSF	PT	J3			
141B	Cell #2	1067 x 2150	C1	STL	PT	SEC-G	-	PER SPEC.	PER SPEC.	PT				
							-							
S11A	Stair 1	965 x 2150	D2	WD	PF	-	45	F1	PSF	PT	J2			
S21	Stair 2	965 x 2150	D2	WD	PF	-	45	F1	PSF	PT	J2			
LEVEL 2														
201A	Training/Briefing	965 x 2150	D3	WD	PF	TSG	-	F1	PSF	PT	J1	46		
201B	Training/Briefing	965 x 2150	D3	WD	PF	TSG	-	F2	PSF	PT	J1	46		
202A	Storage	2-965 x 2150	D1	WD	PF	-	-	F1	PSF	PT	J1	46		
202B	Storage	2-965 x 2150	D1	WD	PF			F1	PSF	PT	J1	46		
203	Waiting Area	965 x 2150	D2	WD	PF	-	45	F1	PSF	PT	J2			
204	Admin. Area	965 x 2150	D3	WD	PF	-	-	F2	PSF	PT	J1			
205	Project Room	965 x 2150	D1	WD	PF	TSG	-	F1	PSF	PT	J1	46		
206	Chief's Office	965 x 2150	D1	WD	PF	TSG	-	F7	PSF	PT	J1	50		
207	Deputy Chief	965 x 2150	D1	WD	PF	TSG	-	F5	PSF	PT	J1	46		
208	Detective	965 x 2150	D1	WD	PF	TSG	-	F5	PSF	PT	J1	46		
209	IT Room	965 x 2150	D1	WD	PF	-	45	F1	PSF	PT	J1			
210	QM Storage	965 x 2150	D1	WD	PF	-	-	F1	PSF	PT	J1			
211	Records	965 x 2150	D1	WD	PF	-	-	F1	PSF	PT	J1			
212	Soft Interview	965 x 2150	D1	WD	PF	TSG	-	F1	PSF	PT	J1	50		
213	M.H.R.T.	965 x 2150	D1	WD	PF	TSG	-	F2	PSF	PT	J1	46		
214	Universal W/R	965 x 2150	D1	WD	PF	-	–	F1	PSF	PT	J2			
215	Closet	750 x 2150	D1	WD	PF	-	–	F1	PSF	PT	J1			
216A	Lunch Room	965 x 2150	D1	WD	PF	-	–	F2	PSF	PT	J2			
216B	Lunch Room	965 x 2150	D1	WD	PF	-	–	F3	PSF	PT	J2			
217	Women's Change Room	965 x 2150	D2	WD	PF	-	–	F1	PSF	PT	J1			
218A	Storage	2-965 x 2150	D1	WD	PF	-	45	F1	PSF	PT	J2			
218B	Storage	2-965 x 2150	D1	WD	PF	-	45	F1	PSF	PT	J2			
219	Men's Change Room	965 x 2150	D2	WD	PF	-	–	F1	PSF	PT	J1			
220A	Fitness Room	965 x 2150	D1	WD	PF	-	–	F1	PSF	PT	J1	46		
220B	Storage	750 x 2150	D1	WD	PF	-	–	F1	PSF	PT	J1			
222	Corridor	965 x 2150	D3	WD	PF	-	–	F8	PSF	PT	J1			
S12	Stair 1	965 x 2150	D2	WD	PF	-	-	F1	PSF	PT	J2			
S22	Stair 2	965 x 2150	D2	WD	PF	-	45	F1	PSF	PT	J2			

DOOR SCHEDULE LEGEND

DOOR MATERIALS
- AL Aluminum
- HM Hollow Metal
- WD Solid Core Wood
- WD1 Solid Core Wood - Humidity Tolerant
- HMI Hollow Metal, Insulated
- STL STEEL

FRAME MATERIALS
- AL Aluminum
- PSF Pressed Steel Frame
- PST Pressed Steel, Thermally Broken

GLAZING
- FRG Fire Rated Glass (Ceramic)
- TSG Tempered Safety Glass
- VG-X Per Specification Section 08 44 13
- SEC-X Security Glazing (within Detention Area)

FINISHES
- PF Pre-finished
- PT Painted

DOOR TYPES
- A1, A2 etc. Aluminum Doors
- D1, D2, D3 etc. Wood and Hollow Metal Doors
- C1, C2 etc. Custody Doors

FRAME TYPES
- AS1, AS2 etc. Aluminum Storefront Screens
- F1, F2 etc. Pressed Steel Frames for Doors
- S1, S2 etc. Pressed Steel Frames for Screens

FIRE RATINGS OF CLOSURES
- U Unrated; a fire separation with no resistance rating
- 45 45 minute (in 60 minute separation)
- 60 60 minute (in 1-1/2 hour separation)
- 90 90 minute (in 2 hour separation)

JAMB DETAILS
- J1, J2, J3, J4, J5 etc. Jamb Installation Type: See drawing A0.05.

GENERAL NOTES:
1. Door sizes are rebate dimensions.
2. Refer to Specifications for Door Hardware Group requirements.
3. Refer to Electrical Drawings for Electrical/Security Hardware.

SCHEDULE NOTES:
1. Sectional Metal Overhead Door, refer to Specification Section 08 36 13.
2. VG-1 vision glazed transom, per Specification Section 08 44 13.
3. Transom panel to match and flush with door.
4. Where indicated as requiring an STC rating, tested door/frame assembly to be provided.

1 / A0.04 DOOR & FRAME SCHEDULE (N.T.S)

REVISIONS

No.	Date	Particular
1	2026.04.17	ISSUED FOR CLIENT DD REVIEW
2	2026.07.03	ISSUED FOR CLIENT CD REVIEW
3	2026.08.07	ISSUED FOR FINAL REVIEW
4	2026.08.13	ISSUED FOR TENDER

This design, drawings and related materials or writing (collectively, "the Work" or "Work") are protected by copyright and are the exclusive property of The Ventin Group Ltd. Any other use, including but not limited to reproduction, modification, distribution, sharing or use for any other purpose, is strictly prohibited without the express written consent of the copyright owner.

All dimensions and measurements must be checked and verified by the General Contractor

CLIENT
TOWN OF HANOVER

PROJECT:
22539
HANOVER POLICE STATION

2025.11.25

ORIGINAL PAGE SIZE ARCH D - 24" X 36"
KEY TO DETAIL LOCATION:
A / B A - DETAIL NO. B - SHEET NO. ORIGIN

+VG ARCHITECTS
THE VENTIN GROUP LTD
RPL ARCHITECTS

DOOR & FRAME SCHEDULE

A0.04

Plot Date: 2026-02-20 3:14:20 PM Autodesk Docs://Hanover Police Station/22539-HPS_ARCH (R25).rvt

DRAWN BY: LK Checked by: PS / JP

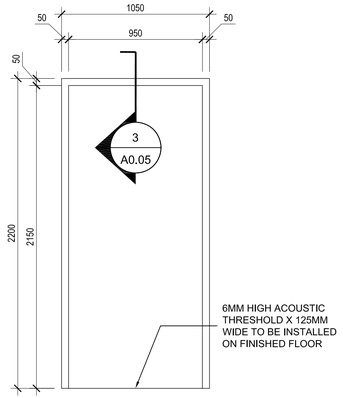

1 / A0.05 TYP. ACOUSTIC RATED DOOR FRAME ELEVATION
SCALE = 1:20

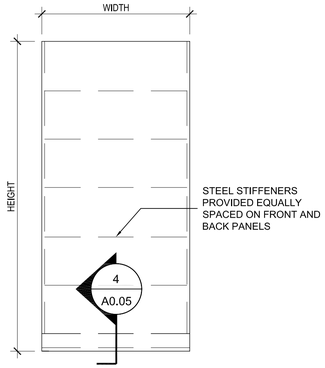

2 / A0.05 TYP. ACOUSTIC RATED DOOR ELEVATION
SCALE = 1:20

DOOR TYPES

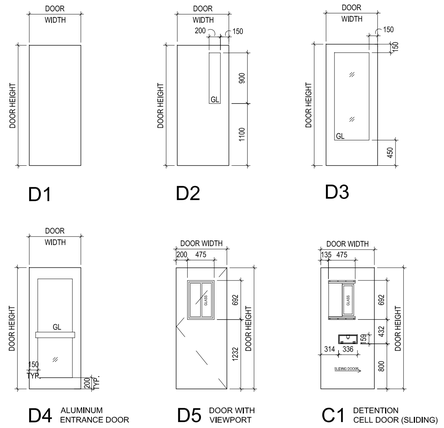

FRAME TYPES

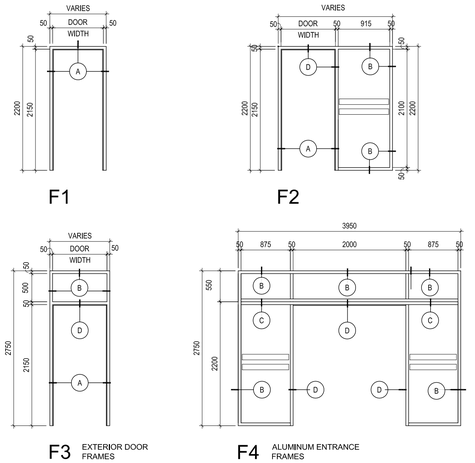

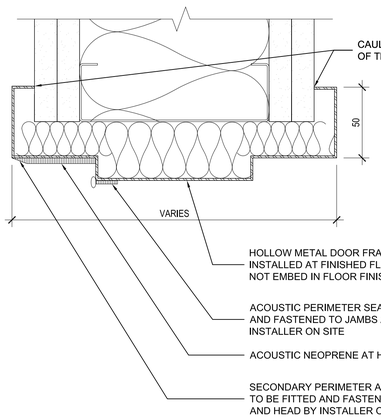

3 / A0.05 SECTION AT DOOR HEAD @ ACOUSTIC PARTITION
WALL CONDITION A
SCALE = 1:2

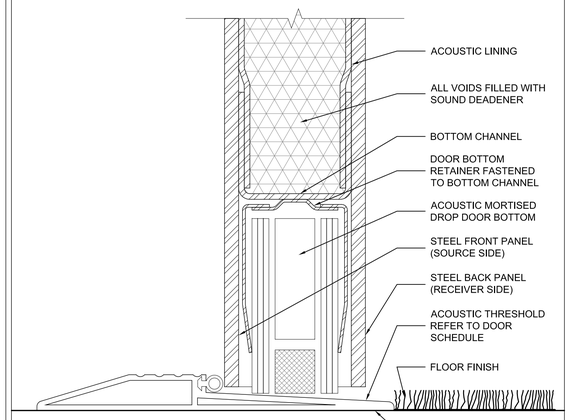

4 / A0.05 SECTION AT DOOR BOTTOM @ ACOUSTIC PARTITION
SCALE = 1:1

FRAME SECTIONS

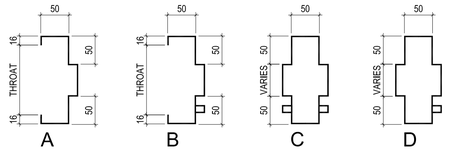

GENERAL DOOR / FRAME NOTES

1. SEE WALL ASSEMBLIES FOR FIRE RATING OF PARTITIONS.
2. PROVIDE FIRE RATED DOOR ASSEMBLIES IN FIRE RATED WALL ASSEMBLIES AS FOLLOWS (NOTE: RATINGS SHOWN ARE THE MINIMUM REQUIRED):

WALL RATING		DOOR RATING
NON RATED	-	0 MIN.
45 MIN.	-	20 MIN.
60 MIN.	-	45 MIN.
90 MIN.	-	60 MIN.
120 MIN.	-	90 MIN.

3. INSTALL DOOR FRAMES SHOWN IMMEDIATELY ADJACENT TO CORNERS SUCH THAT THE DISTANCE FROM THE INSIDE FACE OF THE DOOR FRAME TO THE FACE OF THE ADJACENT WALL IS 50MM UNLESS OTHERWISE NOTED.
4. REFER TO SPECIFICATION FOR HARDWARE GROUPS.

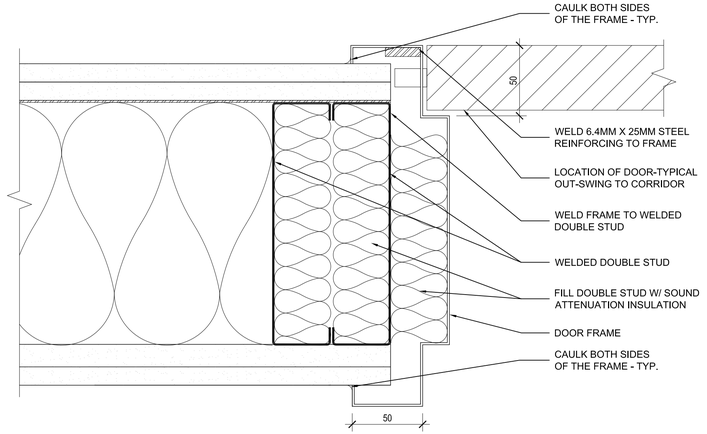

6 / A0.05 SECTION AT DOOR JAMB @ ACOUSTIC PARTITION
SCALE = 1:2

WALL CONDITIONS

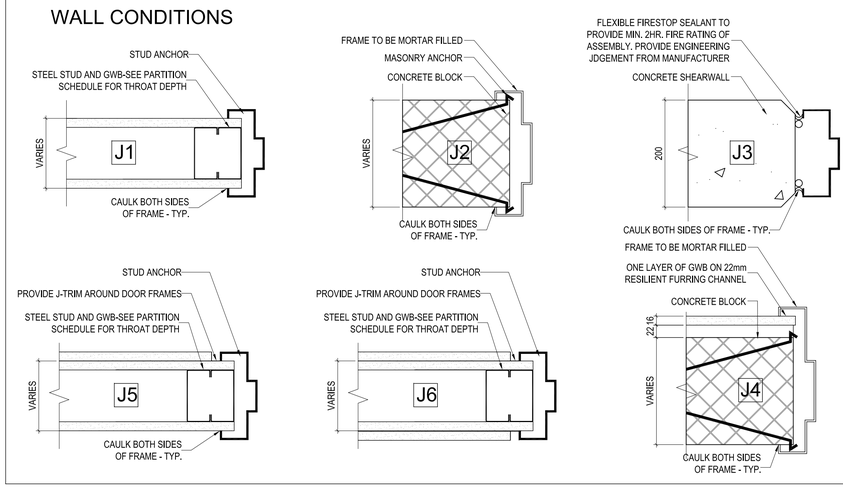

INTERIOR SCREEN TYPES

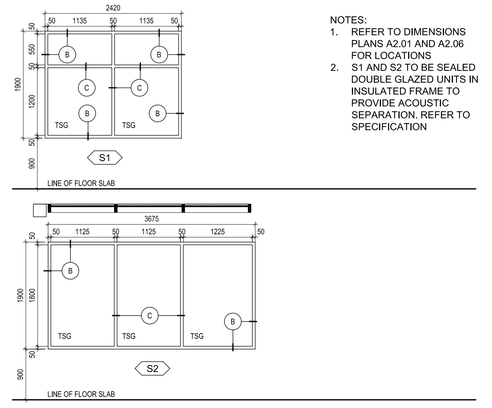

NOTES:
1. REFER TO DIMENSIONS PLANS A2.01 AND A2.06 FOR LOCATIONS
2. S1 AND S2 TO BE SEALED DOUBLE GLAZED UNITS IN INSULATED FRAME TO PROVIDE ACOUSTIC SEPARATION. REFER TO SPECIFICATION

REVISIONS

No.	Date	Particular
1	2026.04.17	ISSUED FOR CLIENT DD REVIEW
2	2026.07.03	ISSUED FOR CLIENT CD REVIEW
3	2026.08.07	ISSUED FOR FINAL REVIEW
4	2026.08.13	ISSUED FOR TENDER

All dimensions and measurements must be checked and verified by the General Contractor

This design, drawings and related materials or writing (collectively, "the Work" or "Work") are protected by copyright and are the exclusive property of The Ventin Group Ltd. Any other use, including but not limited to reproduction, modification, distribution, sharing or use for any other purpose, is strictly prohibited without the express written consent of the copyright owner.

CLIENT
TOWN OF HANOVER

PROJECT:
22539
HANOVER POLICE STATION

2025.11.25

ORIGINAL PAGE SIZE ARCH D - 24" X 36"
KEY TO DETAIL LOCATION:
A / B — A - DETAIL NO. B - SHEET NO. ORIGIN

+VG ARCHITECTS
THE VENTIN GROUP LTD
RPL ARCHITECTS

DOOR & FRAME TYPES AND DETAILS

A0.05

Plot Date: 2026-02-20 3:14:20 PM - Autodesk Docs://Hanover Police Station/22539-HPS_ARCH (R25).rvt

DRAWN BY : LK
Checked by : PS / JP

ROOM FINISH SCHEDULE

ROOM FINISHES LEGEND

ACT - ACOUSTIC CEILING TILE
AGS - ALUMINUM GLAZING SYSTEM
AS - ANTI-STATIC SHEET FLOORING
BLK - CONCRETE BLOCK
CONC - CONCRETE SEALED
PC - POLISHED CONCRETE
CT - CERAMIC TILE
EXP - EXPOSED STRUCTURE
GWB - GYPSUM WALL BOARD
PT - PAINT
PTE - EPOXY PAINT

AWP - ACOUSTIC WALL PANEL
RB - RUBBER BASE
SC - SHOWER CURTAIN
RF - RESILIENT ATHLETIC FLOORING
SF - LINOLEUM SHEET FLOORING
EXP-1 - EPOXY SEAMLESS FLOORING
EXP-2 - EPOXY SEAMLESS FLOORING
WS - WOOD SLAT

ROOM FINISH NOTES

1. REFER TO INTERIOR ELEVATIONS FOR MATERIAL LOCATIONS & EXTENTS.
2. REFER TO REFLECTED CEILING PLAN FOR FINISHES, LOCATIONS & EXTENTS.
3. WINDOW SILLS TO HAVE SOLID SURFACE FINISH UNLESS OTHERWISE NOTED.
4. REFER TO SPECIFICATIONS FOR THE WALL & CEILING FINISH TYPE AND COLOUR.
5. ROOM ASSEMBLY IN ROOMS WITH STC RATING 50 AND ABOVE TO BE INDEPENDENTLY TESTED AS PART OF THE GENERAL CONTRACTOR'S SCOPE OF WORK. REFER TO SPECIFICATION SECTION 01 11 00.
6. PORTIONS OF THE UNDER SIDE OF DECK & STRUCTURE IN ROOMS 102, 201 & 216 NOT COVERED BY THE ACOUSTIC BLANKET INSULATION ARE TO BE PAINTED BLACK.

LEVEL 1		Floor	Base		Walls								Ceiling			Wndw	Remarks
					North		East		South		West						
Room No.	Room Name	Finish	Mat'l	Height	Mat'l	Finish	Mat'l	Finish	Mat'l	Finish	Mat'l	Finish	Mat'l	Finish	Height	Finish	
100	Water Entry	CONC	RB	100	BLK	PT	BLK	PT	GWB	PT	GWB	PT	GWB	PT	2750	-	-
101	Vestibule	CT/EG	CT	100	GWB	PT	AGS	-	GWB	PT	AGS	-	GWB	PT	2750	-	RECESSED PEDIMAT ON FLOOR
102	Public Lobby	CT	CT	100	GWB	PT	GWB	PT	GWB	PT	GWB/AGS	PT	WS	PT	2750	-	-
103	Washroom	CT	CT	100	GWB	CT/PT	GWB	CT/PT	GWB	CT/PT	GWB	CT/PT	GWB	PT	2750	-	-
104	Probition Room	SF	RB	100	GWB	PT	GWB/AGS	PT	GWB	PT	BLK/GWB	PT	ACT-1	-	2750	RS1	STC 46
105	Court	SF	RB	100	GWB/AGS	PT	GWB	PT	GWB	PT	GWB/AGS	PT	GWB	PT	2750	RS1	-
106	Interview Room	RF	RB	100	GWB	PTE	GWB	PTE	GWB	PTE	GWB	PTE	GWB	PTE	2750	-	STC 50; AP ON WALLS
107	Front Desk	SF	RB	100	GWB	PT	GWB	PT	GWB	PT	GWB	PT	WS	PT	2750	RS1	-
108	Admin. Office	PC	RB	100	GWB	PT	GWB	PT	GWB/AGS	PT	GWB	PT	ACT-1	-	2750	RS1	STC 46
109	Multi-Purpose Room	CT	CT	100	GWB	PT	GWB	PT	GWB	PT	GWB	PT	ACT-1	-	2750	-	STC 46
110	Equipt./Duty Bag	SF	RB	100	GWB	PT	GWB	PT	GWB	PT	GWB	PT	ACT-1	-	2750	-	-
111	Workstation	SF	RB	100	GWB	PT	GWB	PT	GWB	PT	GWB	PT	ACT-1	-	2750	-	-
112	Sgt. Office	SF	RB	100	BLK	PT	BLK	PT	GWB	PT	BLK/GWB	PT	ACT-1	-	2750	-	STC 46
113	SOCO	SF	RB	100	BLK	PT	-	-	GWB	PT	BLK/GWB	PT	ACT-1	-	2750	-	-
114	Evidence Storage	SF	RB	100	BLK	PT	BLK	PT	GWB	PT	-	-	EXP	PT	-	-	-
115	Use of Force	SF	RB	100	GWB	PT	GWB	PT	GWB	PT	GWB	PT	ACT-1	-	2750	-	-
116	Janitor & Storage	SF	RB	100	GWB	PT	GWB	PT	GWB	PT	GWB	PT	EXP	PT	-	-	-
117	Monitor	SF	RB	100	GWB	PT	BLK	PT	BLK	PT	GWB	PT	ACT-1	-	2750	-	-
118	Universal Washroom	CT	CT	100	BLK	CT/PT	CONC	CT/PT	BLK	CT/PT	BLK	CT/PT	GWB	PT	2750	-	-
119	Police Garage	EXP-1	-	-	BLK/GWB	PTE	-	-	GWB	PTE	CONC	PTE	EXP	PT	-	-	O/H DOOR; CURTAIN
120	Boiler Room	CONC	RB	100	BLK	PT	BLK	PT	BLK	PT	BLK	PT	EXP	PT	-	-	N/A
121	Impound Bay	EXP-1	-	-	BLK	PTE	GWB	PTE	BLK	PTE	-	-	EXP	PT	-	-	O/H DOOR; CURTAIN
122	Electrical Room	CONC	-	-	BLK	PT	GWB	PT	GWB	PT	CONC	PT	EXP	PT	-	-	FIRE RATED PLYWOOD ON WALL
123	Booking Area	EXP-2	-	-	BLK	PTE	CONC	PTE	BLK	PTE	BLK	PTE	GWB	PT	2750	-	-
124	Interview Room	RF-1	RB	100	CONC	PTE	BLK	CT/PT	BLK	PTE	CONC	PTE	GWB	PT	2750	-	ACOUSTIC PANEL ON WALLS
125	Breath/Interview	RF-1	RB	100	BLK	PTE	BLK	PTE	BLK	PTE	BLK	PTE	GWB	PT	2750	-	ACOUSTIC PANEL ON WALLS
126	Storage	RF-1	RB	100	BLK	PTE	BLK	PTE	BLK	PTE	BLK	PTE	GWB	PT	2750	-	-
127	Phone Booth	RF-1	RB	100	BLK	PTE	CONC	PTE	BLK	PTE	BLK	PTE	GWB	PT	2750	-	-
128A	Cell #4	EXP-2	-	-	BLK	PTE	BLK	PTE	BLK	PTE	BLK	PTE	CONC	PTE	2900	-	
128B	Chase 3	EXP-2	-	-	BLK	PTE	BLK	PTE	BLK	PTE	BLK	PTE	CONC	PTE	2900	-	-
129A	Cell #3	EXP-2	-	-	BLK	PTE	BLK	PTE	BLK	PTE	BLK	PTE	CONC	PTE	2900	-	-
129B	Chase 2	EXP-2	-	-	BLK	PTE	BLK	PTE	BLK	PTE	BLK	PTE	CONC	PTE	2900	-	-
130	Cell # 2	EXP-2	-	-	BLK	PTE	BLK	PTE	BLK	PTE	BLK	PTE	CONC	PTE	2900	-	-
131A	Cell #1	EXP-2	-	-	BLK	PTE	BLK	PTE	BLK	PTE	BLK	PTE	CONC	PTE	2900	-	-
131B	Chase 1	EXP-2	-	-	BLK	PTE	BLK	PTE	BLK	PTE	BLK	PTE	CONC	PTE	2900	-	-
132	Sallyport	EXP-1	-	-	BLK	PTE	BLK	PTE	CONC	PTE	BLK	PTE	EXP	PT	-	-	O/H DOOR
133	Public Washroom	CT	CT	100	BLK	CT/PT	BLK	CT/PT	BLK	CT/PT	BLK	CT/PT	GWB	PT	2750	-	-
134	Vestibule	CT	CT	100	BLK	PT	BLK	PT	BLK	PT	BLK	PT	ACT-1	-	2750	-	RECESSED PEDIMAT ON FLOOR
135	Circulation	CT	RB	100	BLK	PT	BLK	PT	BLK	PT	-	-	EXP	PT	-	-	-
136	Circulation	CT	RB	100	BLK	PT	-	-	BLK	PT	CONC	PT	EXP	PT	-	-	-
137	Circulation	CT	RB	100	GWB	PT	BLK	PT	GWB	PT	GWB	PT	ACT-2	-	2750	-	-
138	Circulation	CT	RB	100	GWB	PT	GWB	PT	GWB	PT	GWB	PT	ACT-2	-	2750	-	-
139	Circulation	CT	RB	100	-	-	CONC	PT	CONC	PT	GWB	PT	ACT-2	-	2750	-	RECESSED PEDIMAT ON FLOOR
140	Circulation	CT	RB	100	CONC	PT	GWB	PT	GWB	PT	GWB	PT	ACT-2	-	2750	-	-
141	Cell Vestibule	EXP-2	-	-	BLK	PTE	BLK	PTE	BLK	PTE	BLK	PTE	CONC	PTE	2900	-	-
S11	Stair 1	CT	CT	100	BLK	PT	CONC	PT	CONC	PT	GWB	PT	ACT-1	-	-	-	-
S21	Stair 2	CT	CT	100	CONC	PT	CONC	PT	CONC	PT	GWB	PT	ACT-1	-	-	-	-
LEVEL 2																	
201	Training/Briefing	PC	RB	100	GWB	PT	GWB/AGS	PT	GWB	PT	GWB/AGS	PT	WS	PT	2750	RS1	-
202	Storage	SF1	RB	100	CONC	PT	GWB	PT	GWB	PT	GWB	PT	ACT-1	-	2750	-	-
203	Waiting Area	PC	RB	100	BLK	PT	GWB	PT	GWB	PT	GWB	PT	ACT-1	-	2750	-	-
204		PC	RB	100	GWB	PT	GWB/AGS	PT	GWB	PT	GWB/AGS	PT	ACT-1	-	2750	-	-
205	Project Room	PC	RB	100	GWB	PT	GWB	PT	GWB	PT	GWB/AGS	PT	ACT-1	-	2750	-	WALLTALKER ON NORTH WALL
206	Chief's Office	PC	RB	100	GWB	PT	GWB	PT	GWB/AGS	PT	GWB	PT	ACT-1	-	2750	RS1	-
207	Deputy Chief	PC	RB	100	GWB	PT	GWB	PT	GWB/AGS	PT	GWB	PT	ACT-1	-	2750	RS1	-
208	Detective	PC	RB	100	GWB	PT	GWB	PT	GWB/AGS	PT	GWB	PT	ACT-1	-	2750	RS1	-
209	IT Room	AS	RB	100	GWB	PT	GWB	PT	GWB	PT	GWB	PT	EXP	PT	-	-	FIRE RATED PLYWOOD ON WALL
210	Q.M. Storage	SF-1	RB	100	GWB	PT	GWB	PT	GWB	PT	GWB	PT	ACT-1	-	2750	-	-
211	Records	SF-1	RB	100	GWB	PT	GWB	PT	GWB	PT	GWB	PT	ACT-1	-	2750	-	-
212	Soft interview	PC	RB	100	GWB	PT	GWB	PT	GWB	PT	GWB	PT	ACT-1	-	2750	-	-
213	M.H.R.T.	PC	RB	100	BLK	PT	GWB	PT	GWB	PT	CONC	PT	ACT-1	-	2750	-	-
214	Universal Washroom	CT	CT	100	BLK	CT/PT	GWB	CT/PT	GWB	CT/PT	GWB	CT/PT	GWB	PT	2750	-	SHOWER CURTAIN
215	Closet	SF-1	RB	100	GWB	PT	GWB	PT	GWB	PT	GWB	PT	GWB	PT	2750	-	-
216	Lunch Room	SF-1	RB	100	GWB	PT	GWB/AGS	PT	GWB	PT	CONC	PT	WS	PT	2750	-	-
217	Women's Change Rm	SF-1/CT	RB/CT	100	GWB	PT	GWB	PT	GWB	PT	GWB	PT	GWB/ACT-1	PT	2750/3000	-	-
218	Storage	SF-1	RB	100	GWB	PT	GWB	PT	GWB	PT	GWB	PT	GWB	PT	2750	-	-
219	Men's Change Room	SF-1/CT	RB/CT	100	GWB	PT	GWB	PT	GWB	PT	GWB	PT	GWB/ACT-1	PT	2750/3000	-	-
220A	Fitness Room	RF-1	RB	100	BLK	PT	BLK	PT	GWB	PT	GWB	PT	ACT-1	-	2750		
220B	Storage	RF-1	RB	100	GWB	PT	CONC	PT	CONC	PT	GWB	PT	ACT-1	-	2750	-	-
221	Circulation	SF-1	RB	100	GWB	PT	GWB	PT	GWB	PT	GWB	PT	ACT-2	-	2750	-	-
222	Circulation	SF-1	RB	100	GWB	PT	GWB	PT	GWB	PT	GWB	PT	ACT-2	-	2750	-	-
223	Circulation	SF-1	RB	100	GWB	PT	GWB	PT	GWB	PT	GWB	PT	ACT-2	-	2750	-	-
224	Circulation	CT	CT	100	BLK	PT	GWB	PT	BLK	PT	BLK	PT	EXP	PT	-	-	-
S12	Stair 1	CT	CT	100	BLK	PT	CONC	PT	CONC	PT	GWB	PT	ACT-1	-	-	-	-
S22	Stair 2	CT	CT	100	CONC	PT	CONC	PT	CONC	PT	GWB	PT	ACT-1	-	-	-	-

1 / A0.06 ROOM FINISHES SCHEDULE
(N.T.S)

REVISIONS

No.	Date	Particular
1	2026.04.17	ISSUED FOR CLIENT DD REVIEW
2	2026.07.03	ISSUED FOR CLIENT CD REVIEW
3	2026.08.07	ISSUED FOR FINAL REVIEW
4	2026.08.13	ISSUED FOR TENDER

All dimensions and measurements must be checked and verified by the General Contractor

This design, drawings and related materials or writing (collectively, "the Work" or "Work") are protected by copyright and are the exclusive property of The Ventin Group Ltd. Any other use, including but not limited to reproduction, modification, distribution, sharing or use for any other purpose, is strictly prohibited without the express written consent of the copyright owner.

CLIENT
TOWN OF HANOVER

PROJECT:
22539
HANOVER POLICE STATION

2025.11.25

ORIGINAL PAGE SIZE ARCH D - 24" X 36"
KEY TO DETAIL LOCATION:
A - DETAIL NO.
B - SHEET NO. ORIGIN

+VG ARCHITECTS
THE VENTIN GROUP LTD

RPL ARCHITECTS

ROOM FINISHES SCHEDULE

A0.06

DRAWN BY : LK
Checked by : PS / JP

Plot Date : 2026-02-20 3:14:20 PM
Autodesk Docs://Hanover Police Station/22539-HPS_ARCH (R25).rvt

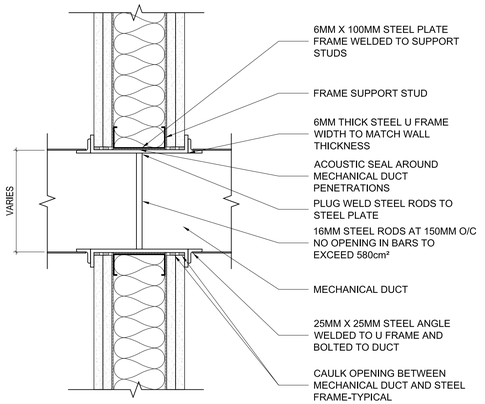

1 / A0.07 TYP. DUCT GRILLE SECTION DETAIL
SCALE = 1:5 AT ACOUSTIC PARTITION

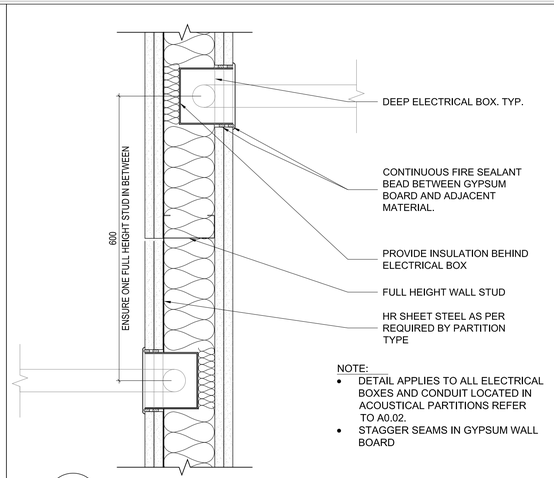

2 / A0.07 PLAN DETAIL @ ELEC DEVICE BOX
SCALE = 1:5 AT ACOUSTIC PARTITION

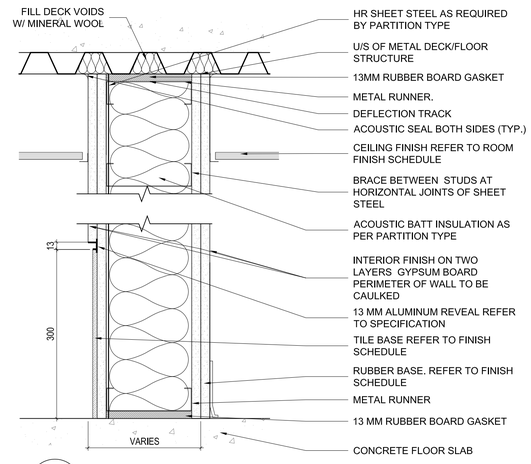

3 / A0.07 ACOUSTIC PARTITION DETAIL AT CORRIDOR
SCALE = 1:5

NOTE:
- STAGGER SEAMS IN GYPSUM WALL BOARD

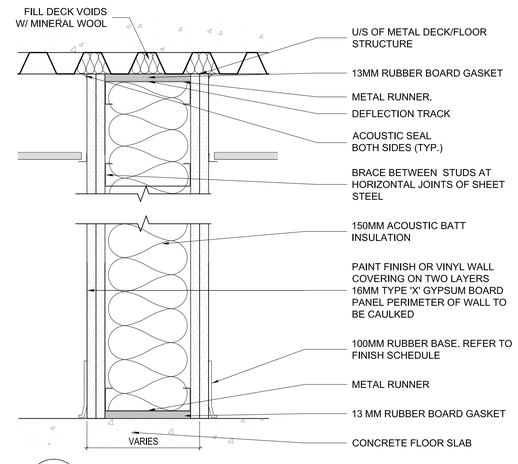

4 / A0.07 TYPICAL ACOUSTIC PARTITION DETAIL
SCALE = 1:5

NOTE:
- STAGGER SEAMS IN GYPSUM WALL BOARD

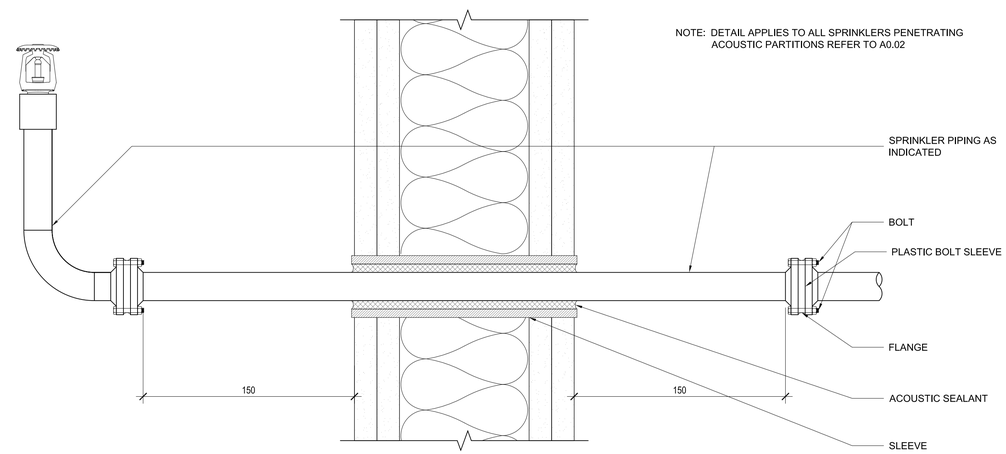

5 / A0.07 SPRINKLER PIPING PENETRATION @ ACOUSTIC PARTITION
SCALE = 1:2

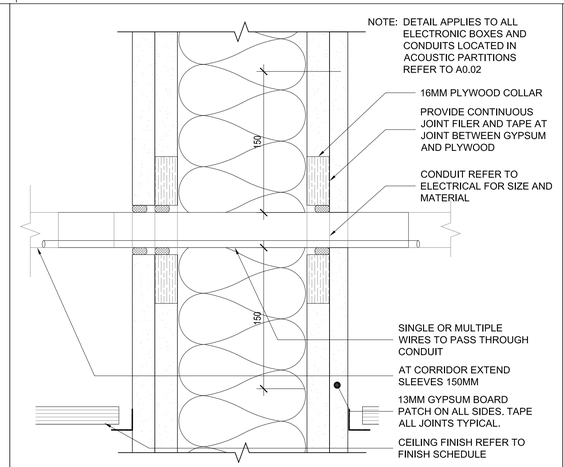

6 / A0.07 CONDUIT PENETRATION @ ACOUSTIC PARTITION
SCALE = 1:2

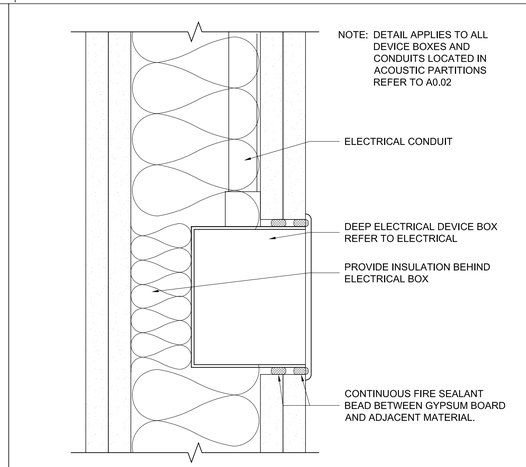

7 / A0.07 ELECTRICAL BOX SECTION @ PARTITION
SCALE = 1:2

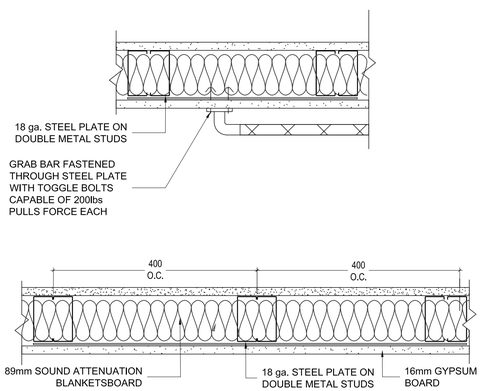

8 / A0.07 TYP. THROUGH WALL SUPPORT DETAIL
SCALE = 1:5

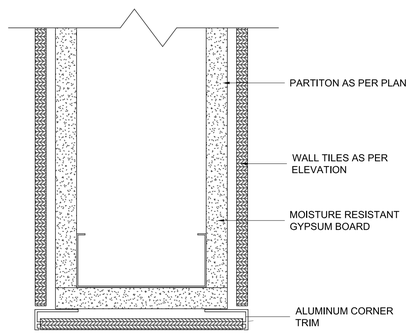

9 / A0.07 PARTITION END IN W/R AND SHOWERS
SCALE = 1:2

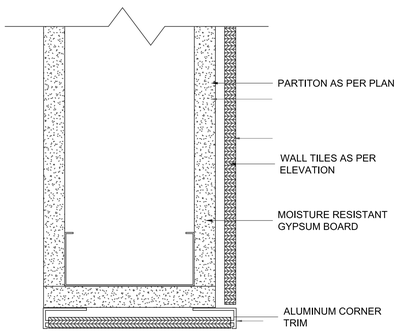

10 / A0.07 PARTITION END IN CHANGE RM. AND SHOWERS
SCALE = 1:2

REVISIONS

No.	Date	Particular
1	2026.04.17	ISSUED FOR CLIENT DD REVIEW
2	2026.07.03	ISSUED FOR CLIENT CD REVIEW
3	2026.08.07	ISSUED FOR FINAL REVIEW
4	2026.08.13	ISSUED FOR TENDER

All dimensions and measurements must be checked and verified by the General Contractor

This design, drawings and related materials or writing (collectively, "the Work" or "Work") are protected by copyright and are the exclusive property of The Ventin Group Ltd. Any other use, including but not limited to reproduction, modification, distribution, sharing or use for any other purpose, is strictly prohibited without the express written consent of the copyright owner.

CLIENT
TOWN OF HANOVER

PROJECT:
22539
HANOVER POLICE STATION
2025.11.25

ORIGINAL PAGE SIZE ARCH D - 24" X 36"
KEY TO DETAIL LOCATION:
A / B — A - DETAIL NO., B - SHEET NO., ORIGIN

+VG ARCHITECTS
THE VENTIN GROUP LTD
RPL ARCHITECTS
CN N

WALL FRAME DETAILS
A0.07

Plot Date: 2026-02-20 3:14:20 PM
Autodesk Docs://Hanover Police Station/22539-HPS_ARCH (R25).rvt
DRAWN BY : LK
Checked by :PS / JP

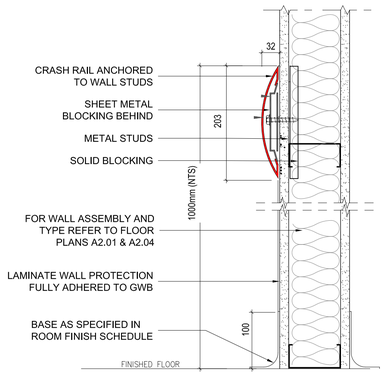

1 A0.08 **CRASH RAIL DETAIL**
SCALE = 1:5

NOTE: PROVIDE CRASH RAILS ON BOTH SIDES OF CIRCULATION CORRIDOR

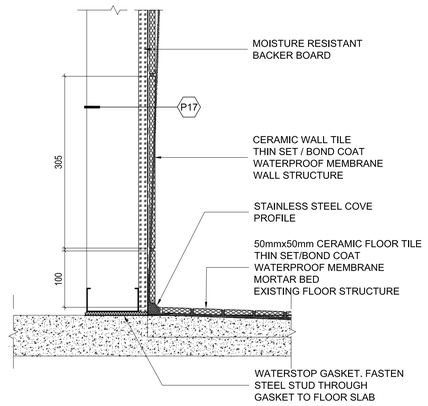

2 A0.08 **SHOWER WALL COVE DETAIL**
SCALE = 1:5

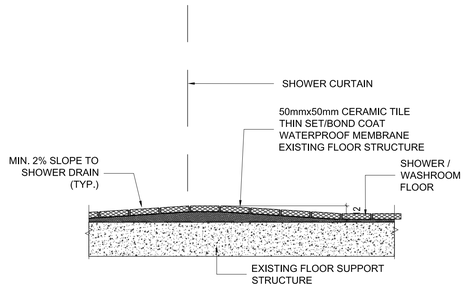

3 A0.08 **ROLLED SHOWER COVE DETAIL**
SCALE = 1:5

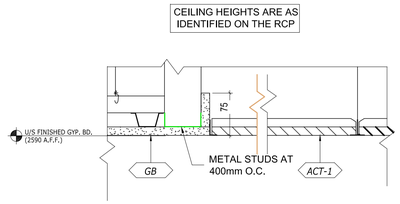

4 A0.08 **TYP. CEILING DETAIL - ACT TO GB**
SCALE = 1:5

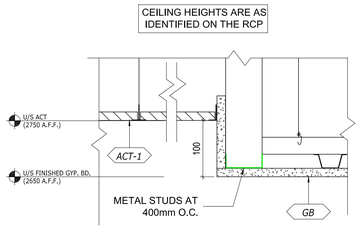

5 A0.08 **TYP. CEILING DETAIL - ACT TO GB**
SCALE = 1:5

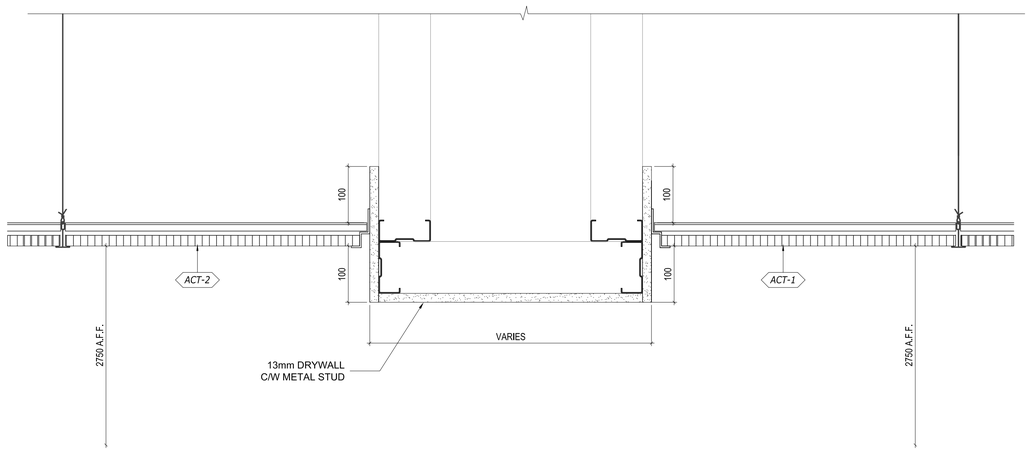

6 A0.08 **TYP. CEILING SECTION DETAIL**
SCALE = 1:10

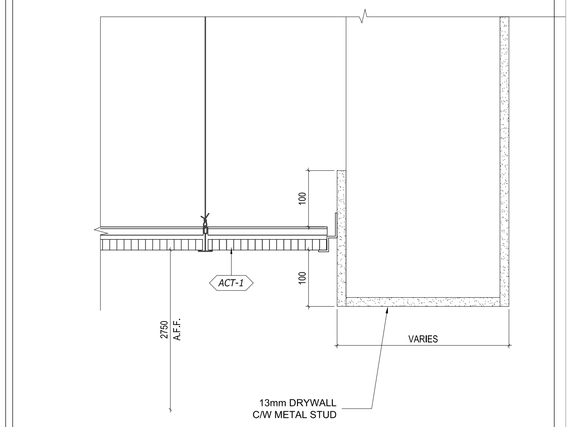

7 A0.08 **TYP. CEILING SECTION DETAIL**
SCALE = 1:10

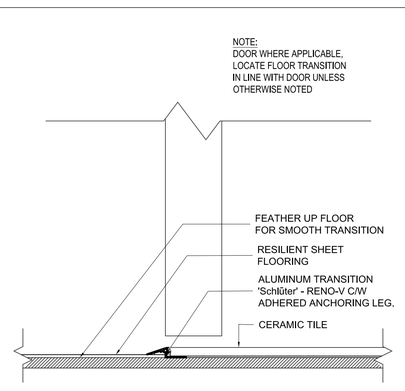

8 A0.08 **TRANSITION DETAIL - RSF TO CERAMIC TILE**
SCALE = 1:2

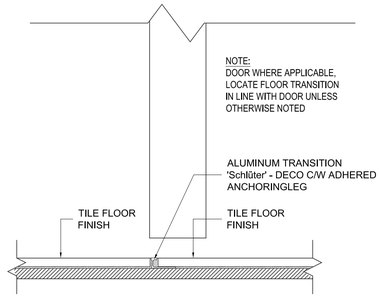

9 A0.08 **TRANSITION DETAIL - TILE TO TILE**
SCALE = 1:2

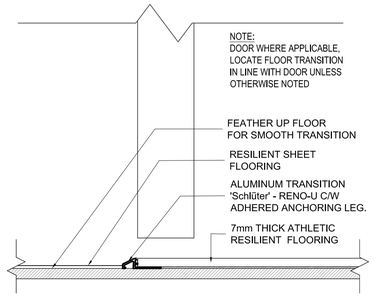

10 A0.08 **TRANSITION DETAIL - RSF TO ATHLETIC RF**
SCALE = 1:2

REVISIONS

No.	Date	Particular
1	2026.04.17	ISSUED FOR CLIENT DD REVIEW
2	2026.07.03	ISSUED FOR CLIENT CD REVIEW
3	2026.08.07	ISSUED FOR FINAL REVIEW
4	2026.08.13	ISSUED FOR TENDER

All dimensions and measurements must be checked and verified by the General Contractor

This design, drawings and related materials or writing (collectively, "the Work" or "Work") are protected by copyright and are the exclusive property of The Ventin Group Ltd. Any other use, including but not limited to reproduction, modification, distribution, sharing or use for any other purpose, is strictly prohibited without the express written consent of the copyright owner.

HANOVER POLICE

CLIENT
TOWN OF HANOVER

PROJECT:
22539
HANOVER POLICE STATION

2025.11.25

ORIGINAL PAGE SIZE ARCH D - 24" X 36"
KEY TO DETAIL LOCATION:
A / B - A = DETAIL NO. B = SHEET NO. ORIGIN

+VG ARCHITECTS
THE VENTIN GROUP LTD

RPL ARCHITECTS

CN N

MISCELLANEOUS DETAILS - 1

A0.08

Plot Date: 2026-02-20 3:14:20 PM Autodesk Docs://Hanover Police Station/22539-HPS_ARCH (R25).rvt

DRAWN BY : LK Checked by : PS / JP

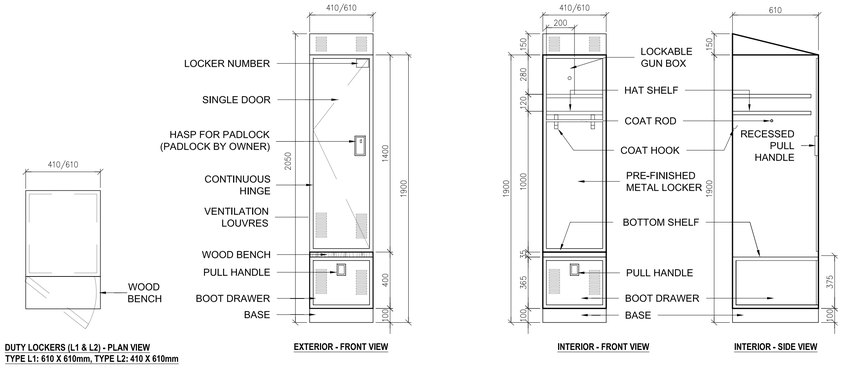

1 / A0.09 DUTY LOCKERS (TYPE L1 & l2)-PLAN
1:20

2 / A0.09 DUTY LOCKER INTERIOR ELEVATIONS
1:20

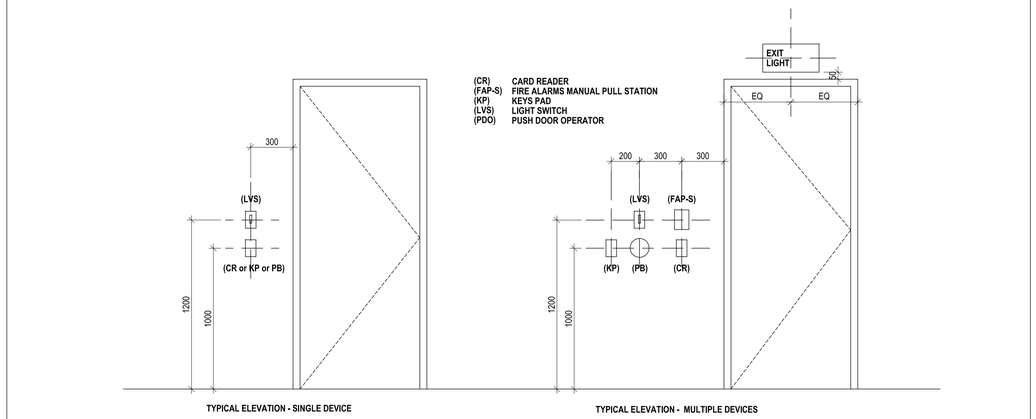

3 / A0.09 MOUNTING HEIGHTS - ELECTRICAL DEVICES
SCALE = 1:20

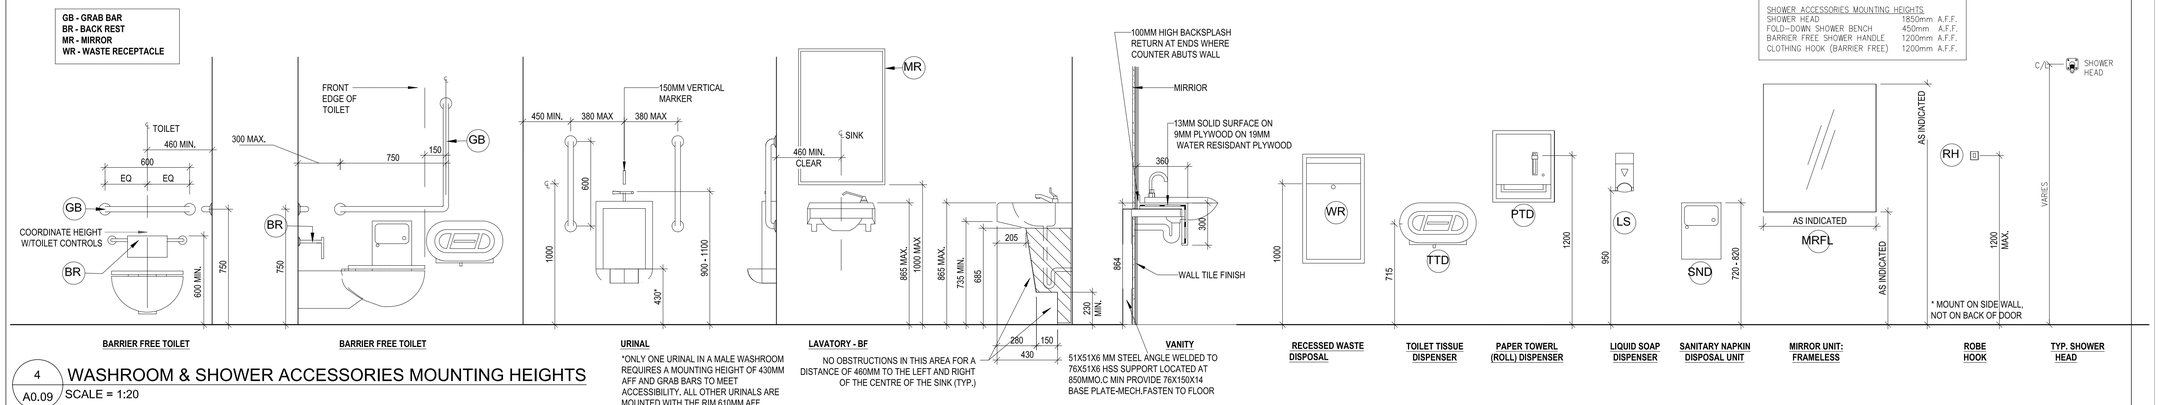

4 / A0.09 WASHROOM & SHOWER ACCESSORIES MOUNTING HEIGHTS
SCALE = 1:20

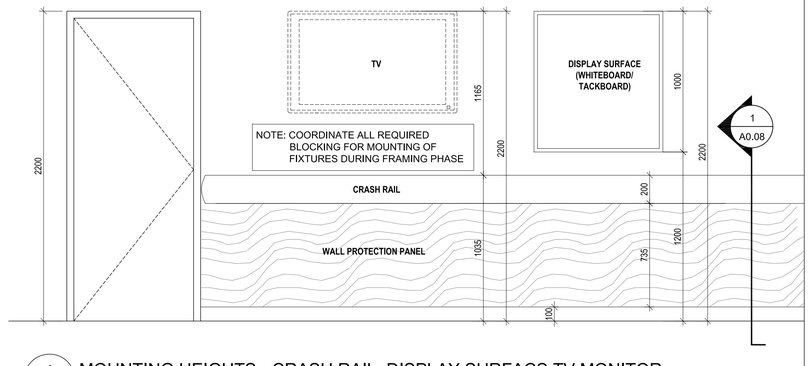

4 / A0.09 MOUNTING HEIGHTS - CRASH RAIL, DISPLAY SURFACS,TV MONITOR
SCALE = 1:20

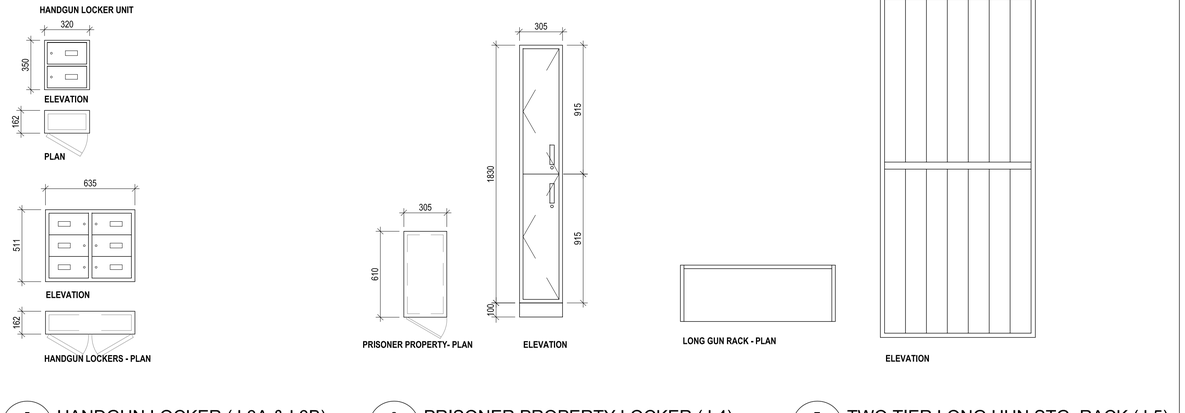

5 / A0.09 HANDGUN LOCKER (L3A & L3B)
SCALE = 1:20

6 / A0.09 PRISONER PROPERTY LOCKER (L4)
SCALE = 1:20

7 / A0.09 TWO TIER LONG HUN STG. RACK (L5)
SCALE = 1:20

REVISIONS

No.	Date	Particular
1	2026.04.17	ISSUED FOR CLIENT DD REVIEW
2	2026.07.03	ISSUED FOR CLIENT CD REVIEW
3	2026.08.07	ISSUED FOR FINAL REVIEW
4	2026.08.13	ISSUED FOR TENDER

HANOVER POLICE

CLIENT
TOWN OF HANOVER

PROJECT:
22539
HANOVER POLICE STATION
2025.11.25

ORIGINAL PAGE SIZE ARCH D - 24" X 36"
KEY TO DETAIL LOCATION:
A / B A - DETAIL NO. B - SHEET NO. ORIGIN

+VG ARCHITECTS
THE VENTIN GROUP LTD
RPL ARCHITECTS

MISCELLANEOUS DETAILS - 2

A0.09

This design, drawings and related materials or writing (collectively, "the Work" or "Work") are protected by copyright and are the exclusive property of The Ventin Group Ltd. Any other use, including but not limited to reproduction, modification, distribution, sharing or use for any other purpose, is strictly prohibited without the express written consent of the copyright owner.

All dimensions and measurements must be checked and verified by the General Contractor

Plot Date: 2026-02-20 3:14:20 PM Autodesk Docs://Hanover Police Station/22539-HPS_ARCH (R25).rvt

DRAWN BY : LK Checked by : PS / JP

Hanover Police Station | **RPL Architects Inc.** | **Millwork Schedule**

Project No. 25-02 | Issued for Tender 13-Aug-26

MILLWORK SCHEDULE

MLK NO.	DESCRIPTION	COUNT	LOCATION (ROOM #)	DETAIL REFERENCE
M01A	Reception Desk	1	102	1, 2, 3/A8.01
M01A	Glazed Credenza	1	102	4, 5/A8.01
M01B	Brochure Stand	1	102	-
M02	Document Centre Counter c/w Storage Cabinets above & below	1	111	1, 2/A8.00
M03	Duty Bag Storage	1	110	3, 4/A8.00
M04	Counter c/w Storage Cabinets above & below + Sink	1	110	5, 6/A8.00
M05	Counter c/w Storage Cabinets above & below + Drying Cabinet	1	113	7, 8/A8.00
M06	Counter c/w Storage Cabinets above & below + Double Sink	1	137	9, 10/A8.00
M07	Storage Cabinets below w/ Solid Surface Top	1	111	11. 12/A8.00
M08	Stainless steel Countertop c/w Storage Cabinets above & below	1	125	-
M09	Workbench w/ Double Sink	1	119	-
M10	Counter c/w Storage Cabinets below	1	201	1, 2/A8.02
M11	Coat Closet + Sink	1	206	5, 6, 9/A8.02
M12	Coat Closet + Sink	1	206	7, 8, 9/A8.02
M13	Counter c/w Cabinets above & below + Sink	1	216	3, 4/A8.02
M14	Document Centre Counter c/w Storage Cabinets above & below	1	222	10, 11/A8.02
M15	Shelf w/ Charging Station	1	220	-
M16	Countertop c/w Storage Cabinets above & below	1	203	12, 13/A8.02

Hanover Police Station | **RPL Architects Inc.** | **Display Surfaces**

Issued for Tender 13-Aug-26

Level 1	DS-1 White board W x H	DS-2 Tack board W x H	DS-3 Wall talker W x H	Tackbd in millwork	AV Display	Notes
105					Yes	1525mm monitor + webcam
108	1220 x 1000 (2)				Yes	1525mm wall mounted 2 monitors
109	610 x 1000 (2)					
110	610 x 610			Ref. M04		
111				Ref. M02	Yes	1525mm wall mounted 2 monitors
112	1220 x 1000 (2)					
113	610 x 610			Ref. M05		
114	610 x 610					
117					Yes	2 Desk mounted monitors
119	610x x 610					
123					Yes	2 Desk mounted monitors
137	1220 x 1000				Yes	2 Clg. mounted 1270mm monitors
138	610 x 610					Hooks for keys

Level 2	DS-1 White board W x H	DS-2 Tack board W x H	DS-3 Wall talker W x H	Tackbd in millwork	AV Display	
201					Yes	Mobile monitors, whiteboard on back, hard wired (Global Package). Cable for clg. Mounted monitors.
203				Ref. M16		
205			2440 x 1220		Yes	Mobile monitors, whiteboard on back, hard wired (Global Package)
206	610 x 610				Yes	1015mm clg. mounted 2 monitors
207	610 x 610				Yes	1015mm clg. 2 monitors
208	610 x 610				Yes	1015mm clg. 2 monitors
209	610 x 610					
211	610 x 610					
213	1220 x 1000					
216	610 x 610					
220	610 x 610				Yes	1220mm wall mounted 2 monitors
222	610 x 610			Ref. M14		

Hanover Police Station | **RPL Architects Inc.** | **Metal Storage Shelving Schedule**

Project No. 25-02 | **Issued for Tender August 13, 2026**

Level	Room No.	Type	Tag No.	Qty	Measurements W x D x H (mm)	Comments/ Description
1	114	Metal Storage Shelving	SH2	6	1067 x 610 x 2440	Contractor Supply & Install
1	114	High Density Shelving	SH3	14	915 x 450 x 2440	Contractor Supply & Install
2	210	Metal Storage Shelving	SH1	4	1220 x 610 x 2440	Contractor Supply & Install
2	211	Metal Storage Shelving	SH2	2	1067 x 610 x 2440	Contractor Supply & Install
2	211	High Density Shelving	SH3	7	915 x 610 x 2440	Contractor Supply & Install
2	217	Metal Storage Shelving	SH1	1	1220 x 610 x 2440	Contractor Supply & Install
2	219	Metal Storage Shelving	SH1	1	1220 x 610 x 2440	Contractor Supply & Install
		Total		**35**		

Hanover Police Station | **RPL Architects Inc.** | **Locker Schedule**

Project No. 25-02 | **Issued for Tender August 13, 2026**

Level	Tag No.	Locker Type	Location	Qty	Measurements W x D x H (mm)	Comments/ Description
1	L3	Handgun Lockers	115	18	955 x 162 x 511	Contractor Supply & Install
1	L3	Handgun Lockers	132	1	320 x 162 x 350	Contractor Supply & Install
1	L3	Handgun Lockers	137	1	320 x 162 x 350	Contractor Supply & Install
1	L4	Prisoner Property Lockers	123	4	457 x 610 x 2050	Contractor Supply & Install
2	L1	Police Duty Lockers	217	9	610 x 610 x 2050	Contractor Supply & Install
2	L2	Police Duty Lockers	217	4	410 x 610 x 2050	Contractor Supply & Install
2	L1	Police Duty Lockers	219	27	610 x 610 x 2050	Contractor Supply & Install
2	L1	Police Duty Lockers	219	4	610 x 610 x 2050	Contractor Supply & Install
		Total		**68**		

REFER TO FLOOR PLANS A2.01 & A2.06 FOR MILLWORK, DISPLAY BOARDS AND SHELVING REFERENCE LOCATIONS. COORDINATE ALL REQUIRED BLOCKING WITH MOUNTING OF MILLWORK, DISPLAY BOARDS, FIXTURES AND FITTINGS PRIOR TO START OF FRAMING. COORDINATE BLOCKING REQUIREMENTS WITH SUPPLIES AND MANUFACTURERS SPECIFICATIONS.

REVISIONS

No.	Date	Particular
1	2026.04.17	ISSUED FOR CLIENT DD REVIEW
2	2026.07.03	ISSUED FOR CLIENT CD REVIEW
3	2026.08.07	ISSUED FOR FINAL REVIEW
4	2026.08.13	ISSUED FOR TENDER

All dimensions and measurements must be checked and verified by the General Contractor

This design, drawings and related materials or writing (collectively, "the Work" or "Work") are protected by copyright and are the exclusive property of The Ventin Group Ltd. Any other use, including but not limited to reproduction, modification, distribution, sharing or use for any other purpose, is strictly prohibited without the express written consent of the copyright owner.

CLIENT
TOWN OF HANOVER

PROJECT:
22539
HANOVER POLICE STATION

2025.11.25

ORIGINAL PAGE SIZE ARCH D - 24" X 36"
KEY TO DETAIL LOCATION:
A - DETAIL NO.
B - SHEET NO. ORIGIN

VG ARCHITECTS
THE VENTIN GROUP LTD
RPL ARCHITECTS

SCHEDULES

A0.10

Plot Date: 2026-02-20 3:14:20 PM
Autodesk Docs://Hanover Police Station/22539-HPS_ARCH (R25).rvt
DRAWN BY : LK
Checked by :PS / JP

SITE PLAN NOTES:

GENERAL NOTES - MUNICIPAL:

1. ALL WORK INVOLVED IN THE CONSTRUCTION, RELOCATION, REPAIR OF MUNICIPAL SERVICES FOR THE PROPOSED DEVELOPMENT SHALL BE TO THE SATISFACTION OF THE MUNICIPALITY.
2. STREET EXCAVATION PERMITS ARE REQUIRED FOR ANY WORK IN MUNICIPAL RIGHT OF WAY BY ANY CONTRACTOR.
3. CONTRACTOR IS RESPONSIBLE FOR ALL SERVICING, UTILITIES, AND COSTS.
4. STORM WATER DRAINAGE MUST NOT HAVE A NEGATIVE IMPACT ON ADJACENT PROPERTIES.
5. FIRE ROUTE SIGNS AND 3-WAY FIRE HYDRANTS SHALL BE ESTABLISHED TO THE SATISFACTION OF THE FIRE DEPARTMENT AND AT THE EXPENSE OF THE CONTRACTOR.
6. DRIVEWAYS FROM PROPERTY LINES FOR THE FIRST 7.5M SHALL BE WITHIN 5% MAXIMUM GRADE, THEREAFTER, ALL DRIVEWAYS SHALL BE WITHIN 10% MAXIMUM GRADES.
7. PAVEMENT MARKINGS AND SIGNAGE ARE TO BE AS PER THE STANDARDS OF ONTARIO TRAFFIC MANUAL.
8. THE MUNICIPAL APPROVAL OF THIS SITE PLAN DOES NOT EXEMPT THE CONTRACTOR FROM THE REQUIREMENTS TO OBTAIN THE VARIOUS PERMITS/APPROVALS NORMALLY REQUIRED TO COMPLETE A CONSTRUCTION PROJECT, SUCH AS, BUT NOT LIMITED TO THE FOLLOWING:
   - SEWER AND WATER PERMITS
   - ROAD CUT PERMITS
   - APPROACH APPROVAL PERMITS
   - RELOCATION OF SERVICE

BEFORE STARTING WORK:

1. ALL WORK WITHIN THE EASEMENT SHALL BE COMPLETED TO THE MUNICIPAL STANDARDS AND TO THE SATISFACTION AND APPROVAL OF THE MUNICIPALITY.
2. THE CONTRACTOR SHALL NOTIFY THE MUNICIPALITY, ARCHITECT & CONSULTANTS AT LEAST 48 HOURS PRIOR TO COMMENCING CONSTRUCTION.
3. THE POSITION OF THE POLE LINES, CONDUITS, WATER MAINS, SEWERS, AND OTHER UTILITIES AND STRUCTURES ARE NOT NECESSARILY SHOWN ON THE CONTRACT DRAWINGS, AND WHERE SHOWN, THE ACCURACY OF THE POSITION OF SUCH UTILITIES AND STRUCTURES IS NOT GUARANTEED. CONTRACTOR TO VERIFY EXISTING CONDITIONS.
4. ALL EXISTING UNDERGROUND UTILITIES WITHIN THE LIMITS OF CONSTRUCTION SHALL BE LOCATED, MARKED AND PROTECTED. ANY UTILITIES DAMAGED OR DISTURBED DURING CONSTRUCTION SHALL BE REPAIRED OR REPLACED TO THE SATISFACTION OF THE ENGINEER, AT THE CONTRACTOR'S EXPENSE.
5. PRIOR TO THE COMMENCEMENT OF CONSTRUCTION, ALL BENCHMARKS, ELEVATIONS, DIMENSIONS, AND GRADES MUST BE CHECKED BY THE CONTRACTOR AND ANY DISCREPANCIES REPORTED TO THE ENGINEER.
6. AT LEAST TWO DIFFERENT BENCHMARKS MUST BE REFFERED TO AT ALL TIMES.

GENERAL NOTES:

1. THE "LIMITS OF CONSTRUCTION" SHALL BE ASSUMED TO BE THE PROPERTY LINE UNLESS OTHERWISE NOTED.
2. COORDINATE WITH CIVIL, MECH. & ELECT. SITE PLANS FOR ALL EXISTING & NEW LOCATIONS OF SERVICES & ENTRY OF SERVICES INTO THE BUILDING ENVELOP. (ALL CIVIL, MECH., ELECT. & LANDSCAPE INFO INDICATED ON ARCHITECTURAL SITE DWG. A1.01& A1.02 IS FOR GENERAL REFERENCE & COORDINATION ONLY).
3. REFER TO AND COORDINATE WITH SITE GRADING PLAN FOR PROPOSED FINAL FINISH GRADE ELEVATIONS & DRAINAGE SLOPES.
4. TYPICAL DRIVEWAY & PARKING LOT CONC. CURBS AS INDICATED ON DRAWING. COORDINATE WITH CIVIL DRAWINGS, OPSD DETAILS & SPEC'S. FOR TYPICAL CURB TYPES.SITE DIMENSIONS ARE TYPICALLY DIMENSIONED TO FACE OF CURB.
5. THE SUB-GRADE SOIL EXPOSED AFTER EXCAVATION SHALL BE INSPECTED AND CERTIFIED BY A QUALIFIED REGISTERED PROFESSIONAL SOIL ENGINEER AND A COPY OF THE REPORT SHALL BE FORWARDED TO THE MUNICIPALITY.
6. ALL FILL PLACED ON THE SITE SHALL BE COMPACTED TO A MINIMUM OF 98-100% STANDARD PROCTOR DENSITY. A SUFFICIENT NUMBER OF TESTS SHALL BE TAKEN AT VARIOUS LEVELS SATISFACTORY TO THE ENGINEER. TEST RESULT SHALL BE SENT TO THE MUNICIPALITY WITH A LETTER SIGNED AND STAMPED BY THE SOIL ENGINEER, STATING THAT A SUFFICIENT NUMBER OF TESTS HAVE BEEN TAKEN AND THE MINIMUM DEGREE OF COMPACTION HAS BEEN REACHED.
7. APPROVAL OF THE DRAWING IS FOR MATERIAL ACCEPTABILITY AND COMPLIANCE WITH MUNICIPAL AND PROVINCIAL SPECIFICATIONS AND STANDARDS ONLY. APPROVAL AND INSPECTION BY THE MUNICIPALITY OF THE WORK DOES NOT CERTIFY THE LINE AND GRADE OF THE WORKS AND IT IS THE OWNER'S RESPONSIBILITY TO HAVE THEIR ENGINEER CERTIFY THIS ACCORDINGLY.
8. SILTATION CONTROL DEVICES SHALL BE INSTALLED PRIOR TO WORKS COMMENCING ON THE SITE AND SHALL BE MAINTAINED FOR THE DURATION OF CONSTRUCTION, TO THE SATISFACTION OF THE MUNICIPALITY OF HANOVER.
9. PROJECT SIGN O BE ERECTED @ BEGINNING OF THE PROJECT, LOCATION TO BE COORDINATED WITH ARCHITECT ON SITE .
10. PROVIDE ASPHALT AS INDICATED IN THE GEOTECHNICAL REPORT FOR PAVEMENT STRUCTURE RECOMMENDED AND INDICATED ON THE SITE PLAN.
11. CONTRACTOR IS RESPONSIBLE FOR PLANTINGS, SOD, WATERING, FERTILIZING & MAINTENANCE UNTIL SUBSTANTIAL PERFORMANCE IS ACHIEVED. THE WARRANTY PERIOD WILL COMMENCE UPON SUBSTANTIAL PERFORMANCE OF THIS WORK.

1 / A0.11 CONSTRUCTION NOTES
N.T.S.

DEMOLITION NOTES:

GENERAL DEMOLITION NOTES:

1. CONTRACTOR TO VERIFY ALL CONDITIONS ON SITE TO DETERMINE COMPLETE SCOPE OF WORK (COORDINATE W/ EX. SITE SURVEY & ALL OTHER DWG.'S.
2. CONTRACTOR TO SECURE THE WORK SITE DURING DEMO & CONST. & HOARD OFF THE WORK AREA TO PREVENT ACCESS FROM ANYONE NOT ENGAGED IN THE WORK OF THIS DEMOLITION / CONSTRUCTION SCOPE TO THE REQUIREMENTS OF THE AUTHORITY HAVING JURISDICTION.
3. CONTRACTOR TO PROTECT ALL EXPOSED PORTIONS OF THE EX. BUILDING TO REMAIN/REPLACE & TO REPAIR ANY DAMAGE CAUSED BY INSUFFICIENT PROTECTION.
4. MAKE GOOD ALL DISTURBED SURFACES & ADJACENT SYSTEMS THAT ARE DAMAGED AND THAT ARE TO REMAIN.PROVIDE CLEAN TRANSITIONS TYPICAL.
5. MAINTAIN SAFE PUBLIC ACCESS TO THE BUILDING DURING OPERATING HOURS & MAINTAIN FULL EMERGENCY ACCESS & EXISTING AT ALL TIMES TO & FROM THE BUILDING & PROVIDE PROVIDE PROTECTION TO THE PUBLIC FROM FALLING DEBRIS & CONSTRUCTION TRAFFIC & POST SIGNAGE AS REQUIRED.
6. CONTRACTOR TO OBTAIN LOCATES FOR ALL UNDERGROUND & O/H SERVICES ON BOTH EX. & INT. OF PROPERTY / BOUNDARY / SCOPE OF WORK LINES PRIOR TO ANY DIGGING / OR RELOCATED INCLUDING ANY NECESSARY PERMITS OR UTILITY FEES.
7. CONTRACTOR TO INCLUDE REMOVAL AND TERMINATION OF ANY EX. SERVICES CONNECTED TO THE EXISTING BUILDING / LOCATED IN THE SCOPE OF WORK TO BE DEMOLISHED / OR RELOCATED INCLUDING ANY NECESSARY PERMITS OR UTILITY FEES.
8. CONTRACTOR IS RESPONSIBLE FOR REMOVAL & DISPOSAL OS ALL MATERIALS THAT ARE DEMOLISHED & THAT ARE NOT INDICATED FOR RE-USE / RECLAIMING/ SALVAGING/ OR AS OTHERWISE INDICATED BY THE OWNER. ALL COSTS ARE PART OF BASE BID SUBMISSION IN ACCORDANCE WITH BEST CONSTRUCTION PRACTICE, OBC, MUNICIPAL & PROVINCIAL LEGISLATURE REGARDING DEMOLITION AND DISPOSAL METHODS (RECYCLE ALL MATERIALS WHERE ABLE) & ANY LEED REQUIREMENTS ALSO SPECIFIED UNDER THIS DOCUMENT.
9. PERFORM ALL REQUIRED HAZARDOUS MATERIALS REMOVALS & ABATEMENT AS PART OF THIS WORK.
10. IF ANY HAZARDOUS MATERIAL IS DISCOVERED IN SOIL, MEDIATE THE EXISTING SOIL AS REQUIRED CASH ALLOWANCE FOR UNKNOWN HAZARDOUS MATERIALS. PROVIDE UNIT RATES FOR THIS WORK PER m3 FOE REMOVAL, DISPOSAL & REPLACEMENT WITH NEW BACKFILL TO SPECIFIED FINISHED GRADE WITH GRANULAR 'B' & COMPACTED TO 100% STANDARD PROCTOR. ALL BACK SLOPES TO BLEND INTO EX. TO A MAX. SLOPE OF 1:2 TO PREVENT PONDING. INSTALL 200mm MIN. TOPSOIL AT ALL VEGETATION AREAS; ANY AREAS OF BARE TOPSOIL TO BE GRADED LEVEL & COVERED W/ SOD.
11. ABATEMENT & DEMOLITION INCLUDES THE REMOVAL, PROPER DISPOSAL OFF SITE & RECYCLING WHERE REQUIRED OF ALL ITEMS INDICATED.
12. NO RUBBLE OF ANY NATURE TO BE LEFT IN PLACE OR BE USED AS BACKFILL. THIS INCLUDES ALL REBAR, STEEL, SCRAP METAL, WOOD & OTHER DEBOTAGE MATERIALS RESULTING FROM ABATEMENT AND DEMOLITION PROCESS.
13. ALL DISTURBED AREAS & HOLES CREATED BY EXCAVATION DURING DEMOLITION TO BE BACKFILLED TO FINISHED GARDE W/ GRANULAR 'B' & COMPACTED TO 100& STANDARD PROCTOR (@ HARD SURFACE AREAS. SOFT AREAS USE EXCAVATED / NATIVE DIRT MATERIALS). ALL BACK SLOPES TO BLEND INTO EX. TO A MAX. SLOPE OF 1:2 TO PREVENT PONDING. INSTALL 200mm MIN. TOPSOIL AT ALL VEGETATION AREAS; ANY AREAS OF BARE TOPSOIL TO BE GRADED LEVEL & COVERED W/ SOD.
14. BEFORE DEMOLITION/ REMOVAL OF ANY EXISTING WALL SYSTEMS OR PARTIAL WALL SYSTEMS OR FLOOR SYSTEMS, THE CONTRACTOR SHALL B RETAIN THEIR OWN STRUCTURAL ENGINEER AND PROVIDED ENGINEERED TEMPORARY SUPPORT. SUBMIT ENGINEERED STAMPED SHOP DRAWINGS BEFORE ANY WORK ID UNDERTAKEN.
15. PROVIDE AN ENGINEERED METHODOLOGY REPORT FOR DEMOLITION WHEN REQUIRED BY THE MUNICIPALITY.
16. "TOOTHING IN" MASONRY IS ONLY ACCEPTED WHERE EXISTING MASONRY WALL SYSTEM HAS BEEN MADE. REMOVE ANY DAMAGED MASONRY WITH RECLAIMED MATERIAL TO MATCH EXISTING WHERE POSSIBLE. MAKE CLEAN TRANSITIONS TYP.
17. MAKE GOOD ALL EXISTING SURFACES / SUBSTRATES / OPENINGS TO RECEIVE NEW FINISHES.INFILL AFTER ANY DEMOLITION OF MATERIALS & ENSURE THEY ARE CLEAN & FREE FROM OBSTRUCTIONS SO NEW WORK IS NOT ADVERSELY AFFECTED.
18. PROTECT ALL SIGNIFICANT AREAS/ ELEMENTS TO REMAIN DURING DEMOLITION TYP.
19. THE OWNER HAS REMOVED ALL ITEMS WISHED TO BE RETAINED PRIOR TO START OF THIS WORK. THE CONTRACTOR SHALL REMOVE ALL REMAINING ITEMS WITHIN THE AREA OF RENOVATION INCLUDING LOOSE EQUIPMENT, FURNITURE, BUILT-IN MILLWORK, PLUMBING FIXTURES, APPLIANCES AND ANY OTHER LOOSE ITEMS.

CONSTRUCTION NOTES:

GENERAL NOTES:

1. DO NOT SCALE THE DRAWINGS. THE CONTRACTOR MUST VERIFY AND ACCEPT RESPONSIBILITIES FOR ALL DIMENSIONS AND CONDITIONS ON SITE AND MUST NOTIFY THE CONSULTANT OF ANY VARIATIONS FROM THE SUPPLIED INFORMATION.
2. THE CONSULTANT IS NOT RESPONSIBLE FOR THE ACCURACY OF THE SURVEY, STRUCTURAL, MECHANICAL OR ELECTRICAL ETC. INFORMATION SHOWN ON THE ARCHITECTURAL DRAWINGS. REFER TO TO THE APPROPRIATE CONSULTANTS 'DRAWINGS BEFORE PROCEEDING WITH THE WORK'.
3. CONSTRUCTION MUST CONFIRM TO ALL APPLICABLE CODES AND REQUIREMENTS OF THE AUTHORITY(IES) HAVING JURISDICTION.
4. THE CONTRACTOR WORKING FROM ANY DRAWINGS NOT SPECIFICALLY MARKED "FOR CONSTRUCTION" MUST ASSUME FULL RESPONSIBILITY AND BEAR COSTS FOR ANY CORRECTIONS OR DAMAGES RESULTING FROM THEIR WORK.
5. ALL INTERIOR DIMENSIONS ARE MEASURED TO FINISHED FACE OF PARTITION OR THE GRID LINE, UNLESS NOTED OTHERWISE.
6. PARTITION TYPES & ASSEMBLIES AND DESCRIBED ON DRAWING A.02 ARE TAGGED ON THE PLANS A2.01 & A2.06. .
7. ALL INTERIOR PARTITIONS EXTEND TO UNDERSIDE OF STRUCTURE ABOVE, UNLESS NOTED OTHERWISE. BRACE AS REQUIRED. FOR METAL STUD PARTITIONS PROVIDE NESTED TOP TRACK TO ALLOW FOR DEFLECTION. FOR BLOCK WALLS PROVIDE STEEL WOOL FILLER MATERIAL BETWEEN TOP OF BLOCK AND STRUCTURE TO ALLOW FOR DEFLECTION. REFER TO STRUCTURAL FOR BLOCK PARTITION BRACING REQUIREMENTS.
8. FOR FIRE SEPARATIONS & SMOKE SEALS REFER TO \FIRE RATED PARTITION PLANS' - DRAWING A2.00 & A2.05. CLOSELY FOLLOW THE PARTITION ASSEMBLY REQUIREMENTS TO MEET THE REQUIRED ASSEMBLY RATING. FIRE STOP AND SMOKE SEALS TO WALL & FLOOR TRANSITIONS AND PENETRATIONS AS REQUIRED BY CODE.
9. GYPSUM WALL BOARD ("GWB") IS USED GENERALLY IN PARTITION ASSEMBLY DESCRIPTION:
   - "TYPE X GWB" SHALL BE PROVIDED AT FIRE SEPARATIONS.
   - "MOISTURE RESISTANT GWB" SHALL BE PROVIDED AT PAINTED SURFACES THAT MAY ENCOUNTER HIGH HUMIDITY OR MOISTURE SUCH AS WASHROOMS.
   - "TILE BACKER BOARD" SHALL BE PROVIDED AT SURFACES TO RECEIVE CERAMIC TILE.
10. FOR ACOUSTIC SEPARATIONS REFER TO "ACOUSTIC PARTITION PLANS" - DRAWING A2.03 AND A2.08 AND CLOSELY FOLLOW THE PARTITION ASSEMBLY REQUIREMENTS TO MEET THE REQUIRED STC RATING AND APPLY ACOUSTIC SEALANTS (TOP, BOTTOM AND PENETRATIONS) AS REQUIRED TO ENSURE STC RATING IS NOT COMPROMISED. REFER TO THE SPECIFICATION FOR STC TESTING REQUIREMENTS. ENSURE THAT ACOUSTIC SEPARATION PERFORMANCE IS NOT COMPROMISED BY COMPONENTS BEARING ON ADJACENT ASSEMBLIES.
11. WHERE A PARTITION IS TO BE PROVIDED WITH 2 LAYERS OF GWB ON ONE SIDE OF A LAYER OF GWB ON THE OTHER, THE 2 LAYERS SHALL BE PROVIDED TO THE SIDE OF THE WALL WITH THE HIGHER STC OR FIRE RATING REQUIREMENT.
12. REFER TO THE ROOM FINISH SCHEDULE FOR WALL, CEILING AND FLOOR FINISHES. REPORT ANY DISCREPANCIES TO THE CONSULTANT.
13. DOOR FRAMES ARE TO BE LOCATED 100mm FROM NEAREST ADJACENT WALL/CORNER, UNLESS NOTED OTHERWISE.
14. CONTROL JOINTS IN STUD AND BLOCK PARTITIONS ARE TO BE LOCATED AT MAXIMUM INTERVALS OF 9m O.C. UNLESS NOTED OTHERWISE. CONTROL JOINTS ALONG CORRIDORS ARE TO BE LOCATED AT UPPER CORNERS OF DOOR OR SCREEN FRAMES UNLESS NOTED OTHERWISE. CONTROL JOINTS ARE TO BE CONTINUOUS THROUGH ENTIRE HEIGHT OF PARTITION.
15. THE EXPOSED LINEAR FACE OF A WALL SHALL BE FLUSH, WITH NO VISIBLE STEPPING OF EXPOSED WALL SURFACE DUE TO CHANGES OF WALL ASSEMBLY TYPES UNLESS NOTED OTHERWISE. WHERE NECESSARY PROVIDE AN ADDITIONAL LAYER OF GWB AND/OR FURRING CHANNELS TO ENSURE ENTIRE WALL FACE IS FLUSH.
16. ALL CONCRETE MASONRY UNIT PARTITIONS WITH EXPOSED OUTSIDE CORNERS SHALL HAVE 25mm BULLNOSE RADIUS.
17. PROVIDE 16 ga GALVANIZED SHEET STEEL OR WOOD BLOCKING CONCEALED BEHIND GWB, AT ALL WALL MOUNTED EQUIPMENT, FINISHES AND FURNISHINGS.
18. ENSURE THAT INTERIOR T-JUNCTIONS OF STC RATED PARTITIONS (e.g. INTERIOR WALL MEETING CORRIDOR WALL) ARE CONSTRUCTED IN THIS MANNER WHERE NO GWB RUNS CONTINUOUSLY THOUGH THE JUNCTION.
19. ACOUSTIC PUTTY PADS TO BE INSTALLED FOR ALL RECESSED OUTLET BOXES IN PARTITIONS WITH AN STC VALUE OF 46 OR HIGHER AND AVOID RUNNING SERVICES THROUGH THESE SPACES TO SERVICE AREAS.

REVISIONS

No.	Date	Particular
1	2026.04.17	ISSUED FOR CLIENT DD REVIEW
2	2026.07.03	ISSUED FOR CLIENT CD REVIEW
3	2026.08.07	ISSUED FOR FINAL REVIEW
4	2026.08.13	ISSUED FOR TENDER

All dimensions and measurements must be checked and verified by the General Contractor

This design, drawings and related materials or writing (collectively, "the Work" or "Work") are protected by copyright and are the exclusive property of The Ventin Group Ltd. Any other use, including but not limited to reproduction, modification, distribution, sharing or use for any other purpose, is strictly prohibited without the express written consent of the copyright owner.

HANOVER POLICE

CLIENT
TOWN OF HANOVER

PROJECT:
22539
HANOVER POLICE STATION

2025.11.25

ORIGINAL PAGE SIZE ARCH D - 24" X 36"
KEY TO DETAIL LOCATION:
A - DETAIL NO.
B - SHEET NO. ORIGIN

+VG ARCHITECTS
THE VENTIN GROUP LTD

RPL ARCHITECTS

CN N

CONSTRUCTION NOTES

A0.11

DRAWN BY : LK
Checked by :PS / JP

Plot Date : 2026-02-20 3:14:20 PM
Autodesk Docs://Hanover Police Station/22539-HPS_ARCH (R25).rvt

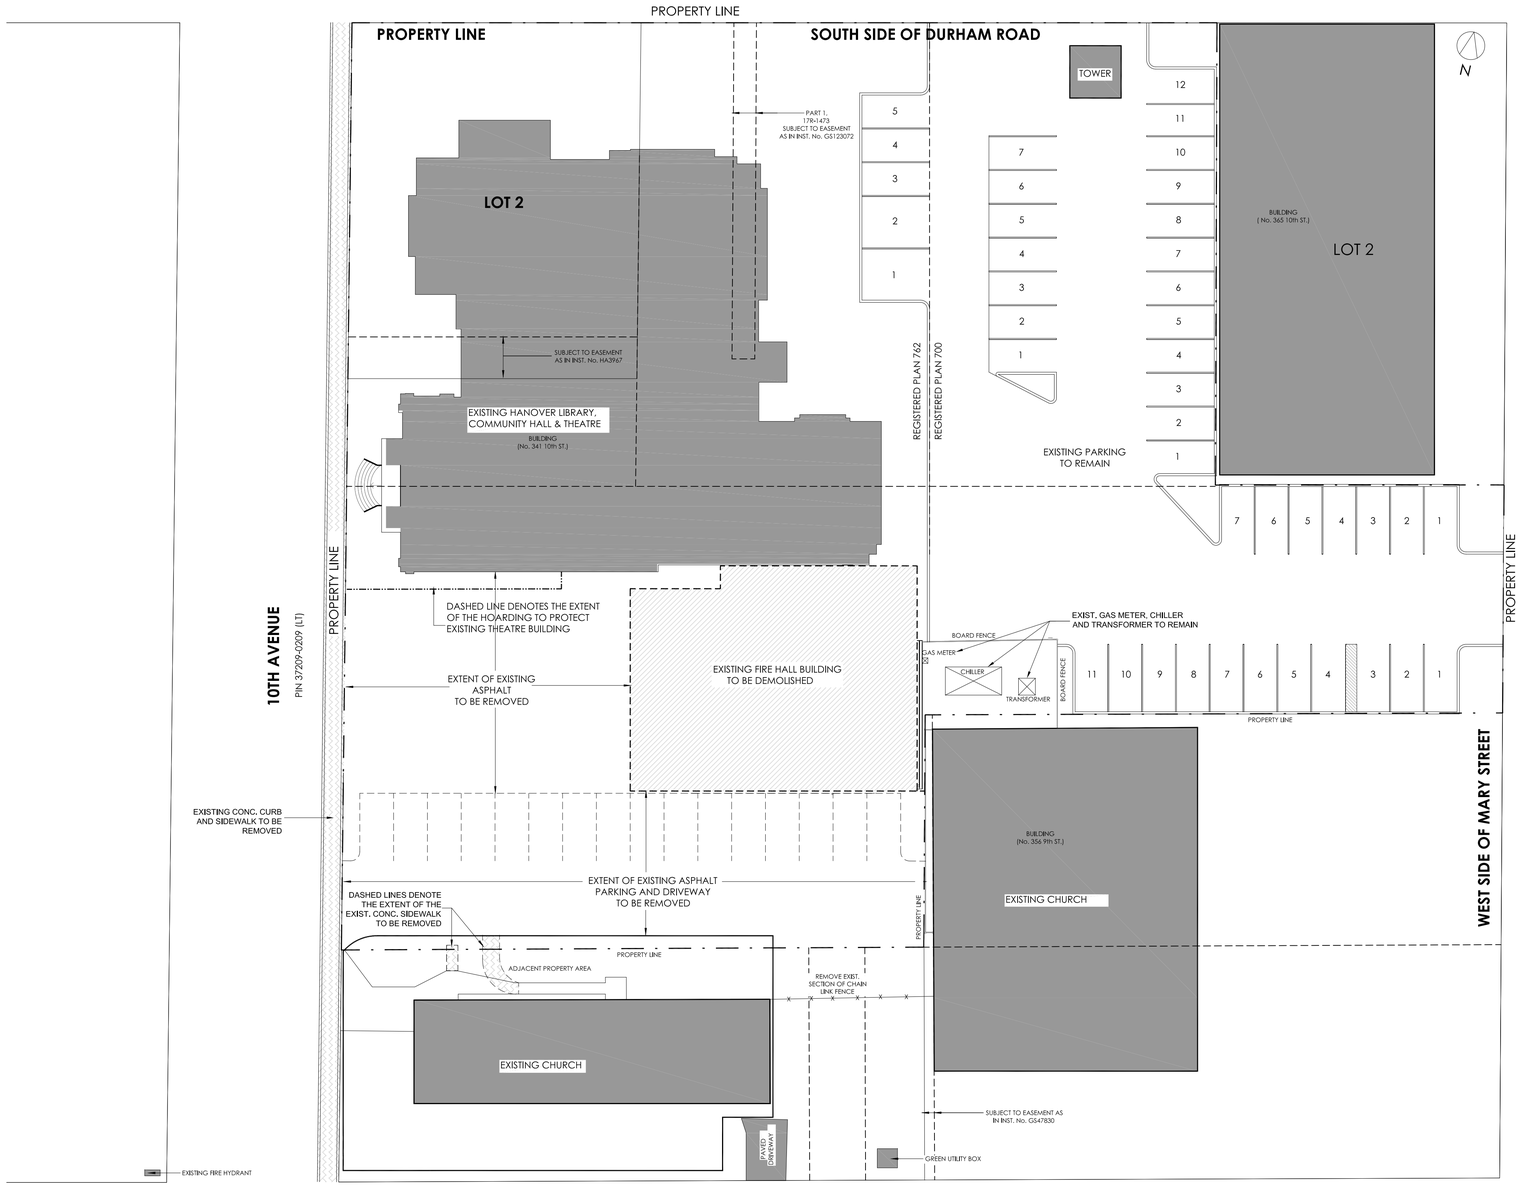

1 / A1.00 SITE PLAN

0 1 2 5m (1 : 250)

NOTE:
ENSURE EXITS FROM THE EXISTING BUILDING ARE MAINTAINED CONTINUOUSLY DURING CONSTRUCTION (i.e. MAINTAIN EXISTING EXTERIOR STAIR UNTIL A NEW EXIT TO THE EAST CAN BE CONSTRUCTED), AND PROVIDE PROTECTION TO ADJACENT PROPERTIES/BUILDING.

HOARDING WALL TYPE (ULC W453) (TO U/S CONCRETE SLAB ABOVE)
1 LAYER OF 16mm TYPE 'X' GYPSUM WALL BOARD ON EITHER SIDE OF 92mm STEEL STUDS @406mm O.C.

STEEL MEMBER DESIGNATION - 362S125-27,
LIMITING HEIGHT - 3531mm (11' - 7")

HOARDING NOTES

1. ULC W453 1 HOUR FRR.
2. 1 HOUR FRR REQUIRED AS PER NFC 2010 5.6.1.12 - FIRE SEPARATIONS IN PARTLY OCCUPIED BUILDINGS.
3. PARTITIONS FROM FLOOR TO U/S CONCRETE SLAB UNLESS OTHERWISE NOTED.
4. ADD FIRE STOPS AND SMOKE SEALS AT TOP OF FIRE RATED GYPSUM BOARD PARTITIONS.
5. HOARDING DOES NOT REQUIRE PAINTING.

   HOARDING TO BE PAINTED WITH PRIMER COAT IN ACCORDANCE W/ REQUIREMENTS OF SECTION 09 91 23 TO MASK APPEARANCE OF TAPING AND PATCH WORK FROM FLOOR TO CEILING.
4. SUBSTITUTE GYPSUM BOARD AROUND ALL SHOWER & MECHANICAL FIXTURE LOCATIONS WITH WATER RESISTANT GYPSUM BOARD OF THE SAME THICKNESS AND FIRE RESISTANCE RATING. REFER TO SPECIFICATION.

HOARDING DOOR NOTES

1. SINGLE DOORS 915mm WIDE x 2133mm HIGH x 45mm THICK.
2. DOUBLE DOORS 762mm WIDE x 2133mm HIGH x 45mm THICK.
3. DOORS TO BE HOLLOW METAL DOORS AND FRAMES W/ ¾ HOUR HOUR FRR.
4. HARDWARE: LEVER HANDLES WITH LATCHING LOCKSET ON SINGLE DOOR AND ON ACTIVE LEAF OF DOUBLE DOORS, CLOSER ON SINGLE DOOR AND ON EACH LEAF OF DOUBLE DOORS, MANUAL FLUSH BOLTS ON INACTIVE LEAF OF DOUBLE DOORS, ALL DOOR HARDWARE TO BE FIRE RATED, ULC LISTED.
5. DOORS AND FRAMES DO NOT REQUIRE PAINTING.

FOR SITE AND BUILDING DEMOLITION NOTES, REFER TO DRAWING A0.11

REVISIONS

No.	Date	Particular
1	2026.04.17	ISSUED FOR CLIENT DD REVIEW
2	2026.07.03	ISSUED FOR CLIENT CD REVIEW
3	2026.08.07	ISSUED FOR FINAL REVIEW
4	2026.08.13	ISSUED FOR TENDER

This design, drawings and related materials or writing (collectively, "the Work" or "Work") are protected by copyright and are the exclusive property of The Ventin Group Ltd. Any other use, including but not limited to reproduction, modification, distribution, sharing or use for any other purpose, is strictly prohibited without the express written consent of the copyright owner.

All dimensions and measurements must be checked and verified by the General Contractor

CLIENT
TOWN OF HANOVER

PROJECT:
22539
HANOVER POLICE STATION

2025.11.25

ORIGINAL PAGE SIZE ARCH D - 24" X 36"
KEY TO DETAIL LOCATION:
A - DETAIL NO.
B - SHEET NO. ORIGIN

+VG ARCHITECTS
THE VENTIN GROUP LTD
RPL ARCHITECTS

SITE PLAN - DEMOLITION

A1.00

Plot Date : 2026-02-20 3:14:20 PM
Autodesk Docs://Hanover Police Station/22539-HPS_ARCH (R25).rvt
DRAWN BY : LK
Checked by : PS / JP

10TH STREET

(ROAD ALLOWANCE BETWEEN CONCESSION 1 NORTH SIDE OF DURHAM ROAD, GEOGRAPHIC TOWNSHIP OF BENTINCK)

PIN 37204-002 (LT)

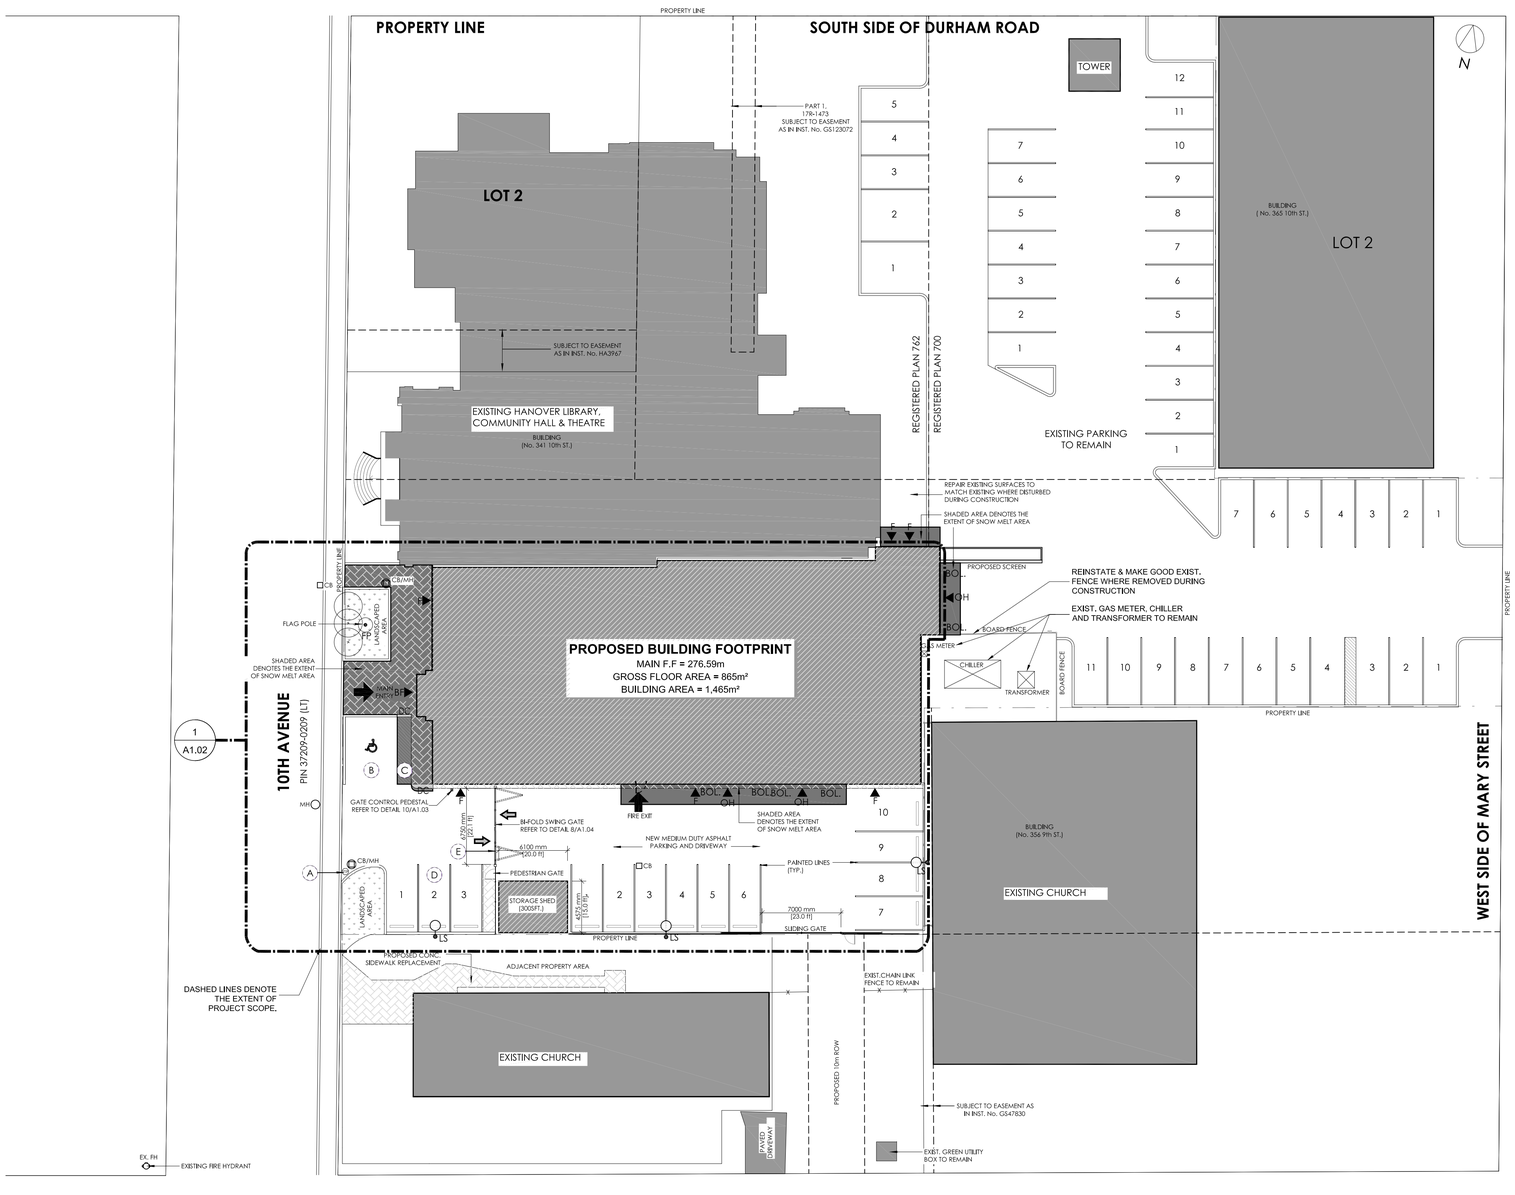

1 / A1.01 SITE PLAN

0 1 2 5m (1 : 250)

FOR SITE PLAN NOTES, REFER TO DRAWING A0.11

SIGNAGE LEGEND:

- (A) STOP SIGN
- (B) BARRIER-FREE PARKING
- (C) NO PARKING
- (D) VISITOR PARKING
- (E) POLICE ACCESS ONLY

NOTE:
CONFIRM LOCATIONS & CONTENT OF ALL SIGNAGE W/ THE OWNER & CITY/TOWN HAVING JURISDICTION PRIOR TO FABRICATION & ERECTION. PROPOSED SITE SIGNAGE TO COMPLY W/ SIGNAGE BY-LAWS.

ALL SIGNS TO BE CENTERED ON POSTS TYP. COORD. W/ OPSD - 990.110

SITE PLAN LEGEND:

▲	ENTRANCE / EXIT
▲ F	ENTRANCE / EXIT @ GRADE FLUSH W/ INT. FIN. FLOOR
▲ BF	ENTRANCE / EXIT - W/ BARRIER FREE DOOR OPERATOR (COORD. W/ ELEC. DWG.'S)
▲ OH	VEHICLE ENTRANCE / OVER -HEAD DOOR W/ OPERATOR
	PROPERTY LINE
	CHAIN LINK FENCE - 1200mm / 1800mm HIGH (COORD. W/ OPSD DETAILS OPSD-972,132, 972,130, 972,102, 972,101) NOTE: WHERE EX. FENCES ARE SHOWN THEY SHALL REMAIN ON ADJACENT LANDS UNLESS OTHERWISE NOTED
	PTD, WHEELCHAIR SIGN ON ASPHALT
	PRECAST CONC. CURB SECURED W/ 2 EPOXY COATED STEEL DOWELS MIN.
• BOL.	BOLLARD (COORD. W/ 5/A1.03)
FP	FLAG POLE - MIN. 1800mm SPACING BETWEEN ADJACENT POLES (COORD. W/ 7/A1.03)
DC	DROPPED CURB (COORD. W/ OPSD-310.030, 310.031, 310.033)
CB	CATCH BASIN
CB/MH	CATCH BASIN - MAN HOLE
MH	MAN HOLE
SIA.	SIAMESE CONN./ FIRE DEPARTMENT CONN.
NEW FH	NEW FIRE HYDRANT LOCATION
EX. FH	EX. FIRE HYDRANT LOCATION
LS	LIGHT STANDARD; (SUBMIT SHOP DWG. FROM APPROVED SUPPLIER FOR REVIEW - TROWEL FINISH, 20MPA, REBAR REIN. CONC., 25mm CHAMFERED CORNERS, RECESS JUNCTION BOX FOR FLUSH COVER FIT, STAMPED & SIGNED FROM LICENSED ENG.

HATCH IDENTIFICATION MARKER LEGEND:

MEDIUM DUTY	AREA OF HEAVY DUTY ASPHALT (PATCH & REPAIR EX. ASPHALT WHERE DISTURBED, PROVIDE CLEAN TRANSITIONS TYP.)
	CONC. SIDEWALK / PAD / CROSS WALK / SIDEWALK / LANEWAY / STAIRS / ETC.
	AREA OF NEW SOD ON 200mm TOPSOIL (REPAIR & SOD ALL DISTURBED AREAS THAT OCCUR DURING CONST. ON EX. GRASSED AREAS, PROVIDE CLEAN TRANSITIONS TYP.)
	PTD, ROAD MARKINGS
	NEW ADDITION / RENOVATION

NOTE:
COORD. W/ EX. SITE SURVEY DWG. FOR THEIR LEGEND & OBJECT DEPICTION NOTATIONS

REVISIONS

No.	Date	Particular
1	2026.04.17	ISSUED FOR CLIENT DD REVIEW
2	2026.07.03	ISSUED FOR CLIENT CD REVIEW
3	2026.08.07	ISSUED FOR FINAL REVIEW
4	2026.08.13	ISSUED FOR TENDER

HANOVER POLICE

CLIENT
TOWN OF HANOVER

PROJECT:
22539
HANOVER POLICE STATION

2025.11.25

ORIGINAL PAGE SIZE ARCH D - 24" X 36"
KEY TO DETAIL LOCATION:
(A / B) A - DETAIL NO. B - SHEET NO. ORIGIN

+VG ARCHITECTS
THE VENTIN GROUP LTD

RPL ARCHITECTS

CN N

SITE PLAN

A1.01

DRAWN BY : LK Checked by : PS / JP

Plot Date : 2026-02-20 3:14:20 PM Autodesk Docs://Hanover Police Station/22539-HPS_ARCH (R25).rvt

This design, drawings and related materials or writing (collectively, "the Work" or "Work") are protected by copyright and are the exclusive property of The Ventin Group Ltd. Any other use, including but not limited to reproduction, modification, distribution, sharing or use for any other purpose, is strictly prohibited without the express written consent of the copyright owner.

All dimensions and measurements must be checked and verified by the General Contractor

10TH AVENUE

PIN 37209-0209 (LT)

PROPERTY LINE

(No. 341 10th ST.)

EXISTI TC

PROPERTY LIN

PROPOSED BUILDING FOOTPRINT

MAIN F.F = 276.59m

GROSS FLOOR AREA = 865m²

BUILDING AREA = 1,465m²

PROPOSED SCREEN

BOLLARD

BOLLARD

BOARD FENCE

GAS METER

CHILLER

TRANSFORMER

BOARD FENCE

FOR FLAG POLE DETAIL REFER TO DWG. 7/A1.03

LANDSCAPED AREA

FP

F

276.57

7790

6500

PROPOSED PAVED AREA

MAIN ENTRY

DC

PAINTED LINES

FOR BF PARKING STALL DETAIL REFER TO DWG. 1 & 2/A1.04

B

C

PROPOSED CONC. CURB

6000

275

4600

1044

DC

2100

F

PROPOSED 1500mm CONC. SIDEWALK

3563

CENTRE LINE DRIVEWAY

8055

5560

6750

GATE CONTROL PEDESTAL REFER TO DWG. 10/A1.03

BI-FOLD SWING GATE REFER TO DWG. 5/A1.04

FIRE EXIT

BOL.

F

OH

FOR BOLLARD DETAIL SEE DWG. 5/1.03 (TYP.)

BOL.

BOL.

OH

BOL.

F

7120

6750

38000

NEW MEDIUM DUTY ASPHALT PARKING AND DRIVEWAY

10

9

6000

8

7

DROP CURB

3571

4000

8500

1460

6100 mm [20.0 ft]

345

16800

8400

12995

FOR STOP SIGN DETAIL REFER TO DWG. 4/A1.03

A

STOP

D

FOR PEDESTRIAN GATE DETAIL REFER TO DWG. 3/A1.04 (TYP.)

PAINTED LINES (TYP.)

LS

PROPOSED CONC. SIDEWALK

6180

LANDSCAPED AREA

1

2

3

FOR VISITOR PARKING SIGN,REFER TO DWG. 6/A1.03

6000

STORAGE SHED (300SFT.)

4575 mm [15.0 ft]

1

2

3

4

5

6

FOR WHEEL STOP DETAIL REFER TO DWG. 12/A1.03 (TYP.)

PROPOSED CONC. CURB

LS

217

PROPERTY LINE

LS

215

SLIDING GATE

7000

240

NEW FENCE

EXIST. NEIGHBOURS FENCE

PROPOSED CONC. SIDEWALK REPLACEMENT

FOR NEW FENCE DETAIL REFER TO DWG. 2/A1.04

FOR LIGHT STANDARD DETAIL REFER TO DWG. 8/A1.03 (TYP.)

SLIDING GATE REFER TO DETAIL 8/A1.04

EXIST.CHAIN LINK FENCE TO REMAIN

ADJACENT PROPERTY AREA

PROPOSED CONC. BARRIER CURB

BUILDING (No. 356 9th ST.)

EXISTING CHURCH

EXISTING CHURCH

ED 10m ROW

1 / A1.02 PARKING LOT AND ENTRY PAZA DETAIL

0 1 2 5m (1 : 100)

REVISIONS

No.	Date	Particular
1	2026.04.17	ISSUED FOR CLIENT DD REVIEW
2	2026.07.03	ISSUED FOR CLIENT CD REVIEW
3	2026.08.07	ISSUED FOR FINAL REVIEW
4	2026.08.13	ISSUED FOR TENDER

All dimensions and measurements must be checked and verified by the General Contractor

This design, drawings and related materials or writing (collectively, "the Work" or "Work") are protected by copyright and are the exclusive property of The Ventin Group Ltd. Any other use, including but not limited to reproduction, modification, distribution, sharing or use for any other purpose, is strictly prohibited without the express written consent of the copyright owner.

HANOVER POLICE

CLIENT

TOWN OF HANOVER

PROJECT:

22539

HANOVER POLICE STATION

2025.11.25

ORIGINAL PAGE SIZE ARCH D - 24" X 36"

KEY TO DETAIL LOCATION:

A / B A - DETAIL NO. B - SHEET NO. ORIGIN

+VG ARCHITECTS THE VENTIN GROUP LTD

RPL ARCHITECTS

CN N

PARKING LOT AND ENTRY PAZA DETAIL

A1.02

Plot Date: 2026-09-20 3:14:20 PM Autodesk Docs://Hanover Police Station/22539-HPS_ARCH (R25).rvt

DRAWN BY : LK Checked by : PS / JP

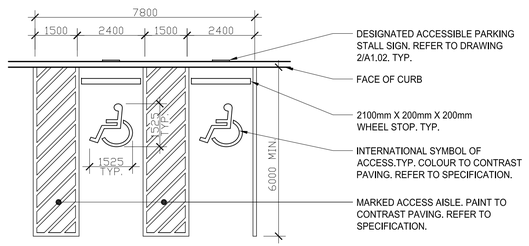

NOTES:

1. BARRIER-FREE ACCESSIBLE PARKING STALLS TO CONFORM TO FEDERAL ACCESSIBILITY STANDARD CAN/CSA B651-04.
2. ALL PARKING LOT LINE STRIPING TO BE 127mm WIDE. REFER TO SPECIFICATION FOR PAINT TYPE & COLOUR.
3. ALL PARKING DIMENSIONS SHOWN TO CENTERLINE OF STALL STRIPES. STALL DIMENSIONS VARY. REFER TO SITE PLAN.
4. REFER TO SITE PLAN 1/A1.01 FOR STALL LOCATIONS.

1 A1.03 **BARRIER FREE PARKING STALL DETAIL**
SCALE = 1:100

NOTE:
CONTRACTOR TO PROVIDE CONCRETE SIGN PILE ONLY. SIGNAGE BY OWNER.

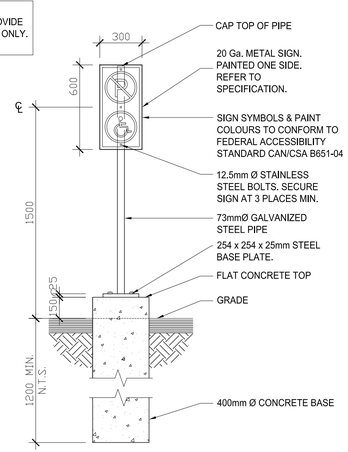

2 A1.03 **DESIGNATED ACCESSIBLE PARKING SIGN DETAIL**
SCALE = 1:20

NOTE:
CONTRACTOR TO PROVIDE CONCRETE SIGN PILE ONLY. SIGNAGE BY OWNER.

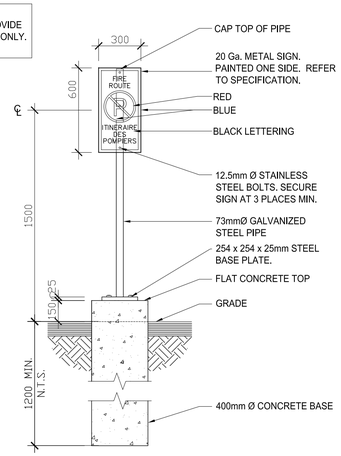

3 A1.03 **FIRE ROUTE SIGN DETAIL**
SCALE = 1:20

NOTE:
CONTRACTOR TO PROVIDE CONCRETE SIGN PILE ONLY. SIGNAGE BY OWNER.

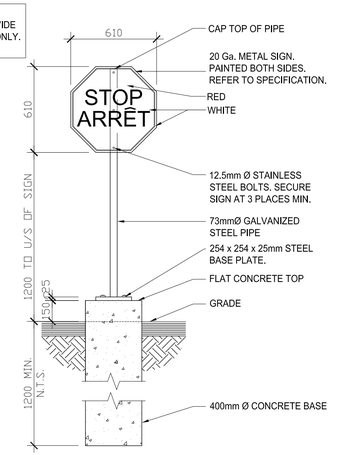

4 A1.03 **STOP SIGN DETAIL**
SCALE = 1:20

NOTE:
1. REFER TO DRAWING 1/A1.02 FOR BOLLARD LOCATIONS.

5 A1.03 **TYPICAL BOLLARD DETAIL**
SCALE = 1:20

NOTE:
CONTRACTOR TO PROVIDE CONCRETE SIGN PILE ONLY. SIGNAGE BY OWNER.

6 A1.03 **VISITOR PARKING SIGN DETAIL**
SCALE = 1:20

NOTE : WHERE MULTIPLE FLAG POLES ARE TO BE INSTALLED, SPACING BETWEEN POLES MUST BE 1800mm MIN.

7 A1.03 **TYPICAL FLAG POLE DETAIL**
SCALE = 1:20

NOTE:
1. REFER TO ELECTRICAL AND ARCHITECTURAL SITE PLAN FOR DETAILS AND LOCATIONS.
2. LIGHTING SUPPLIER TO PROVIDE ENGINEERED LIGHT STANDARD BASE DESIGN INCLUDING LIGHT POLE ANCHORING. PROVIDE ENGINEERED SHOP DRAWINGS FOR REVIEW.

8 A1.03 **TYPICAL LIGHT STANDARD (LS) DETAIL**
SCALE = 1:20

NOTE:
CONTRACTOR TO PROVIDE CONCRETE BOLLARD ONLY. SIGNAGE BY OWNER.

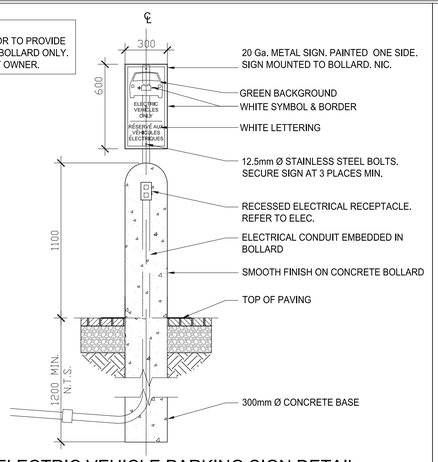

9 A1.03 **ELECTRIC VEHICLE PARKING SIGN DETAIL**
SCALE = 1:20

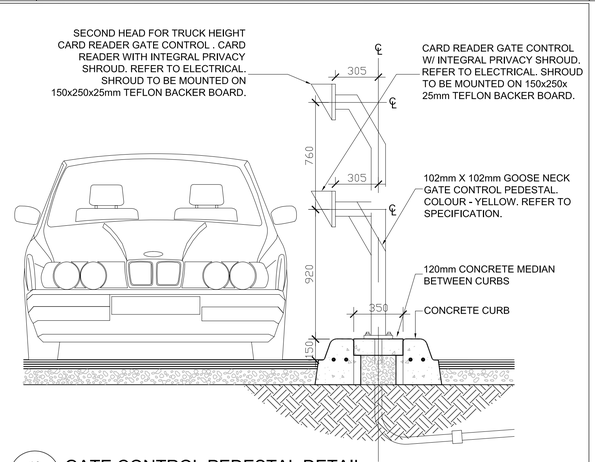

10 A1.03 **GATE CONTROL PEDESTAL DETAIL**
SCALE = 1:20

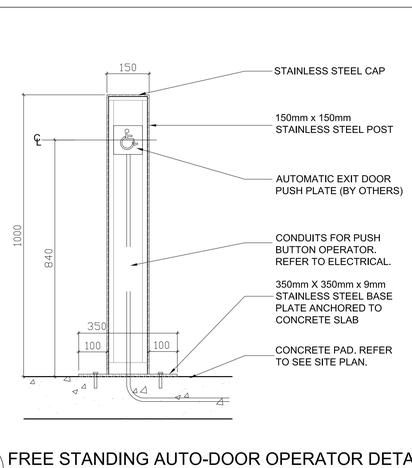

11 A1.03 **FREE STANDING AUTO-DOOR OPERATOR DETAIL**
SCALE = 1:10

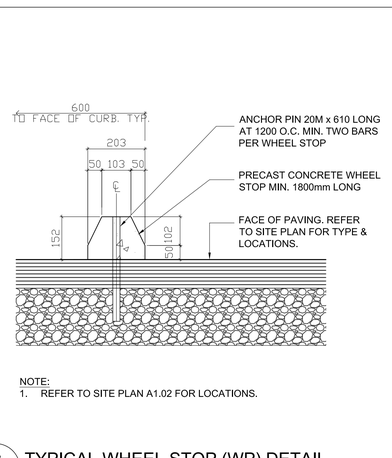

NOTE:
1. REFER TO SITE PLAN A1.02 FOR LOCATIONS.

12 A1.03 **TYPICAL WHEEL STOP (WP) DETAIL**
SCALE = 1:10

REVISIONS

No.	Date	Particular
1	2026.04.17	ISSUED FOR CLIENT DD REVIEW
2	2026.07.03	ISSUED FOR CLIENT CD REVIEW
3	2026.08.07	ISSUED FOR FINAL REVIEW
4	2026.08.13	ISSUED FOR TENDER

All dimensions and measurements must be checked and verified by the General Contractor

This design, drawings and related materials or writing (collectively, "the Work" or "Work") are protected by copyright and are the exclusive property of The Ventin Group Ltd. Any other use, including but not limited to reproduction, modification, distribution, sharing or use for any other purpose, is strictly prohibited without the express written consent of the copyright owner.

HANOVER POLICE

CLIENT
TOWN OF HANOVER

PROJECT:
22539
HANOVER POLICE STATION

2025.11.25

ORIGINAL PAGE SIZE ARCH D - 24" X 36"
KEY TO DETAIL LOCATION:
A – DETAIL NO.
B – SHEET NO. ORIGIN

+VG ARCHITECTS
THE VENTIN GROUP LTD

RPL ARCHITECTS

CN N

SITE DETAILS

A1.03

Per Date: 2026-02-20 3:14:20 PM Autodesk Docs://Hanover Police Station/22539-HPS_ARCH (R25).rvt

DRAWN BY: LK Checked by :PS / JP

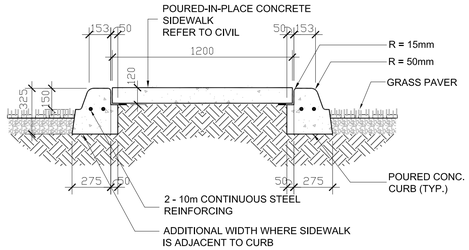

1 A1.04 **TYPICAL SIDEWALK TO CURB DETAILS**
SCALE = 1:20

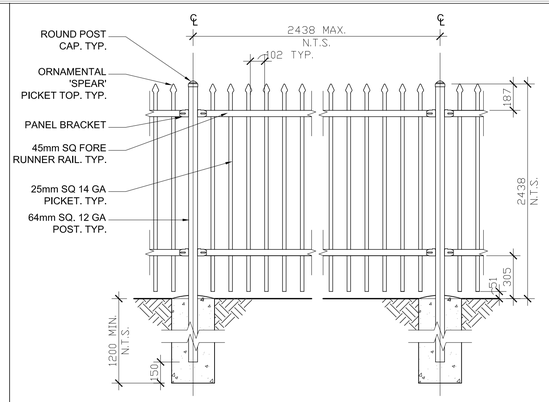

NOTES:
1. PRE-FINISHED ORNAMENTAL FENCE. COLOUR BLACK.
2. REFER TO SPECIFICATION FOR RELATED REQUIREMENTS.
3. FOOTING WIDTH TO BE 4X POST WIDTH MINIMUM.

2 A1.04 **TYPICAL ORNAMENTAL FENCE DETAIL**
SCALE = 1:20

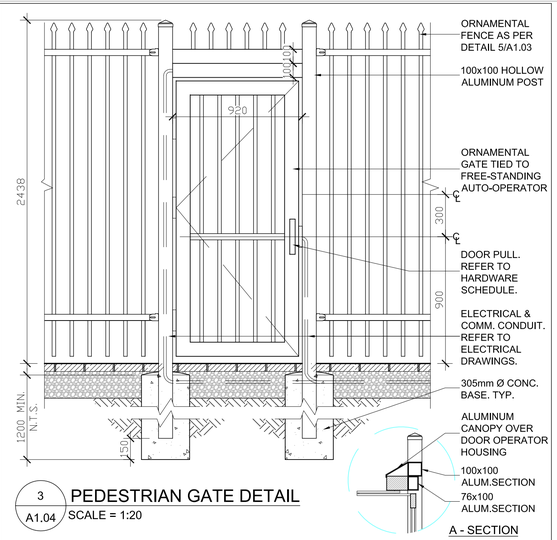

3 A1.04 **PEDESTRIAN GATE DETAIL**
SCALE = 1:20

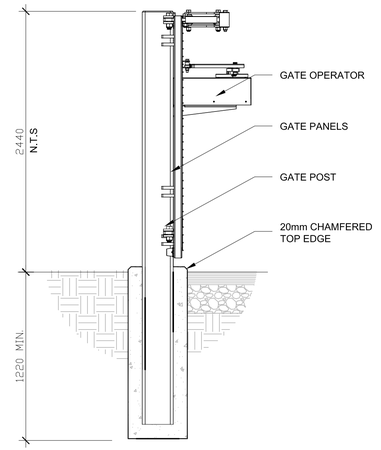

4 A1.04 **TYPICAL TRACKLESS BI-FOLD GATE DETAIL**
SCALE = 1:20

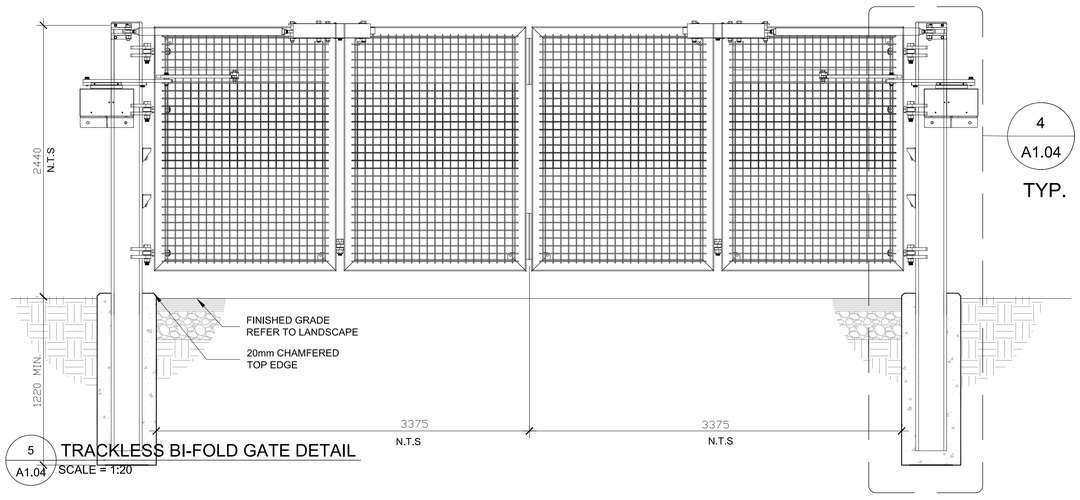

5 A1.04 **TRACKLESS BI-FOLD GATE DETAIL**
SCALE = 1:20

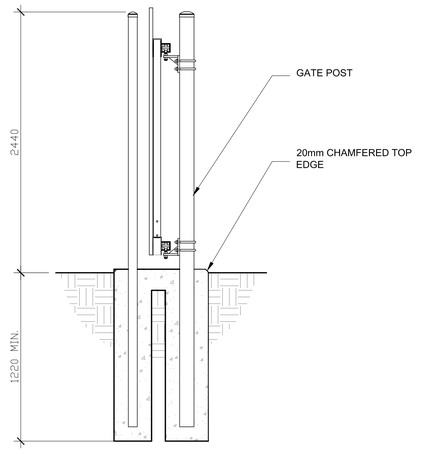

6 A1.04 **TYPICAL CANTILEVER SLIDING GATE DETAIL**
SCALE = 1:20

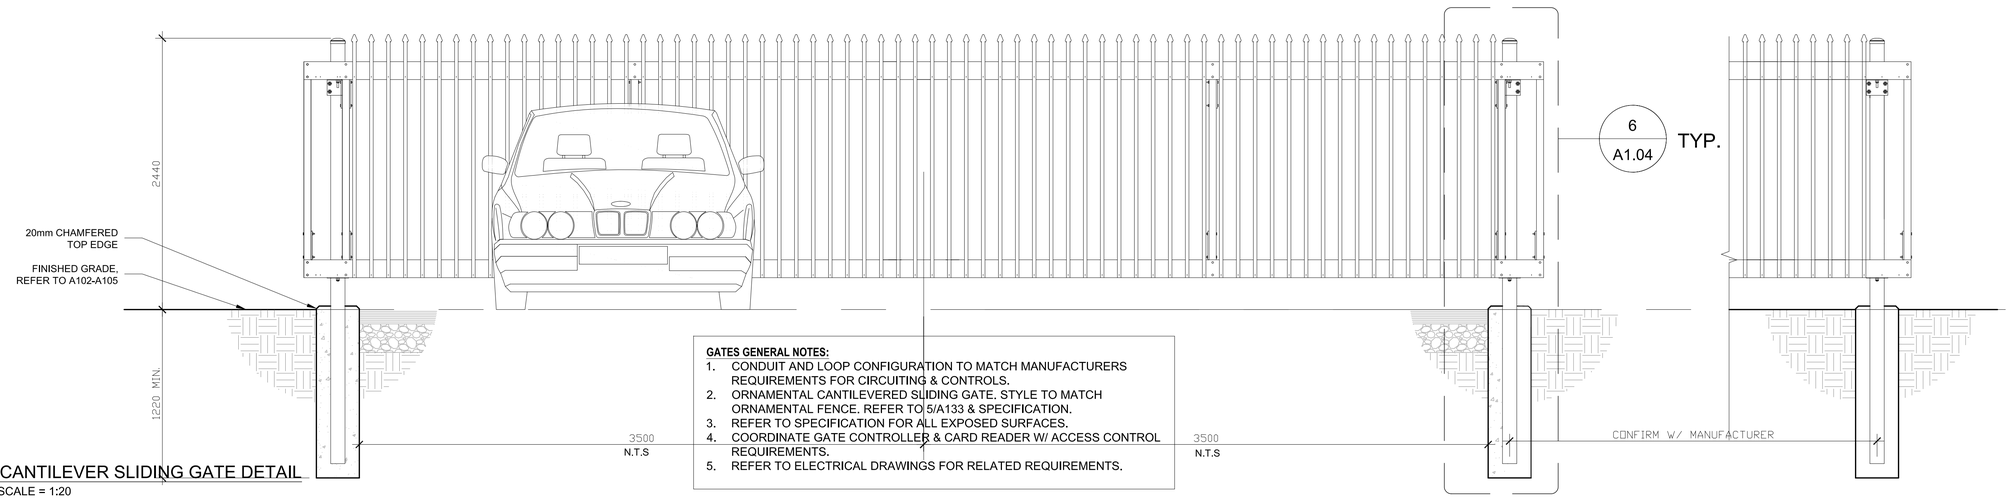

8 A1.04 **CANTILEVER SLIDING GATE DETAIL**
SCALE = 1:20

GATES GENERAL NOTES:
1. CONDUIT AND LOOP CONFIGURATION TO MATCH MANUFACTURERS REQUIREMENTS FOR CIRCUITING & CONTROLS.
2. ORNAMENTAL CANTILEVERED SLIDING GATE, STYLE TO MATCH ORNAMENTAL FENCE. REFER TO 5/A133 & SPECIFICATION.
3. REFER TO SPECIFICATION FOR ALL EXPOSED SURFACES.
4. COORDINATE GATE CONTROLLER & CARD READER W/ ACCESS CONTROL REQUIREMENTS.
5. REFER TO ELECTRICAL DRAWINGS FOR RELATED REQUIREMENTS.

REVISIONS

No.	Date	Particular
1	2026.04.17	ISSUED FOR CLIENT DD REVIEW
2	2026.07.03	ISSUED FOR CLIENT CD REVIEW
3	2026.08.07	ISSUED FOR RINAL REVIEW
4	2026.08.13	ISSUED FOR TENDER

All dimensions and measurements must be checked and verified by the General Contractor

This design, drawings and related materials or writing (collectively, "the Work" or "Work") are protected by copyright and are the exclusive property of The Ventin Group Ltd. Any other use, including but not limited to reproduction, modification, distribution, sharing or use for any other purpose, is strictly prohibited without the express written consent of the copyright owner.

HANOVER POLICE

CLIENT
TOWN OF HANOVER

PROJECT:
22539
HANOVER POLICE STATION
2025.11.25

ORIGINAL PAGE SIZE ARCH D - 24" X 36"
KEY TO DETAIL LOCATION:
A - DETAIL NO.
B - SHEET NO. ORIGIN

+VG ARCHITECTS
THE VENTIN GROUP LTD
RPL ARCHITECTS

SITE DETAILS

A1.04

Plot Date : 2026-02-20 3:14:20 PM Autodesk Docs://Hanover Police Station/22539-HPS_ARCH (R25).rvt

DRAWN BY : LK Checked by : PS / JP

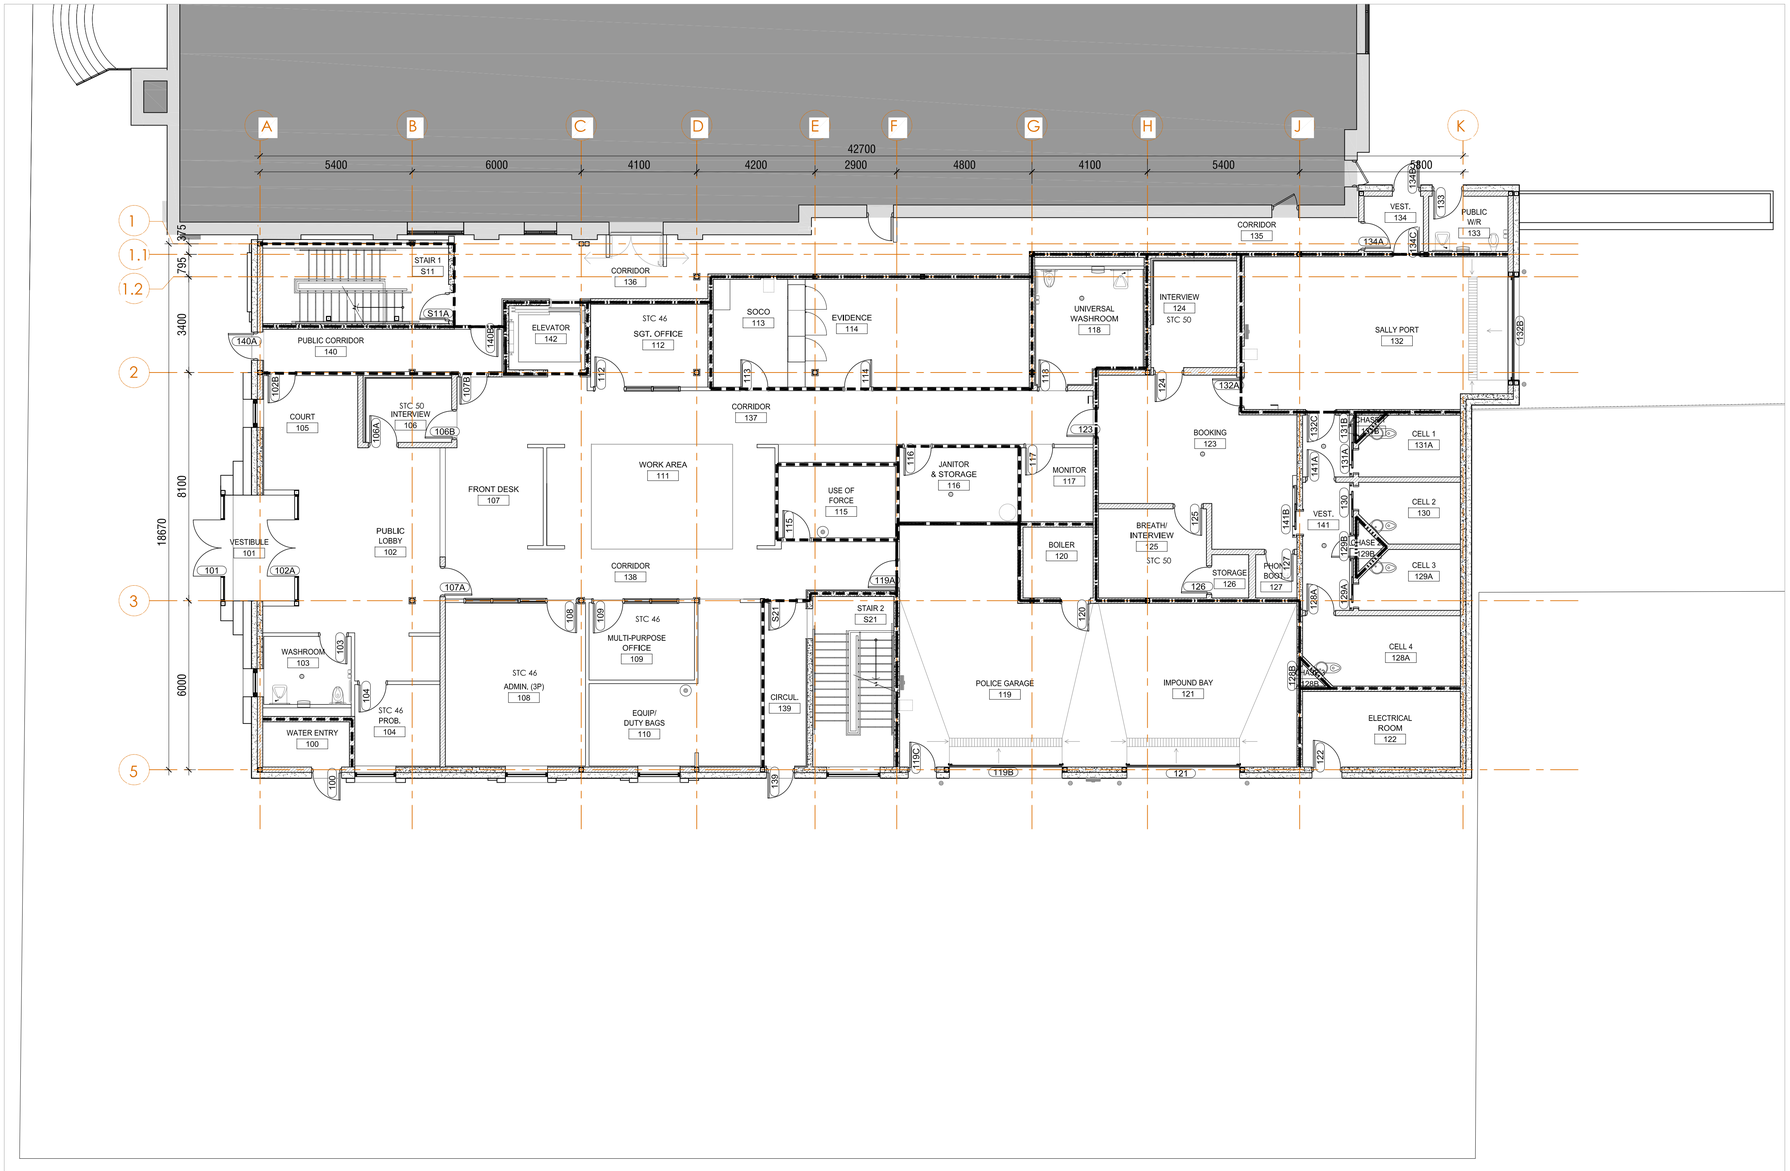

1 A2.00 FIRE RATED PARTITION PLAN - LEVEL 1

0 1 2 5m (1 : 100)

FIRE SEPARATION LEGEND

- NON-RATED FIRE SEPARATION
- 1.0 HOUR FIRE SEPARATION
- 1.5 HOUR FIRE SEPARATION
- 2.0 HOUR FIRE SEPARATION

FIRE SEPARATION NOTES

1. REPORT TO CONSULTANT ANY DISCREPANCY BETWEEN THE RATINGS SHOWN IN THE FIRE SEPARATION DESCRIPTIONS.
2. FIRE STOP PENETRATIONS AND JOINTS IN ANY ASSEMBLY IDENTIFIED ANYWHERE IN DRAWINGS OR SCHEDULES AS BEING A FIRE SEPARATION.
3. ALL DOORS IN FIRE RATED WALL ASSEMBLIES AT GARAGE BAYS TO HAVE RATED WEATHER STRIPPING AND THRESHOLD.
4. REFER TO MECHANICAL DRAWINGS FOR FIRE EXTINGUISHER LOCATIONS.

REVISIONS

No.	Date	Particular
1	2026.04.17	ISSUED FOR CLIENT DD REVIEW
2	2026.07.03	ISSUED FOR CLIENT CD REVIEW
3	2026.08.07	ISSUED FOR FINAL REVIEW
4	2026.08.13	ISSUED FOR TENDER

All dimensions and measurements must be checked and verified by the General Contractor

This design, drawings and related materials or writing (collectively, "the Work" or "Work") are protected by copyright and are the exclusive property of The Ventin Group Ltd. Any other use, including but not limited to reproduction, modification, distribution, sharing or use for any other purpose, is strictly prohibited without the express written consent of the copyright owner.

HANOVER POLICE

CLIENT
TOWN OF HANOVER

PROJECT:
22539
HANOVER POLICE STATION
2025.11.25

ORIGINAL PAGE SIZE ARCH D - 24" X 36"
KEY TO DETAIL LOCATION:
A - DETAIL NO.
B - SHEET NO. ORIGIN

+VG ARCHITECTS
THE VENTIN GROUP LTD

RPL ARCHITECTS

CN N

FIRE RATED PARTITION PLAN - LEVEL 1

A2.00

Plot Date : 2026-02-20 3:14:20 PM Autodesk Docs://Hanover Police Station/22539-HPS_ARCH (R25).rvt

DRAWN BY : LK Checked by : PS / JP

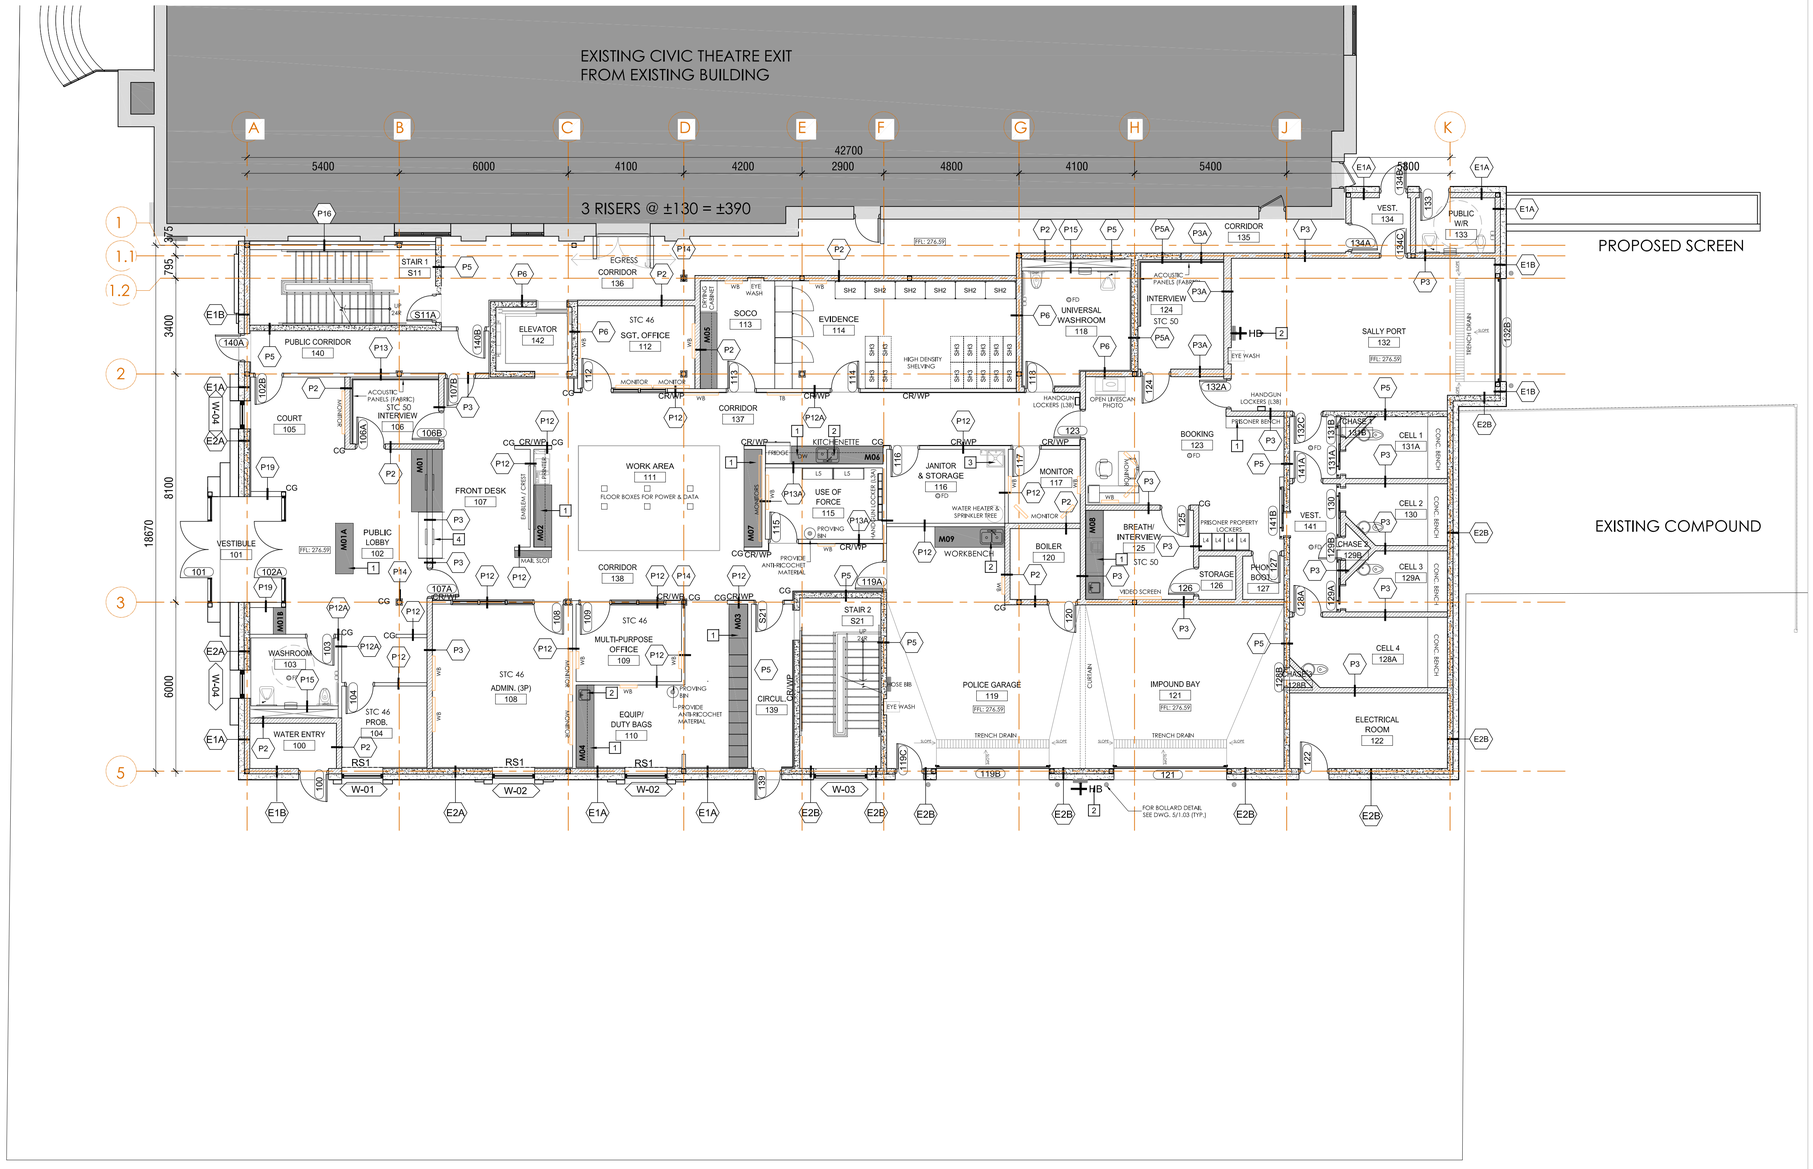

1 / A2.01 FLOOR PLAN - LEVEL 1

0 1 2 5m (1 : 100)

FLOOR PLAN GENERAL NOTES

1. ALL GRID LINES ARE TO CENTERLINE OF STRUCTURE UNLESS NOTED OTHERWISE.
2. DOOR FRAMES TO BE LOCATED 100mm FROM NEAREST ADJACENT WALL UNLESS NOTED OTHERWISE.
3. ALL INTERIOR PARTITIONS ARE TO EXTEND TO UNDERSIDE OF STRUCTURE ABOVE UNLESS NOTED OTHERWISE. BRACE AS REQUIRED.
4. PARTITIONS WHICH ARE FIRE SEPARATIONS SHALL EXTEND TO UNDERSIDE OF STRUCTURE OR 100mm ABOVE FIRE RATED CEILING ASSEMBLY AND ARE TO FORM A SMOKE TIGHT JOINT AT TERMINATION. PROVIDE DEFLECTION JOINT.
5. AT ALL FIRE SEPARATIONS ANY PENETRATIONS OR OPENINGS MUST BE SEALED WITH APPROVED FIRE STOPPING MATERIAL. IT IS THE RESPONSIBILITY OF THE CONTRACTOR TO ENSURE THE INTEGRITY OF THE FIRE RATED ASSEMBLY IS MAINTAINED.
6. PROVIDE ADEQUATE IN-WALL BLOCKING SUPPORT AT ALL WALL MOUNTED EQUIPMENT LOCATIONS (E.G. FIXTURE LOCATIONS, HANDRAILS & MILLWORK).
7. SUBSTITUTE GYPSUM BOARD AROUND ALL SHOWER & MECHANICAL FIXTURE LOCATIONS WITH WATER RESISTANT GYPSUM BOARD OF THE SAME THICKNESS AND FIRE RESISTANCE RATING. REFER TO SPECIFICATION.
8. REFER TO MECHANICAL & ELECTRICAL DRAWINGS & SPECIFICATIONS FOR TYPE OF RELATED FIXTURES.

DIMENSION PLAN SYMBOL LEGEND

- E1 — INDICATES CONSTRUCTION ASSEMBLY. REFER TO A0.02.
- W-01 — INDICATES TO EXTERIOR SCREEN TYPE. REFER TO A0.03.
- S1 — INDICATES TO INTERIOR SCREEN TYPE. REFER TO A0.05.
- 1001 — INDICATES DOOR REFERENCE. REFER TO DOOR SCHEDULE.
- INDICATES CONCRETE BLOCK OR MASONRY VENEER
- INDICATES GYPSUM WALL BOARD PARTITION
- HB — INDICATES HOSE BIBB. REFER TO ELEVATIONS FOR LOCATION. REFER TO MECHANICAL.
- INDICATES LOCATION OF SIAMESE CONNECTION. REFER TO ELEVATIONS FOR LOCATION. REFER TO MECHANICAL DRAWINGS.
- RS1 — CHAIN OPERATED DUAL ROLLER WINDOW SUN CONTROL/BLACK-OUT
- CR — CRASH RAIL (REFER TO DWG. 1/A0.08)
- WP — LAMINATE WALL PROTECTION
- CG — INDICATES STAINLESS STEEL CORNER GUARD
- WB — DISPLAY SURFACE - WHITEBOARD (REFER TO DWG, A0.10)
- TB — DISPLAY SURFACE - TACKBOARD (REFER TO DWG, A0.10)

DIMENSION PLAN CODE LEGEND

1. MILLWORK. REFER TO MILLWORK PLANS IN A8.00 SERIES
2. APPLIANCE. REFER TO SPECIFICATION
3. LOCATION OF JANITOR SINK. REFER TO MECHANICAL.
4. RECEPTION DESK. REFER TO 1/A8.01

REVISIONS

No.	Date	Particular
1	2026.04.17	ISSUED FOR CLIENT DD REVIEW
2	2026.07.03	ISSUED FOR CLIENT CD REVIEW
3	2026.08.07	ISSUED FOR FINAL REVIEW
4	2026.08.13	ISSUED FOR TENDER

All dimensions and measurements must be checked and verified by the General Contractor

This design, drawings and related materials or writing (collectively, "the Work" or "Work") are protected by copyright and are the exclusive property of The Ventin Group Ltd. Any other use, including but not limited to reproduction, modification, distribution, sharing or use for any other purpose, is strictly prohibited without the express written consent of the copyright owner.

HANOVER POLICE

CLIENT
TOWN OF HANOVER

PROJECT:
22539
HANOVER POLICE STATION

2025.11.25

ORIGINAL PAGE SIZE ARCH D - 24" X 36"
KEY TO DETAIL LOCATION:
A – DETAIL NO.
B – SHEET NO. ORIGIN

+VG ARCHITECTS
THE VENTIN GROUP LTD

RPL ARCHITECTS

FLOOR PLAN - LEVEL 1

A2.01

Plot Date: 2026-02-20 3:14:20 PM
Autodesk Docs://Hanover Police Station/22539-HPS_ARCH (R25).rvt
DRAWN BY: LK
Checked by: PS / JP

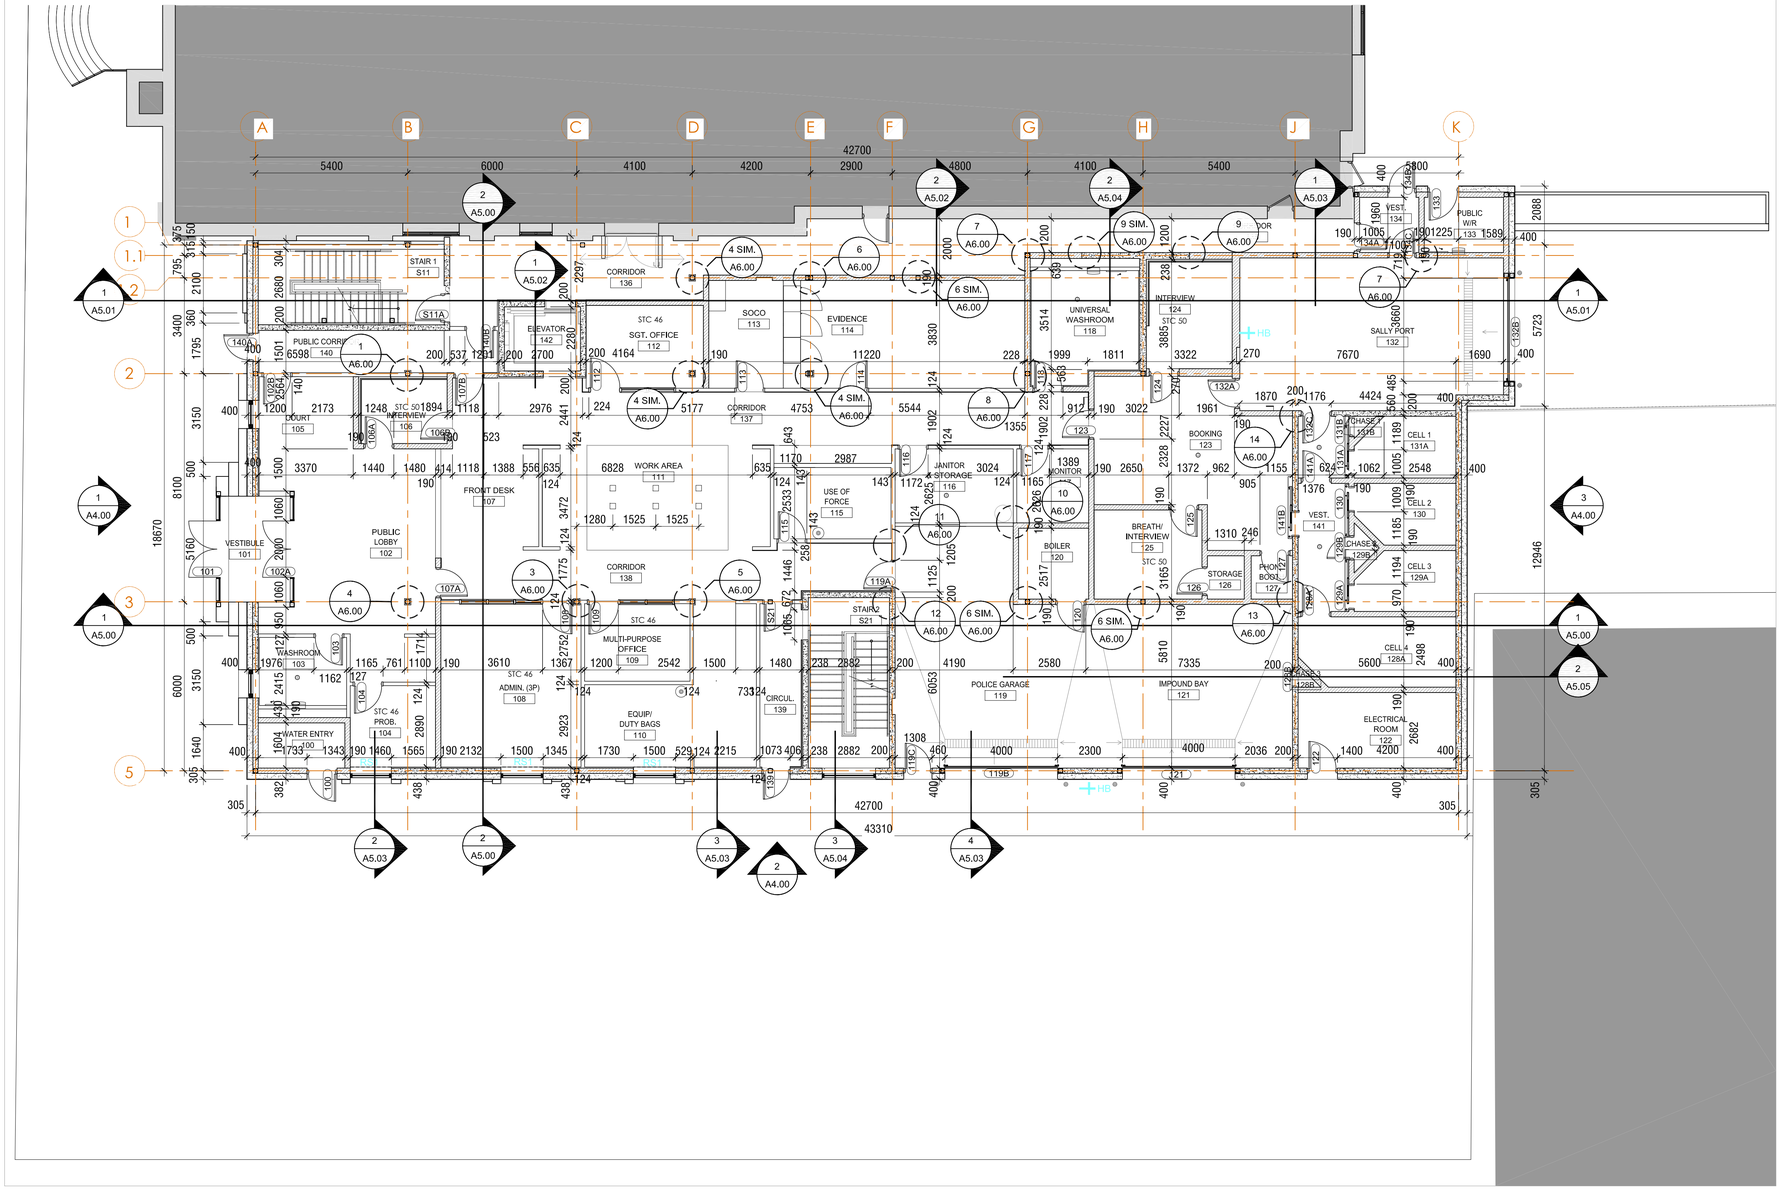

1 / A2.02 FLOOR REFERENCE PLAN - LEVEL 1

0 1 2 5m

(1 : 100)

REVISIONS

No.	Date	Particular
1	2026.04.17	ISSUED FOR CLIENT DD REVIEW
2	2026.07.03	ISSUED FOR CLIENT CD REVIEW
3	2026.08.07	ISSUED FOR FINAL REVIEW
4	2026.08.13	ISSUED FOR TENDER

All dimensions and measurements must be checked and verified by the General Contractor

This design, drawings and related materials or writing (collectively, "the Work" or "Work") are protected by copyright and are the exclusive property of The Ventin Group Ltd. Any other use, including but not limited to reproduction, modification, distribution, sharing or use for any other purpose, is strictly prohibited without the express written consent of the copyright owner.

HANOVER POLICE

CLIENT
TOWN OF HANOVER

PROJECT:
22539
HANOVER POLICE STATION

2025.11.25

ORIGINAL PAGE SIZE ARCH D - 24" X 36"

KEY TO DETAIL LOCATION:
A / B — A - DETAIL NO., B - SHEET NO., ORIGIN

+VG ARCHITECTS
THE VENTIN GROUP LTD

RPL ARCHITECTS

CN N

FLOOR REFERENCE PLAN - LEVEL 1

A2.02

DRAWN BY : LK

Checked by :PS / JP

Plot Date : 2026-02-20 3:14:20 PM

Autodesk Docs://Hanover Police Station/22539-HPS_ARCH (R25).rvt

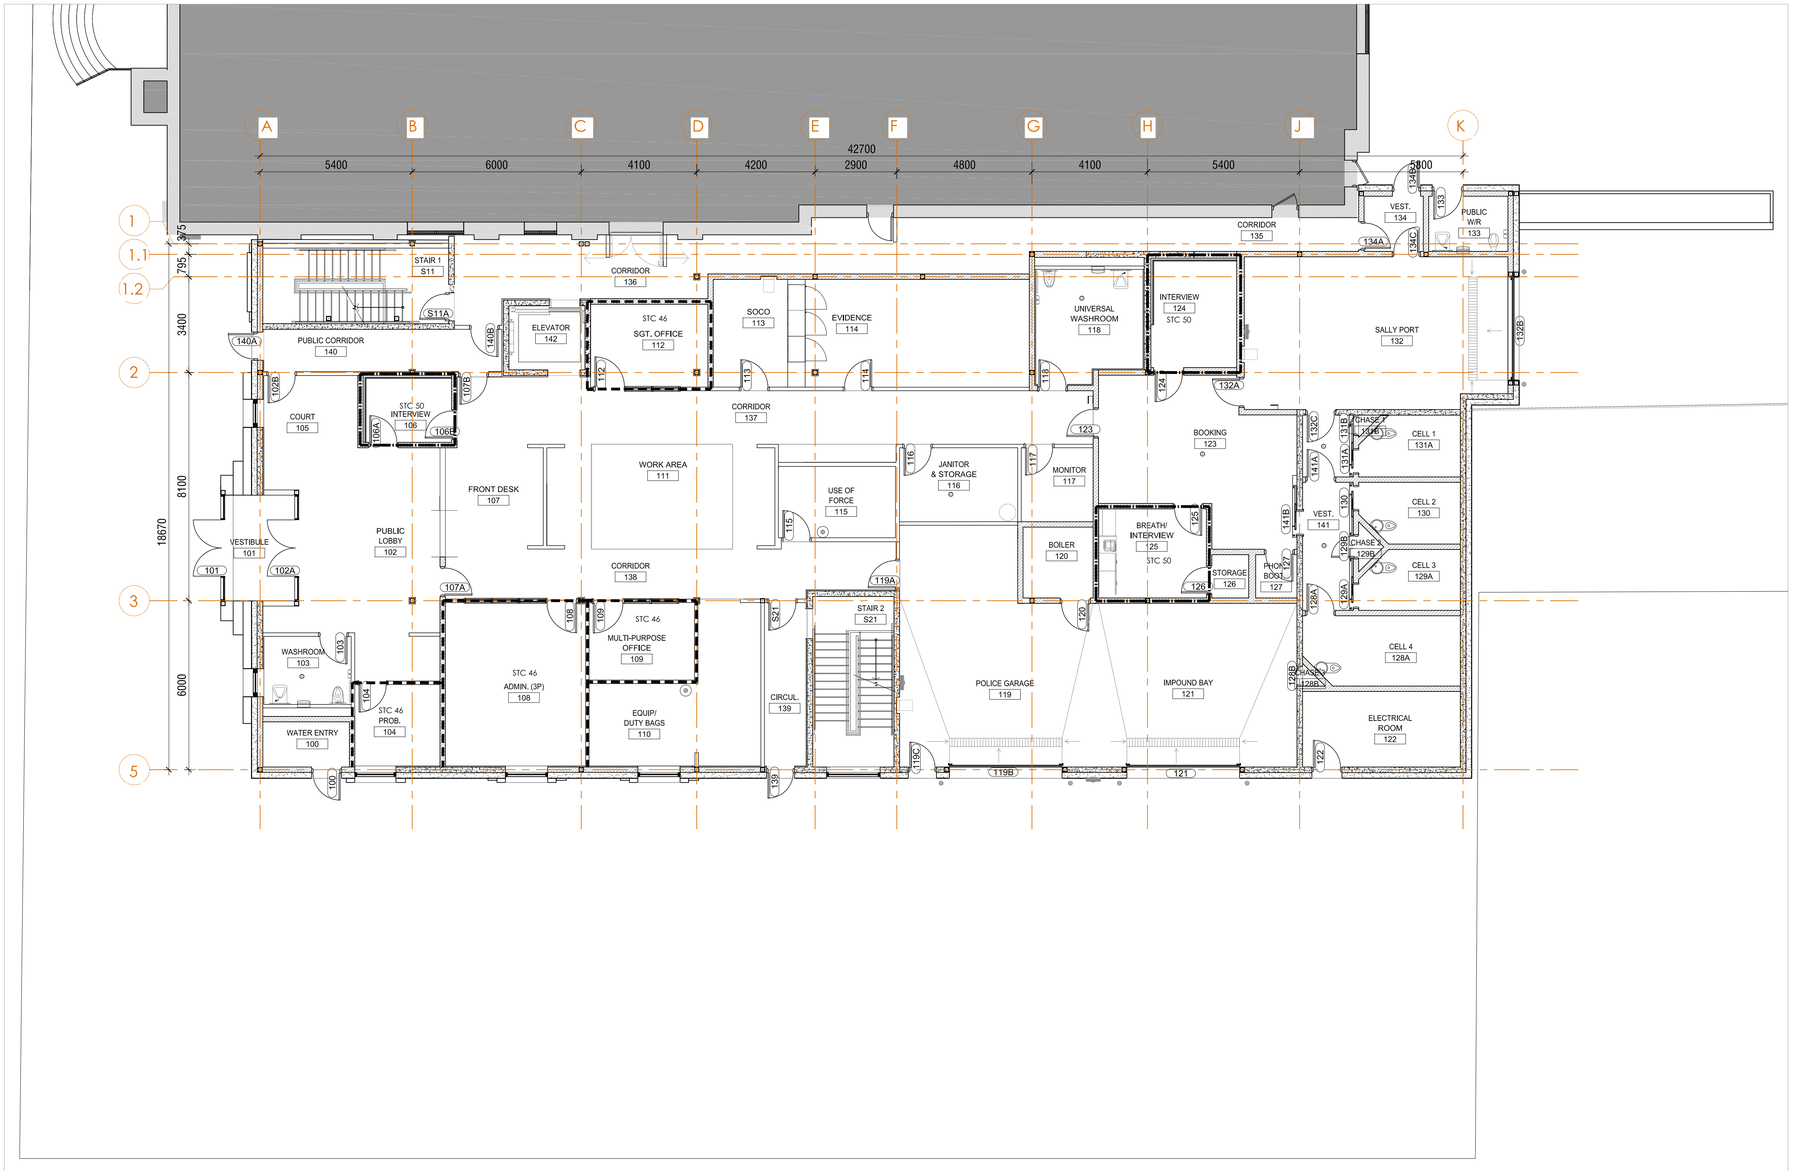

1 A2.03 ACOUSTIC PARTITION PLAN - LEVEL 1

0 1 2 5m (1 : 100)

LEGEND

- ACOUSTIC PARTITIONS (STC 46)
- ACOUSTIC PARTITIONS (STC 50)

GENERAL NOTES:

1. ALL ACOUSTIC PARTITIONS ARE TO BE ACOUSTICALLY SEALED AT THE FLOOR (BOTTOM), CEILING AND STRUCTURE (TOP) AS WELL AS AT ANY WALL INTERSECTIONS OR SERVICE PENETRATIONS.
2. REFER TO DRAWINGS A2.01 & A2.04 FOR PARTITION TYPES AND DRAWING A0.02 FOR CONSTRUCTION ASSEMBLIES.

REVISIONS

No.	Date	Particular
1	2026.04.17	ISSUED FOR CLIENT DD REVIEW
2	2026.07.03	ISSUED FOR CLIENT CD REVIEW
3	2026.08.05	ISSUED FOR TENDER
4	2026.08.13	ISSUED FOR TENDER

All dimensions and measurements must be checked and verified by the General Contractor

This design, drawings and related materials or writing (collectively, "the Work" or "Work") are protected by copyright and are the exclusive property of The Ventin Group Ltd. Any other use, including but not limited to reproduction, modification, distribution, sharing or use for any other purpose, is strictly prohibited without the express written consent of the copyright owner.

HANOVER POLICE

CLIENT
TOWN OF HANOVER

PROJECT:
22539
HANOVER POLICE STATION
2025.11.25

ORIGINAL PAGE SIZE ARCH D - 24" X 36"
KEY TO DETAIL LOCATION:
A - DETAIL NO.
6 - SHEET NO. ORIGIN

+VG ARCHITECTS
THE VENTIN GROUP LTD

RPL ARCHITECTS

CN N

ACOUSTIC PARTITION PLAN - LEVEL 1

A2.03

Plot Date : 2026-02-20 3:14:20 PM Autodesk Docs://Hanover Police Station/22539-HPS_ARCH (R25).rvt

DRAWN BY : LK Checked by : PS / JP

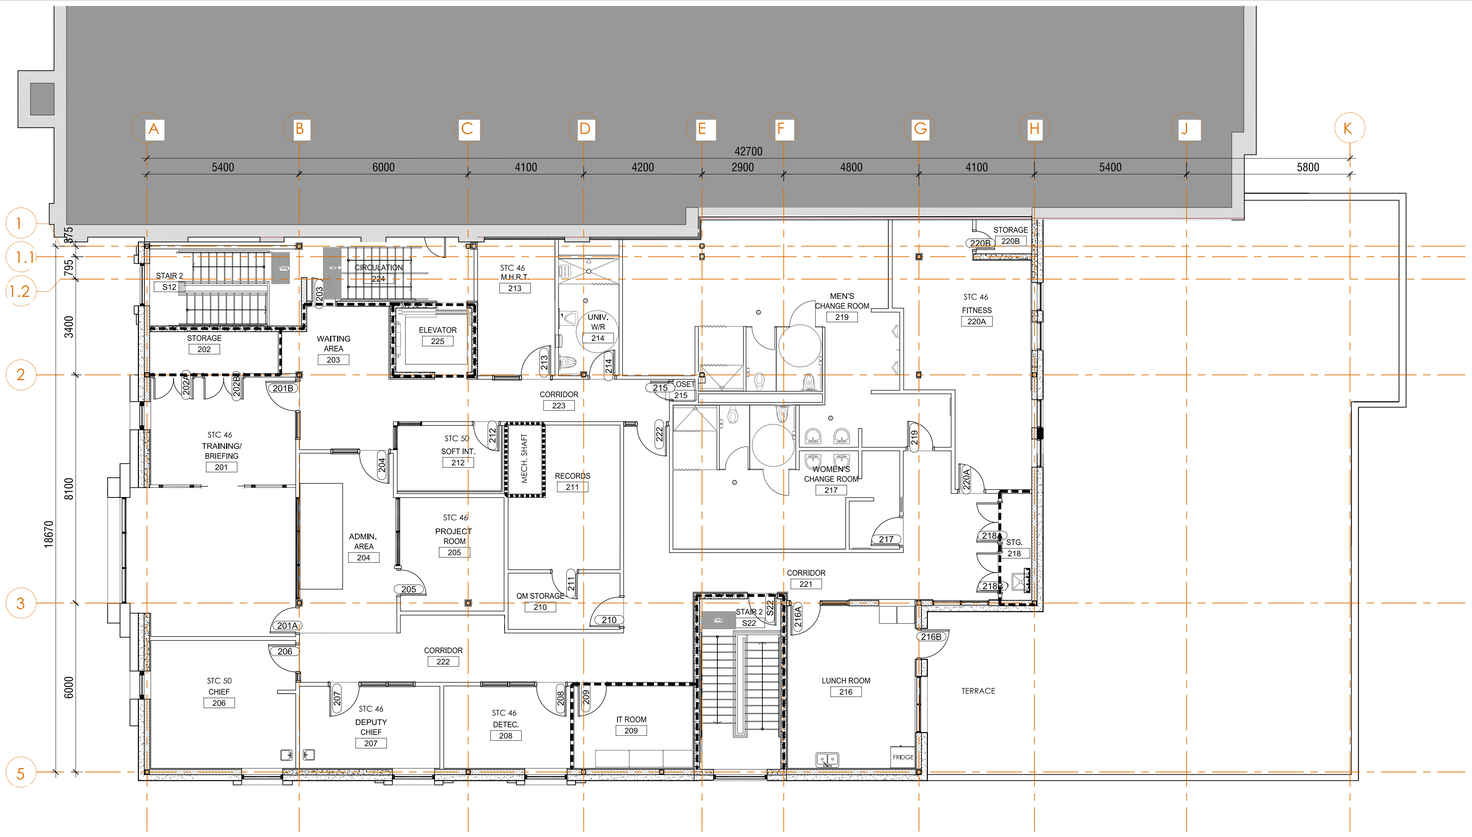

1 / A2.05 FIRE RATED PARTITION PLAN - LEVEL 2

0 1 2 5m (1 : 100)

FIRE SEPARATION LEGEND

- NON-RATED FIRE SEPARATION
- 45 MINUTE FIRE SEPARATION
- 1.0 HOUR FIRE SEPARATION
- 1.5 HOUR FIRE SEPARATION
- 2.0 HOUR FIRE SEPARATION

FIRE SEPARATION NOTES

1. REPORT TO CONSULTANT ANY DISCREPANCY BETWEEN THE RATINGS SHOWN IN THE FIRE SEPARATION DESCRIPTIONS.
2. FIRE STOP PENETRATIONS AND JOINTS IN ANY ASSEMBLY IDENTIFIED ANYWHERE IN DRAWINGS OR SCHEDULES AS BEING A FIRE SEPARATION.
3. ALL DOORS IN FIRE RATED WALL ASSEMBLIES AT GARAGE BAYS TO HAVE RATED WEATHER STRIPPING AND THRESHOLD.
4. REFER TO MECHANICAL DRAWINGS FOR FIRE EXTINGUISHER LOCATIONS.

REVISIONS

No.	Date	Particular
1	2026.04.17	ISSUED FOR CLIENT DD REVIEW
2	2026.07.03	ISSUED FOR CLIENT CD REVIEW
3	2026.08.07	ISSUED FOR FINAL REVIEW
4	2026.08.13	ISSUED FOR TENDER

All dimensions and measurements must be checked and verified by the General Contractor

This design, drawings and related materials or writing (collectively, "the Work" or "Work") are protected by copyright and are the exclusive property of The Ventin Group Ltd. Any other use, including but not limited to reproduction, modification, distribution, sharing or use for any other purpose, is strictly prohibited without the express written consent of the copyright owner.

HANOVER POLICE

CLIENT
TOWN OF HANOVER

PROJECT:
22539
HANOVER POLICE STATION

2025.11.25

ORIGINAL PAGE SIZE ARCH D - 24" X 36"
KEY TO DETAIL LOCATION:
A / B A - DETAIL NO.
B - SHEET NO. ORIGIN

+VG ARCHITECTS
THE VENTIN GROUP LTD

RPL ARCHITECTS

CN N

FIRE RATED PARTITION PLAN - LEVEL 2

A2.05

Plot Date : 2026-02-20 3:14:32 PM
Autodesk Docs://Hanover Police Station/22539-HPS_ARCH (R25).rvt

DRAWN BY : LK
Checked by : PS / JP

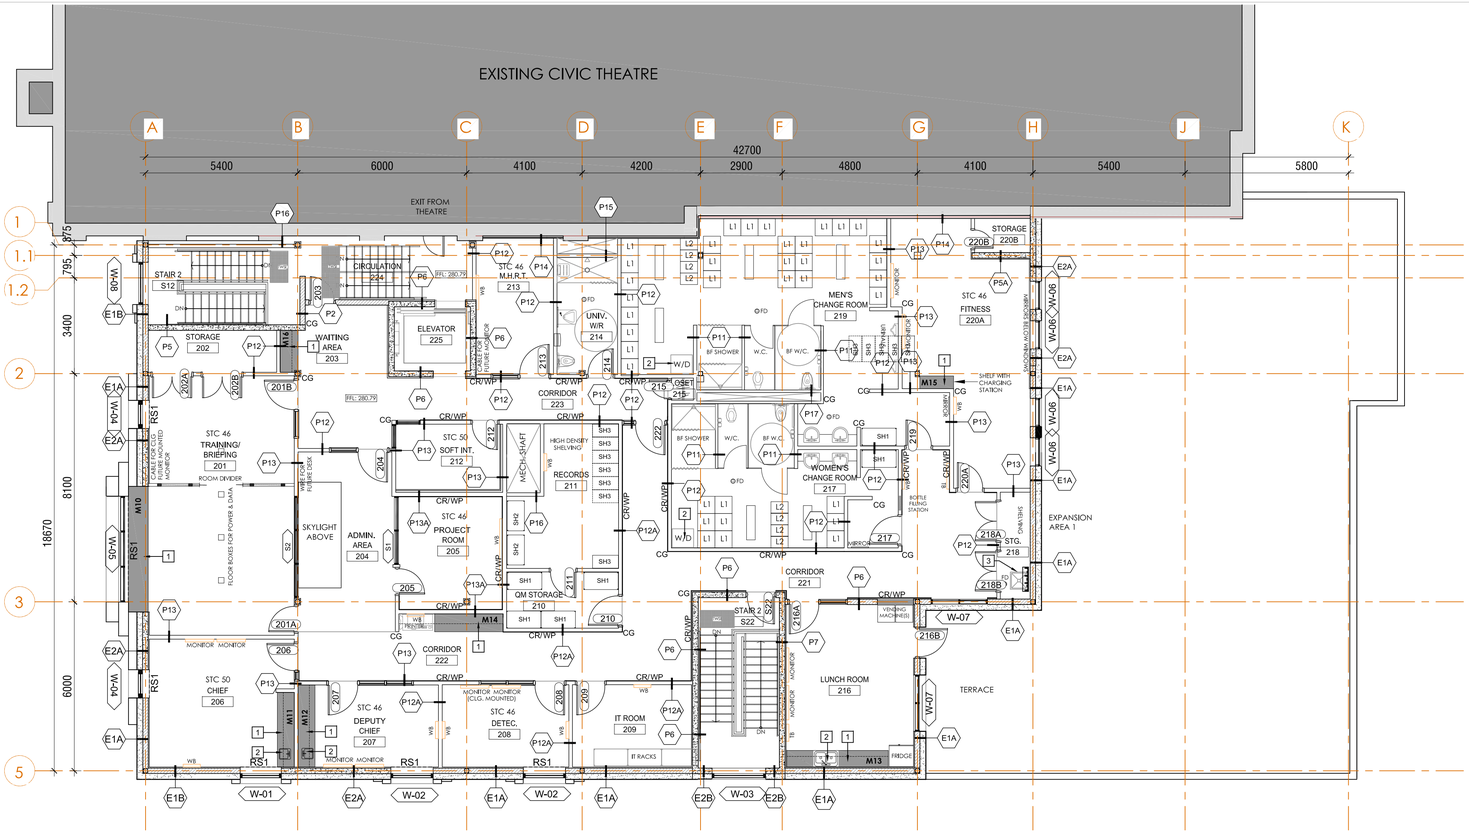

1 A2.06 FLOOR PLAN - LEVEL 2

0 1 2 5m (1 : 100)

FLOOR PLAN GENERAL NOTES

1. ALL GRID LINES ARE TO CENTERLINE OF STRUCTURE UNLESS NOTED OTHERWISE.
2. DOOR FRAMES TO BE LOCATED 100mm FROM NEAREST ADJACENT WALL UNLESS NOTED OTHERWISE.
3. ALL INTERIOR PARTITIONS ARE TO EXTEND TO UNDERSIDE OF STRUCTURE ABOVE UNLESS NOTED OTHERWISE. BRACE AS REQUIRED.
4. PARTITIONS WHICH ARE FIRE SEPARATIONS SHALL EXTEND TO UNDERSIDE OF STRUCTURE OR 100mm ABOVE FIRE RATED CEILING ASSEMBLY AND ARE TO FORM A SMOKE TIGHT JOINT AT TERMINATION. PROVIDE DEFLECTION JOINT.
5. AT ALL FIRE SEPARATIONS ANY PENETRATIONS OR OPENINGS MUST BE SEALED WITH APPROVED FIRE STOPPING MATERIAL. IT IS THE RESPONSIBILITY OF THE CONTRACTOR TO ENSURE THE INTEGRITY OF THE FIRE RATED ASSEMBLY IS MAINTAINED.
6. PROVIDE ADEQUATE IN-WALL BLOCKING SUPPORT AT ALL WALL MOUNTED EQUIPMENT LOCATIONS (E.G. FIXTURE LOCATIONS, HANDRAILS & MILLWORK).
7. SUBSTITUTE GYPSUM BOARD AROUND ALL SHOWER & MECHANICAL FIXTURE LOCATIONS WITH WATER RESISTANT GYPSUM BOARD OF THE SAME THICKNESS AND FIRE RESISTANCE RATING, REFER TO SPECIFICATION.
8. REFER TO MECHANICAL & ELECTRICAL DRAWINGS & SPECIFICATIONS FOR TYPE OF RELATED FIXTURES.

DIMENSION PLAN SYMBOL LEGEND

- E1 — INDICATES CONSTRUCTION ASSEMBLY, REFER TO A0.02.
- W-01 — INDICATES TO EXTERIOR SCREEN TYPE, REFER TO A0.03.
- S1 — INDICATES TO INTERIOR SCREEN TYPE, REFER TO A0.05.
- 1001 — INDICATES DOOR REFERENCE, REFER TO DOOR SCHEDULE.
- INDICATES CONCRETE BLOCK OR MASONRY VENEER
- INDICATES GYPSUM WALL BOARD PARTITION
- HB — INDICATES HOSE BIBB. REFER TO ELEVATIONS FOR LOCATION. REFER TO MECHANICAL.
- INDICATES LOCATION OF SIAMESE CONNECTION. REFER TO ELEVATIONS FOR LOCATION. REFER TO MECHANICAL DRAWINGS.
- TWSI — TACTILE WARNING SURFACE INDICATOR
- RS1 — CHAIN OPERATED DUAL ROLLER WINDOW SUN CONTROL/BLACK-OUT
- CR — CRASH RAIL (REFER TO DWG. 1/A0.08)
- WP — LAMINATE WALL PROTECTION
- CG — INDICATES STAINLESS STEEL CORNER GUARD
- WB — DISPLAY SURFACE - WHITEBOARD (REFER TO DWG. A0.10)
- TB — DISPLAY SURFACE - TACKBOARD (REFER TO DWG. A0.10)

DIMENSION PLAN CODE LEGEND

1. MILLWORK, REFER TO MILLWORK PLANS IN A8.00 SERIES
2. APPLIANCE, REFER TO SPECIFICATION
3. LOCATION OF JANITOR SINK, REFER TO MECHANICAL.
4. RECEPTION DESK, REFER TO 1/A8.01

REVISIONS

No.	Date	Particular
1	2026.04.17	ISSUED FOR CLIENT DD REVIEW
2	2026.07.03	ISSUED FOR CLIENT CD REVIEW
3	2026.08.07	ISSUED FOR FINAL REVIEW
4	2026.08.13	ISSUED FOR TENDER

All dimensions and measurements must be checked and verified by the General Contractor

This design, drawings and related materials or writing (collectively, "the Work" or "Work") are protected by copyright and are the exclusive property of The Ventin Group Ltd. Any other use, including but not limited to reproduction, modification, distribution, sharing or use for any other purpose, is strictly prohibited without the express written consent of the copyright owner.

HANOVER POLICE

CLIENT
TOWN OF HANOVER

PROJECT:
22539
HANOVER POLICE STATION

2025.11.25

ORIGINAL PAGE SIZE ARCH D - 24" X 36"
KEY TO DETAIL LOCATION:
A - DETAIL NO.
B - SHEET NO. ORIGIN

+VG ARCHITECTS
THE VENTIN GROUP LTD

RPL ARCHITECTS

CN N

FLOOR PLAN - LEVEL 2

A2.06

Plot Date : 2026-02-20 3:14:32 PM
Autodesk Docs://Hanover Police Station/22539-HPS_ARCH (R25).rvt

DRAWN BY : LK
Checked by : PS / JP

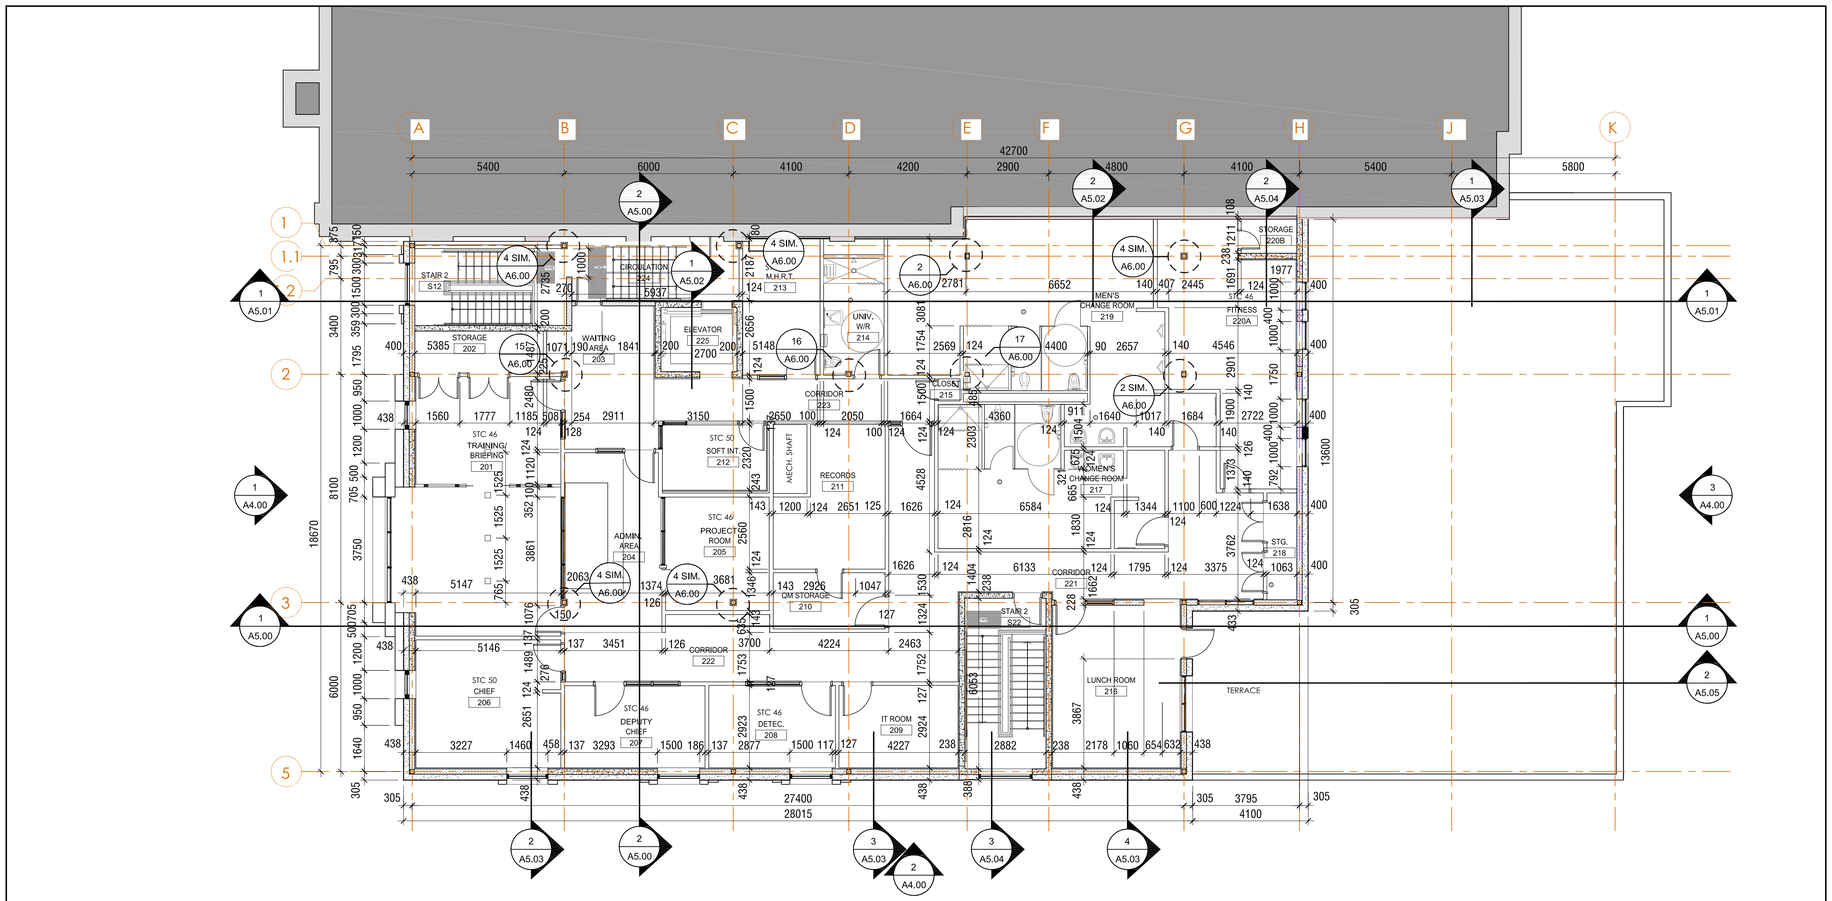

1 / A2.07 FLOOR REFERENCE PLAN - LEVEL 2

0 1 2 5m (1 : 100)

REVISIONS

No.	Date	Particular
1	2026.04.17	ISSUED FOR CLIENT DD REVIEW
2	2026.07.03	ISSUED FOR CLIENT CD REVIEW
3	2026.08.07	ISSUED FOR FINAL REVIEW
4	2026.08.13	ISSUED FOR TENDER

All dimensions and measurements must be checked and verified by the General Contractor

This design, drawings and related materials or writing (collectively, "the Work" or "Work") are protected by copyright and are the exclusive property of The Ventin Group Ltd. Any other use, including but not limited to reproduction, modification, distribution, sharing or use for any other purpose, is strictly prohibited without the express written consent of the copyright owner.

HANOVER POLICE

CLIENT
TOWN OF HANOVER

PROJECT:
22539
HANOVER POLICE STATION

2025.11.25

ORIGINAL PAGE SIZE ARCH D - 24" X 36"
KEY TO DETAIL LOCATION:
A - DETAIL NO.
B - SHEET NO. ORIGIN

+VG ARCHITECTS
THE VENTIN GROUP LTD

RPL ARCHITECTS

CN N

FLOOR REFERENCE PLAN - LEVEL 2

A2.07

Plot Date : 2026-02-20 3:14:32 PM
Autodesk Docs://Hanover Police Station/22539-HPS_ARCH (R25).rvt

DRAWN BY : LK
Checked by : PS / JP

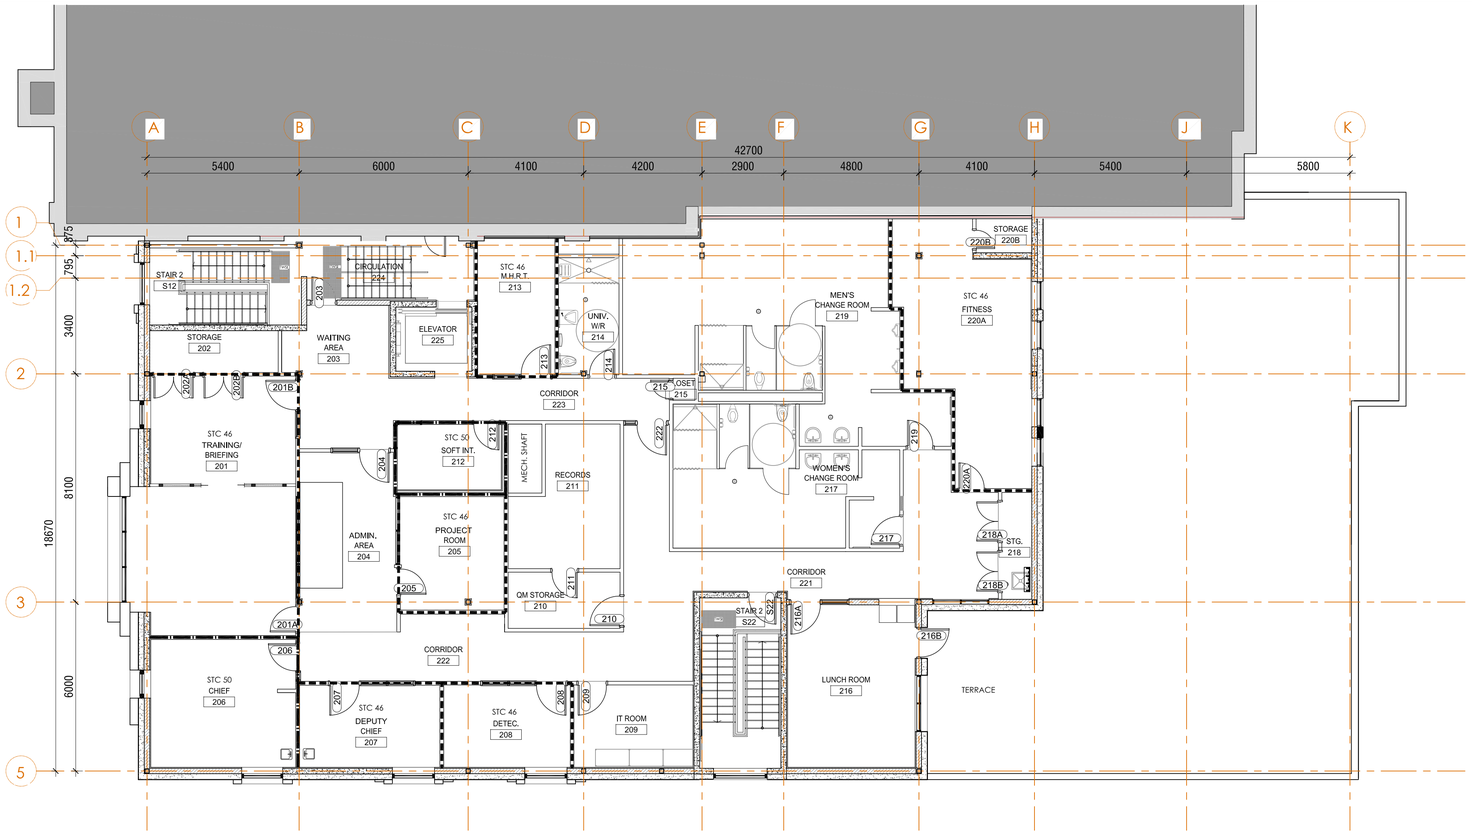

1 / A2.08 ACOUSTIC PARTITION PLAN - LEVEL 2

0 1 2 5m (1 : 100)

LEGEND

- ACOUSTIC PARTITIONS (STC 46)
- ACOUSTIC PARTITIONS (STC 50)

GENERAL NOTES:

1. ALL ACOUSTIC PARTITIONS ARE TO BE ACOUSTICALLY SEALED AT THE FLOOR (BOTTOM), CEILING AND STRUCTURE (TOP) AS WELL AS AT ANY WALL INTERSECTIONS OR SERVICE PENETRATIONS.
2. REFER TO DRAWINGS A2.01 & A2.04 FOR PARTITION TYPES AND DRAWING A0.02 FOR CONSTRUCTION ASSEMBLIES.

REVISIONS

No.	Date	Particular
1	2026.04.17	ISSUED FOR CLIENT DD REVIEW
2	2026.07.03	ISSUED FOR CLIENT CD REVIEW
3	2026.08.07	ISSUED FOR FINAL REVIEW
4	2026.08.13	ISSUED FOR TENDER

All dimensions and measurements must be checked and verified by the General Contractor

This design, drawings and related materials or writing (collectively, "the Work" or "Work") are protected by copyright and are the exclusive property of The Ventin Group Ltd. Any other use, including but not limited to reproduction, modification, distribution, sharing or use for any other purpose, is strictly prohibited without the express written consent of the copyright owner.

HANOVER POLICE

CLIENT
TOWN OF HANOVER

PROJECT:
22539
HANOVER POLICE STATION

2025.11.25

ORIGINAL PAGE SIZE ARCH D - 24" X 36"

KEY TO DETAIL LOCATION:
A / B A - DETAIL NO.
B - SHEET NO. ORIGIN

+VG ARCHITECTS
THE VENTIN GROUP LTD

RPL ARCHITECTS

CN N

ACOUSTIC PARTITION PLAN - LEVEL 2

A2.08

Plot Date : 2026-02-20 3:14:32 PM
Autodesk Docs://Hanover Police Station/22539-HPS_ARCH (R25).rvt

DRAWN BY : LK
Checked by : PS / JP

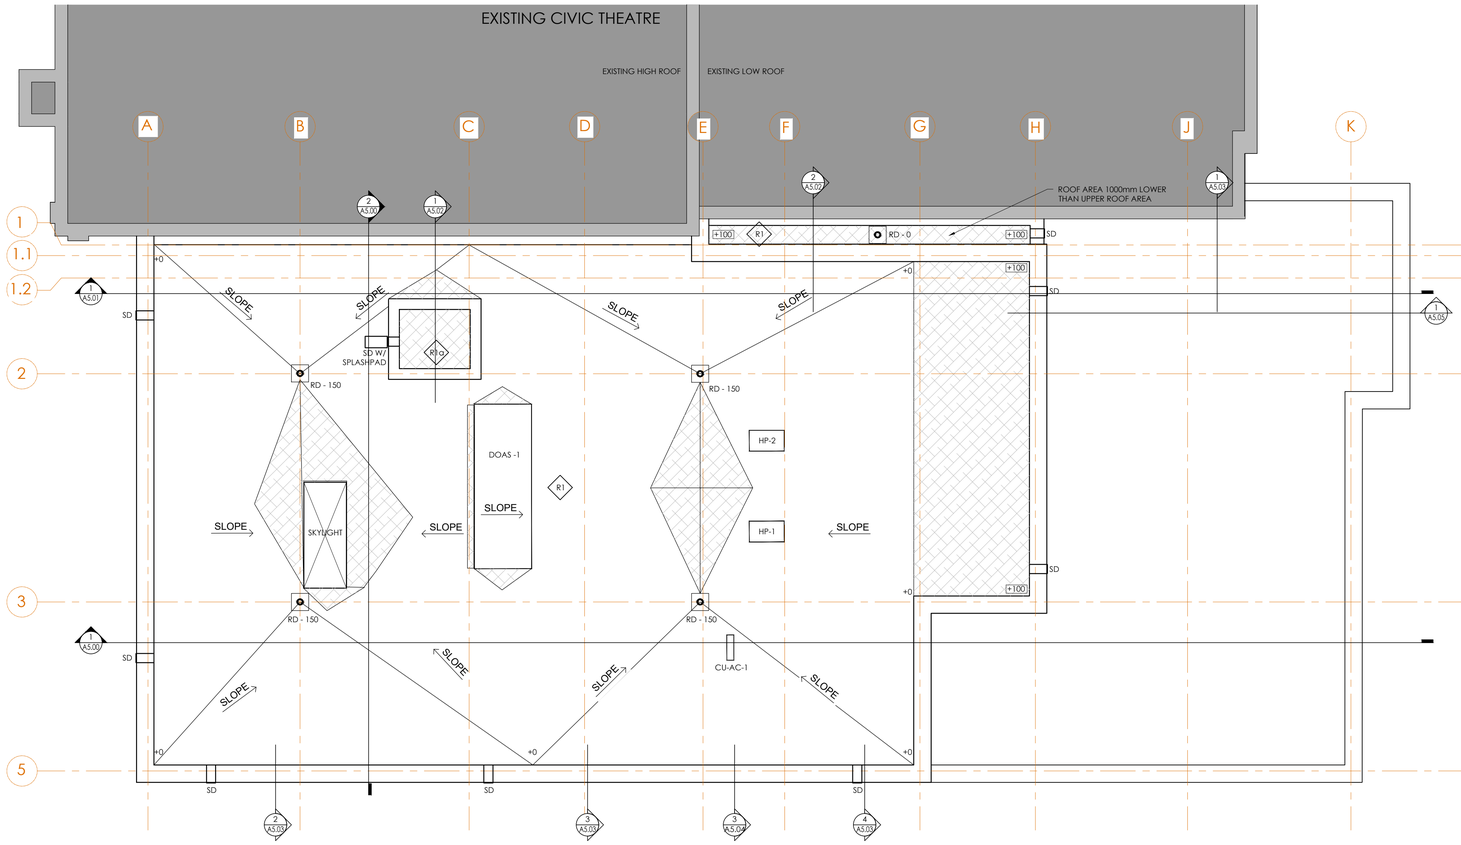

ROOF LEGEND

SLOPE — ROOF SLOPE DIRECTION
PROVIDE POSITIVE ROOF SLOPES TOWARD ROOF DRAIN. SLOPE TO BE MIN. 1.5-2%.

-150 — RELATIVE ROOF SLOPE HEIGHT
DIFFERENCES OF TOP OF ROOF SURFACE NOT INCLUDING THE TAPERED INSUL. LAYER WITHIN THE ROOF PER. INDICATED.

-100 — RELATIVE ROOF SLOPE HEIGHT
DIFFERENCES OF TOP OF ROOF SURFACE WITHIN THE ROOF PER. INDICATED.

RD - 0 — ROOF DRAIN LOCATION
610x610mm x 25mm DEEP ROOF INSUL. DEPRESSION @ ROOF DRAIN LOCATION. ROOF DRAINS ARE LOCATED IN THE GENERAL LOCATION ON THE ROOF PLAN, COORD. W/ STRUCT. DWG.'S & COORD. W/ THE STEEL SHOP DWG.'S FOR EXACT ROOF DRAIN LOCATION. PROVIDE POSITIVE ROOF SLOPES TOWARD ROOF DRAIN, SLOPE TO BE MIN. 1.5 -2%.

R1 — ROOF TYPE 1 - REFER TO DRAWING A0.02 FOR ROOF TYPES

R1a — ROOF TYPE 1a - REFER TO DRAWING A0.02 FOR ROOF TYPES

R2 — ROOF TYPE 2 - REFER TO DRAWING A0.02 FOR ROOF TYPES

SCUPPER DRAIN LOCATION
SCUPPER DRAINS ARE LOCATED IN THE GENERAL LOCATION ON THE ROOF PLAN TO BE SEPARATE AT MAX DISTANCE OF 30 MEASURED FROM CENTRE TO CENTRE. (COORD. W/ A3 ELEV.'S) (COORD. W/ 2/A2.3)

RTU — ROOF TOP EQUIPMENT & VENTS
(COORD. W/ MECH. DWG.'S)
LOCATE ROOF TOP EQUIPMENT AWAY FROM ROOF DRAINS, ROOF PERIMETERS AND VALLEYS ON A 600mm HIGH PRE-FAB. INSUL. CURB (COORD. W/ .../A4...)

TAPERED ROOF INSULATION TO PROVIDE ROOF SLOPE IN AREA WHERE EX. ROOF STRUCT. CAN NOT BE ALTERED FOR REQ.'D DRAINAGE SLOPE. PROVIDE ADDITIONAL TAPERED INSUL. @ ALL ROOF TOP UNIT LOCATIONS TO DIVERT WATER AROUND THE UNITS TO DRAIN. SLOPE TO BE MIN. 1.5-2%.

600x600x50mm PRECAST CONC. PAVERS ON RIGID INSULATION PADS AS SPEC'D. AT ALL ROOF ACCESS LOCATIONS (LADDERS & HATCHES) & AROUND ANY ROOF TOP EQUIP. THAT REQUIRES SERVICE.

RL # — PRE-MANUFACTURED HOT DIPPED GALVANIZED ROOF LADDER BY SKYLINE GROUP -FIXED ACCESS LADDERS OR APPROVED EQUAL. VERIFY ROOF LEVEL DIFFERENCES INCLUDING THE ROOF CURB HEIGHT FOR LADDER RISE. INSTALL 4-600x600x50mm PRE-CAST CONC. PAVERS ON RIGID INSUL. PADS AS SPEC.'D @ THE TOP & BOTTOM OF THE LADDER. INSTALL TIE OFF ANCHOR @ TOP OF LADDER WHERE THE ROOF LEVELS ARE OVER 3m HEIGHT TYP.

GENERAL NOTES

- ROOF ELEVATIONS NOTED REPRESENT FINISHED ROOF ELEVATIONS RELATIVE TO HIGH POINT OF FINISHED ROOF @ PERIMETERS HIGH POINT IS NOTED AS 0mm. TYP.
- INSTALL CONC. PRECAST PAVERS @ ALL ROOF TOP UNIT LOCATIONS (COORD. W/ SPEC. FOR INSTALL.) ALL ROOF TOP UNIT LOCATIONS INDICATED ON THIS PLAN ARE APPROXIMATE
- IN ADDITION TO PRECAST PAVERS INDICATED ON ROOF PLAN ALLOW FOR SUPPLY & INSTALL OF AN ADDITIONAL 1S PRECAST ROOF PAVERS TO BE INSTALLED AROUND ROOF TOP MECH. EQUIP. AS SITE DIRECTED
- ROOF SUPPORTS FOR ROOF TOP GAS LINE PIPING TO BE BY SECTION 07500/ROOFING TENDER PACKAGE.
- ROOF DRAINS SHOWN ARE TO BE @ STRUCT. LOW PT.'S SITE VERIFY & ENSURE ROOF DRAINS ARE INSTALLED @ LOW PT.'S
- COORD. W/ MECH. & ELEC. DWG.'S FOR LOCATIONS OF ALL ROOF TOP MECH. & ELEC. EQUIPMENT AND ROOF PENETRATIONS. NOT ALL EQUIPMENT & PENETRATIONS ARE SHOWN ON THE ROOF PLAN. ARCHITECTURAL ROOF PLAN IS FOR GENERAL REFERENCE ONLY
- COORD. ROOF SLOPES W/ STRUCT. DWG.'S

1 A2.11 ROOF PLAN
0 1 2 5m

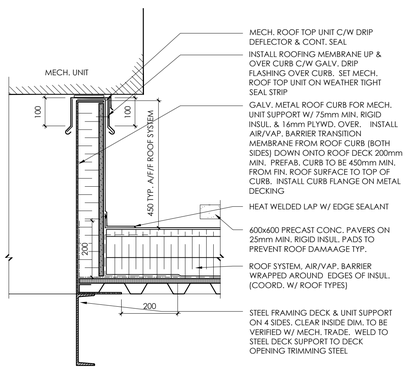

2 A2.11 TYP. MECH. ROOF CURB
0 100 200 500mm

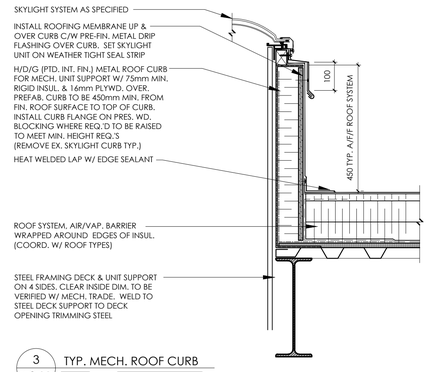

3 A2.11 TYP. MECH. ROOF CURB
0 100 200 500mm

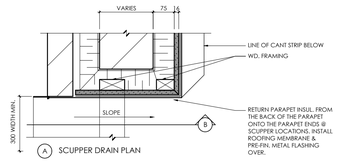

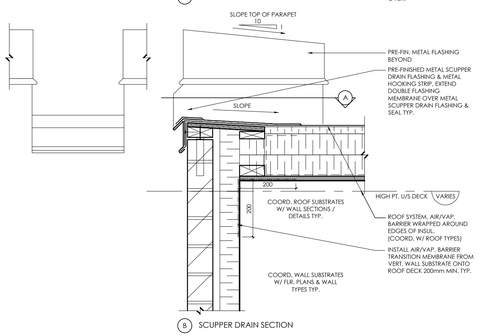

4 A2.11 TYP. SCUPPER DRAIN SECTION DETAIL
0 100 200 500mm

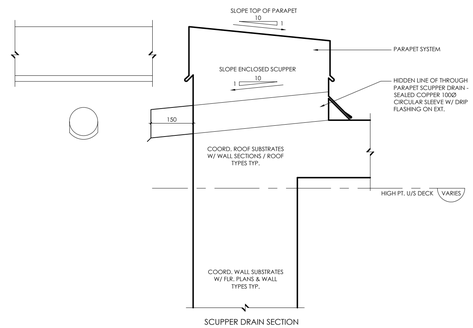

5 A2.11 TYP. SCUPPER DRAIN SECTION DETAIL
0 100 200 500mm

REVISIONS

No.	Date	Particular
1	2026.04.17	ISSUED FOR CLIENT DD REVIEW
2	2026.07.03	ISSUED FOR CLIENT CD REVIEW
3	2026.08.07	ISSUED FOR FINAL REVIEW
4	2026.08.13	ISSUED FOR TENDER

All dimensions and measurements must be checked and verified by the General Contractor

This design, drawings and related materials or writing (collectively exclusive property of The Ventin Group Ltd. Any other use, including but not limited to reproduction, modification, distribution, sharing or use for any other purpose, is strictly prohibited without the express written consent of the copyright owner.

HANOVER POLICE

CLIENT
TOWN OF HANOVER

PROJECT:
22539
HANOVER POLICE STATION

2025.11.25

ORIGINAL PAGE SIZE ARCH D - 24" X 36"
KEY TO DETAIL LOCATION:
A - DETAIL NO.
B - SHEET NO. ORIGIN

+VG ARCHITECTS
THE VENTIN GROUP LTD

RPL ARCHITECTS

CN N

ROOF PLAN

A2.11

Plot Date : 2026-02-20 3:14:32 PM
Autodesk Docs://Hanover Police Station/22539-HPS_ARCH (R25).rvt
DRAWN BY : LK
Checked by : PS / JP

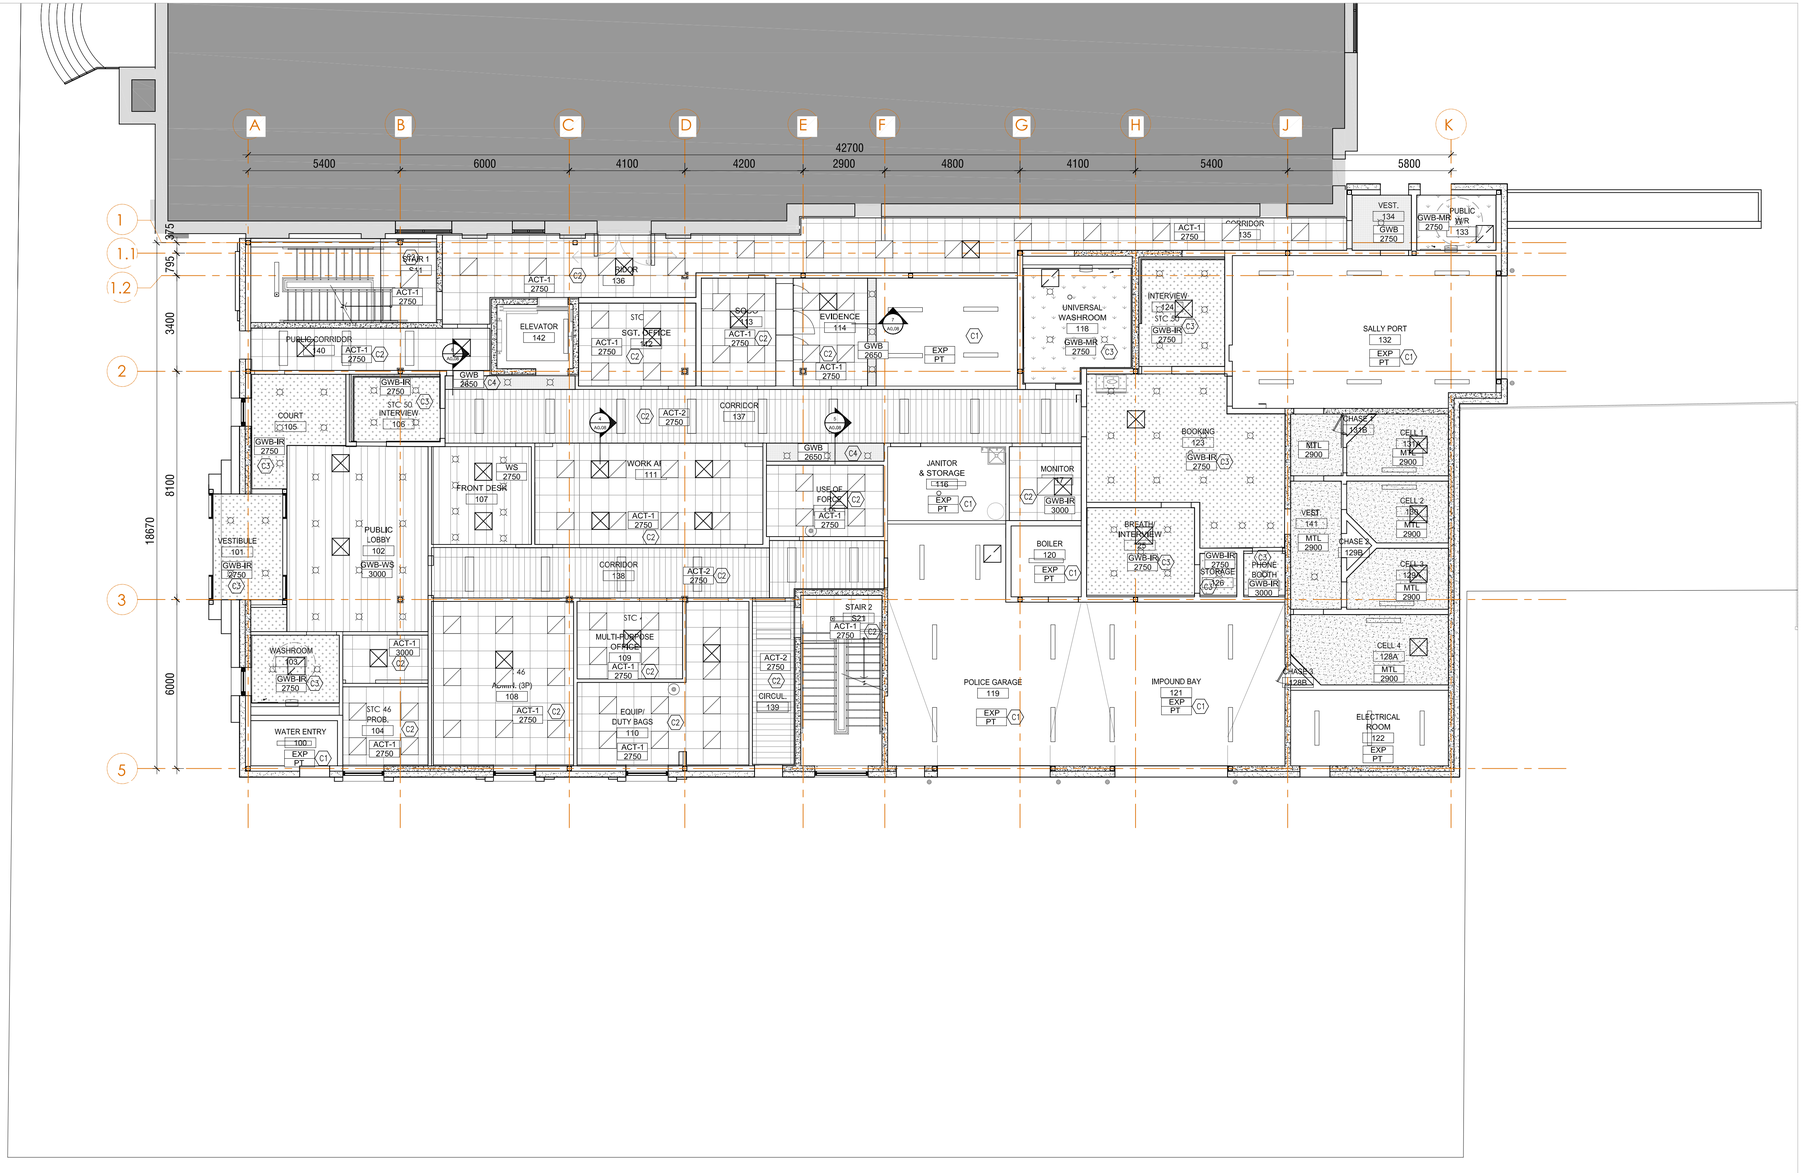

1 / A3.00 REFLECTED CEILING PLAN - LEVEL 1

0 1 2 5m (1 : 100)

REFLECTED CEILING PLAN GENERAL NOTES

1. ALL INTERIOR PARTITIONS ARE TO EXTEND TO UNDERSIDE OF STRUCTURE ABOVE UNLESS NOTED OTHERWISE. BRACE AS REQUIRED.
2. PARTITIONS WHICH ARE FIRE SEPARATIONS SHALL EXTEND TO UNDERSIDE OF STRUCTURE OR 100mm ABOVE FIRE RATED CEILING ASSEMBLY AND ARE TO FORM A SMOKE TIGHT JOINT AT TERMINATION. PROVIDE DEFLECTION JOINT.
3. AT ALL FIRE SEPARATIONS ANY PENETRATIONS OR OPENINGS MUST BE SEALED WITH APPROVED FIRE STOPPING MATERIAL. IT IS THE RESPONSIBILITY OF THE CONTRACTOR TO ENSURE THE INTEGRITY OF THE FIRE RATED ASSEMBLY IS MAINTAINED.
4. REFER TO MECHANICAL & ELECTRICAL DRAWINGS & SPECIFICATIONS FOR TYPE OF RELATED FIXTURES.
5. REFER TO A0.02 FOR CEILING CONSTRUCTION TYPES & ASSEMBLIES.
6. REFER TO ROOM FINISH SCHEDULE FOR CEILING FINISH AND HEIGHT ABOVE FINISHED FLOOR U.N.O.

REFLECTED CEILING PLAN SYMBOL LEGEND

- ACT1 2750 — INDICATES CEILING FINISH AND HEIGHT ABOVE FINISHED FLOOR
- INDICATES 610mm X 610mm ACOUSTIC CEILING TILES IN T-BAR SUSPENSION SYSTEM. REFER TO SPECIFICATION.
- INDICATES 305mm X 1220mm ACOUSTIC CEILING TILES IN T-BAR SUSPENSION SYSTEM. REFER TO SPECIFICATION.
- INDICATES AREA OF GYPSUM WALL BOARD CEILING, HEIGHT AND FINISH AS INDICATED, PROVIDE PRE-ENGINEERED CEILING FRAMING AS REQUIRED
- INDICATES AREA OF MOISTURE RESISTANT GYPSUM WALL BOARD CEILING. HEIGHT AND FINISH AS INDICATED. PROVIDE PRE-ENGINEERED CEILING FRAMING AS REQUIRED
- INDICATES AREA OF WOOD SLAT CEILING. HEIGHT AND FINISH AS INDICATED, PROVIDE PRE-ENGINEERED CEILING FRAMING AS REQUIRED
- INDICATES AREA OF IMPACT RESISTANT GYPSUM WALL BOARD CEILING. HEIGHT AND FINISH AS INDICATED, PROVIDE PRE-ENGINEERED CEILING FRAMING AS REQUIRED
- INDICATES AREA OF METAL SECURITY CEILING. HEIGHT AND FINISH AS INDICATED, PROVIDE PRE-ENGINEERED CEILING FRAMING AS REQUIRED
- EXP — INDICATES AREA OF EXPOSED STRUCTURE, PAINTED FINISH AS INDICATED.
- 610mm X 610mm RECESSED LIGHT FIXTURE.
- 305mm X 1220mm SUSPENDED LIGHT FIXTURE
- CONTINUOUS VALANCE / COVE LIGHTING
- WALL SCONCE
- RECESSED POT LIGHT
- RECESSED DIRECTIONAL POT LIGHT
- PENDANT LIGHT
- 150mm X 610mm RETURN AIR
- 610mm X 610mm RETURN AIR
- 610mm X 610mm SUPPLY AIR DUCT

REVISIONS

No.	Date	Particular
1	2026.04.17	ISSUED FOR CLIENT DD REVIEW
2	2026.07.03	ISSUED FOR CLIENT CD REVIEW
3	2026.08.07	ISSUED FOR FINAL REVIEW
4	2026.08.13	ISSUED FOR TENDER

HANOVER POLICE

CLIENT
TOWN OF HANOVER

PROJECT:
22539
HANOVER POLICE STATION

2025.11.25

ORIGINAL PAGE SIZE ARCH D - 24" X 36"
KEY TO DETAIL LOCATION:
A - DETAIL NO.
B - SHEET NO. ORIGIN

VG ARCHITECTS
THE VENTIN GROUP LTD

RPL ARCHITECTS

CN N

REFLECTED CEILING PLAN - LEVEL 1

A3.00

DRAWN BY : LK
Checked by :PS / JP

Plot Date : 2026-02-20 3:14:20 PM
Autodesk Docs://Hanover Police Station/22539-HPS_ARCH (R25).rvt

This design, drawings and related materials or writing (collectively, "the Work" or "Work") are protected by copyright and are the exclusive property of The Ventin Group Ltd. Any other use, including but not limited to reproduction, modification, distribution, sharing or use for any other purpose, is strictly prohibited without the express written consent of the copyright owner.

All dimensions and measurements must be checked and verified by the General Contractor

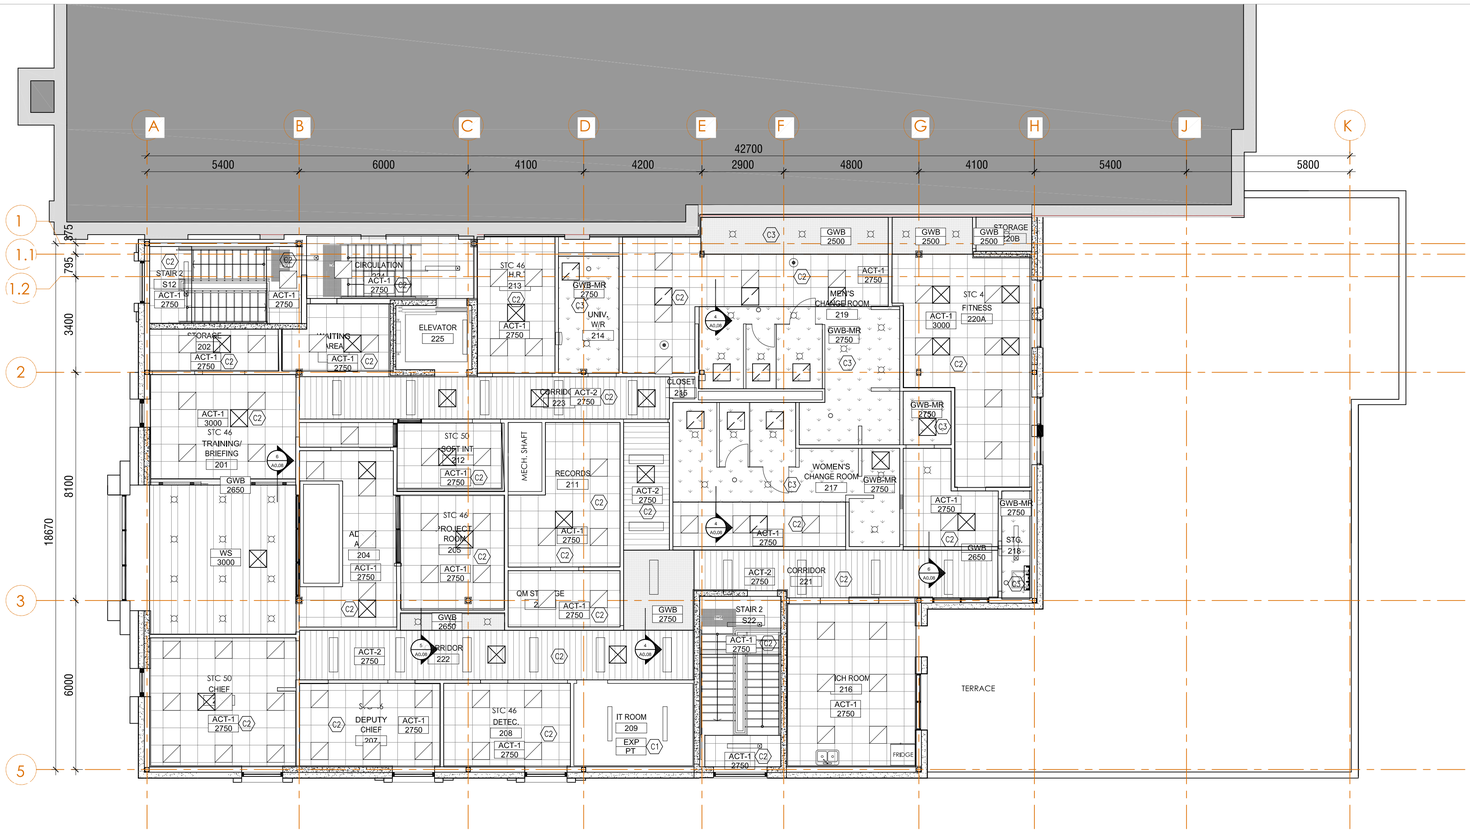

1 / A3.01 REFLECTED CEILING PLAN - LEVEL 2

0 1 2 5m (1 : 100)

REFLECTED CEILING PLAN GENERAL NOTES

1. ALL INTERIOR PARTITIONS ARE TO EXTEND TO UNDERSIDE OF STRUCTURE ABOVE UNLESS NOTED OTHERWISE, BRACE AS REQUIRED.
2. PARTITIONS WHICH ARE FIRE SEPARATIONS SHALL EXTEND TO UNDERSIDE OF STRUCTURE OR 100mm ABOVE FIRE RATED CEILING ASSEMBLY AND ARE TO FORM A SMOKE TIGHT JOINT AT TERMINATION. PROVIDE DEFLECTION JOINT.
3. AT ALL FIRE SEPARATIONS ANY PENETRATIONS OR OPENINGS MUST BE SEALED WITH APPROVED FIRE STOPPING MATERIAL. IT IS THE RESPONSIBILITY OF THE CONTRACTOR TO ENSURE THE INTEGRITY OF THE FIRE RATED ASSEMBLY IS MAINTAINED.
4. REFER TO MECHANICAL & ELECTRICAL DRAWINGS & SPECIFICATIONS FOR TYPE OF RELATED FIXTURES.
5. REFER TO A0.02 FOR CEILING CONSTRUCTION TYPES & ASSEMBLIES.
6. REFER TO ROOM FINISH SCHEDULE FOR CEILING FINISH AND HEIGHT ABOVE FINISHED FLOOR U.N.O.

REFLECTED CEILING PLAN SYMBOL LEGEND

- ACT-1 2750 — INDICATES CEILING FINISH AND HEIGHT ABOVE FINISHED FLOOR
- INDICATES 610mm X 610mm ACOUSTIC CEILING TILES IN T-BAR SUSPENSION SYSTEM, REFER TO SPECIFICATION.
- INDICATES 305mm X 1220mm ACOUSTIC CEILING TILES IN T-BAR SUSPENSION SYSTEM, REFER TO SPECIFICATION.
- INDICATES AREA OF GYPSUM WALL BOARD CEILING, HEIGHT AND FINISH AS INDICATED. PROVIDE PRE-ENGINEERED CEILING FRAMING AS REQUIRED
- INDICATES AREA OF MOISTURE RESISTANT GYPSUM WALL BOARD CEILING, HEIGHT AND FINISH AS INDICATED. PROVIDE PRE-ENGINEERED CEILING FRAMING AS REQUIRED
- INDICATES AREA OF WOOD SLAT CEILING, HEIGHT AND FINISH AS INDICATED. PROVIDE PRE-ENGINEERED CEILING FRAMING AS REQUIRED
- INDICATES AREA OF IMPACT RESISTANT GYPSUM WALL BOARD CEILING, HEIGHT AND FINISH AS INDICATED. PROVIDE PRE-ENGINEERED CEILING FRAMING AS REQUIRED
- INDICATES AREA OF METAL SECURITY CEILING, HEIGHT AND FINISH AS INDICATED. PROVIDE PRE-ENGINEERED CEILING FRAMING AS REQUIRED
- EXP — INDICATES AREA OF EXPOSED STRUCTURE. PAINTED FINISH AS INDICATED.
- 610mm X 610mm RECESSED LIGHT FIXTURE.
- 305mm X 1220mm SUSPENDED LIGHT FIXTURE
- CONTINUOUS VALANCE / COVE LIGHTING
- WALL SCONCE
- RECESSED POT LIGHT
- RECESSED DIRECTIONAL POT LIGHT
- P — PENDANT LIGHT
- 150mm X 610mm RETURN AIR
- 610mm X 610mm RETURN AIR
- 610mm X 610mm SUPPLY AIR DUCT

REVISIONS

No.	Date	Particular
1	2026.04.17	ISSUED FOR CLIENT DD REVIEW
2	2026.07.03	ISSUED FOR CLIENT CD REVIEW
3	2026.08.07	ISSUED FOR FINAL REVIEW
4	2026.08.13	ISSUED FOR TENDER

All dimensions and measurements must be checked and verified by the General Contractor

This design, drawings and related materials or writing (collectively, "the Work" or "Work") are protected by copyright and are the exclusive property of The Ventin Group Ltd. Any other use, including but not limited to reproduction, modification, distribution, sharing or use for any other purpose, is strictly prohibited without the express written consent of the copyright owner.

HANOVER POLICE

CLIENT
TOWN OF HANOVER

PROJECT:
22539
HANOVER POLICE STATION

2025.11.25

ORIGINAL PAGE SIZE ARCH D - 24" X 36"

KEY TO DETAIL LOCATION:
A / B — A - DETAIL NO. B - SHEET NO. ORIGIN

VG ARCHITECTS
THE VENTIN GROUP LTD

RPL ARCHITECTS

CN N

REFLECTED CEILING PLAN - LEVEL 2

A3.01

DRAWN BY : LK Checked by : PS / JP

Plot Date : 2026-02-20 3:14:32 PM Autodesk Docs://Hanover Police Station/22539-HPS_ARCH (R25).rvt

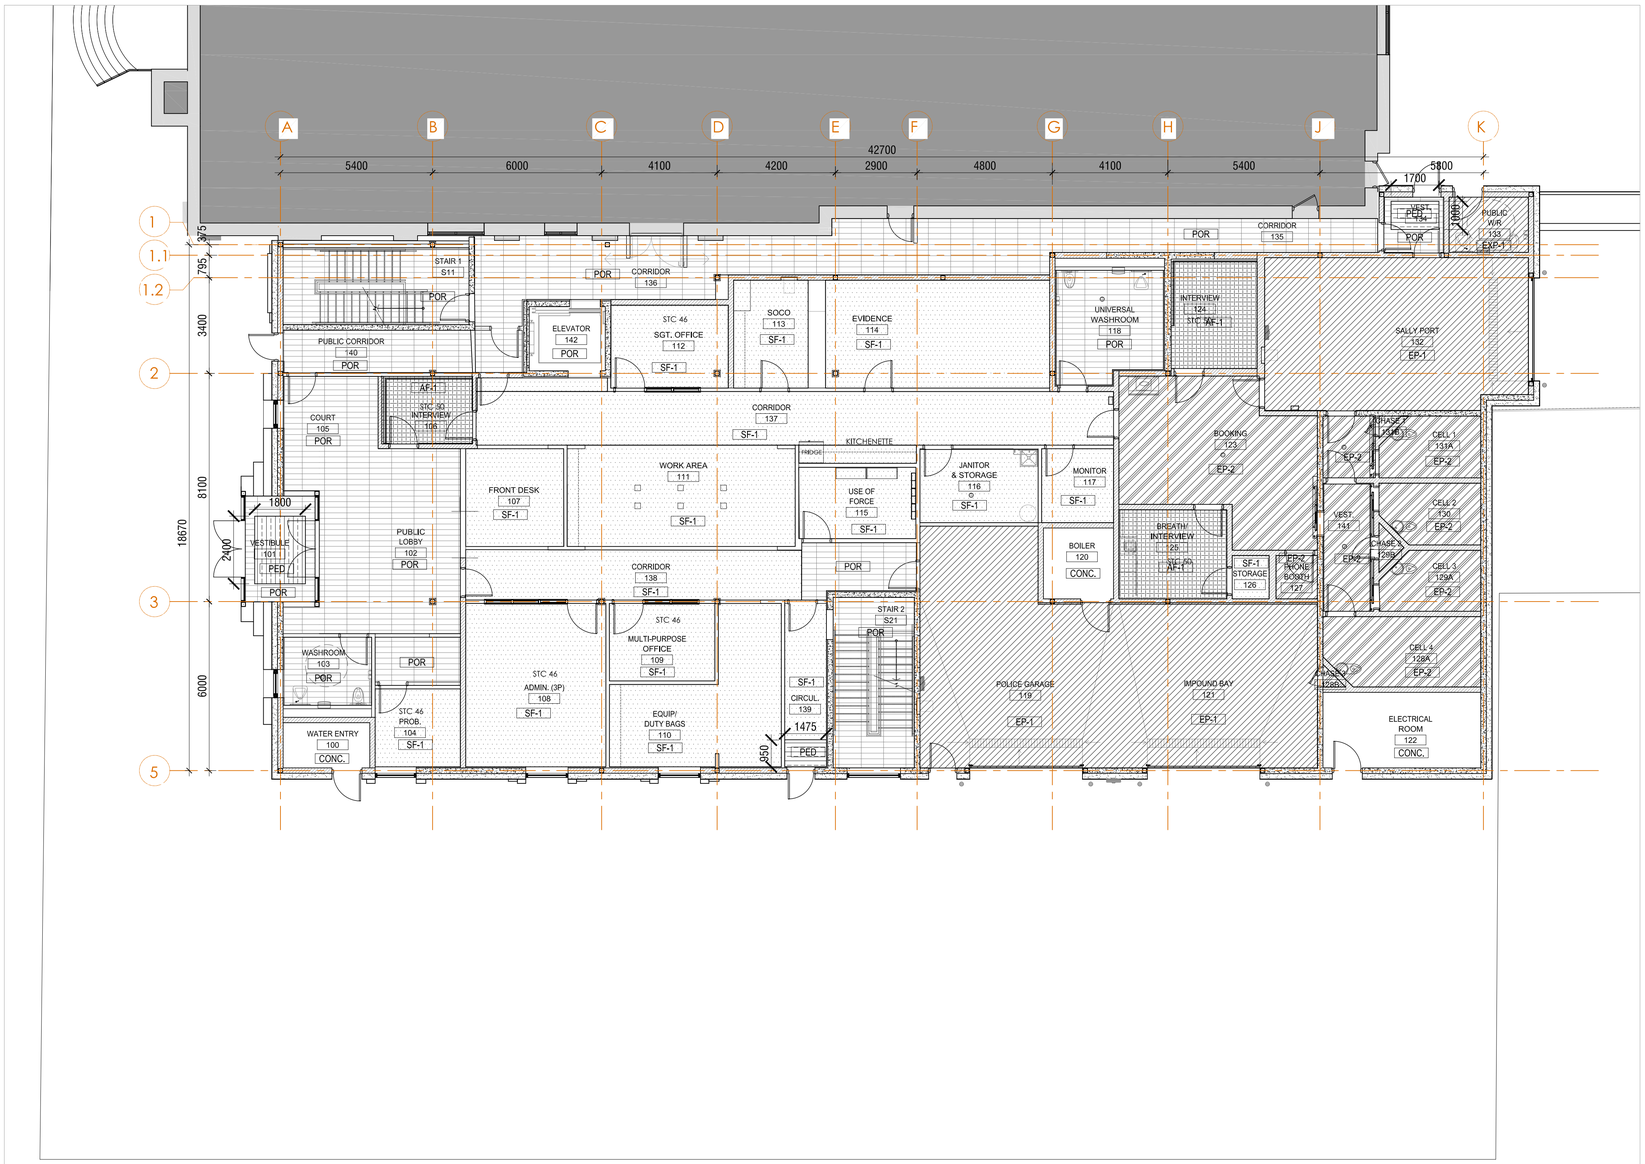

1 / A3.02 FLOOR FINISHES PLAN - LEVEL 1

0 1 2 5m (1 : 100)

FLOOR FINISHES LEGEND

PC — POLISHED CONCRETE	AF-1 — RESILIENT ATHLETIC FLOORING
POR — CERAMIC TILE/ PORCELAIN	SF-1 — RESILIENT SHEET FLOORING
EP-1 — EPOXY SEAMLESS FLOORING	CONC — SEALED CONCRETE
EP-2 — EPOXY SEAMLESS FLOORING - 2PART	AS — ANTI-STATIC SHEET FLOORING
PED — RECESSED PEDIMAT (COORDINATE LOCATION, SIZE AND RECESS WITH SHOP DRAWINGS).	VP — VINYL PLANK FLOORING
TACTILE WARNING SURFACE INDICATOR	

FLOOR FINISHES GENERAL NOTES:

1. ALL SHEET FLOORING, EPOXY FLOORING, RESILIENT/RUBBER FLOORING TO BE CONTINUOUS UNDER MILLWORK, LOCKERS AND EQUIPMENT UNLESS STATED OTHERWISE.
2. ALL CHANGES IN FLOOR FINISHES SHALL OCCUR DIRECTLY BELOW CENTER LINE OF DOOR
3. FOR FLOOR FINISHES, REFER TO SPECIFICATIONS.

REVISIONS

No.	Date	Particular
1	2026.04.17	ISSUED FOR CLIENT DD REVIEW
2	2026.07.03	ISSUED FOR CLIENT CD REVIEW
3	2026.08.07	ISSUED FOR FINAL REVIEW
4	2026.08.13	ISSUED FOR TENDER

All dimensions and measurements must be checked and verified by the General Contractor

This design, drawings and related materials or writing (collectively, "the Work" or "Work") are protected by copyright and are the exclusive property of The Ventin Group Ltd. Any other use, including but not limited to reproduction, modification, distribution, sharing or use for any other purpose, is strictly prohibited without the express written consent of the copyright owner.

HANOVER POLICE

CLIENT
TOWN OF HANOVER

PROJECT:
22539
HANOVER POLICE STATION
2025.11.25

ORIGINAL PAGE SIZE ARCH D - 24" X 36"
KEY TO DETAIL LOCATION:
A / B — A - DETAIL NO. B - SHEET NO. ORIGIN

+VG ARCHITECTS
THE VENTIN GROUP LTD

RPL ARCHITECTS

CN N

FLOOR FINISHES PLAN - LEVEL 1

A3.02

Plot Date: - 2026-02-20 3:14:20 PM Autodesk Docs://Hanover Police Station/22539-HPS_ARCH (R25).rvt

DRAWN BY : LK Checked by :PS / JP

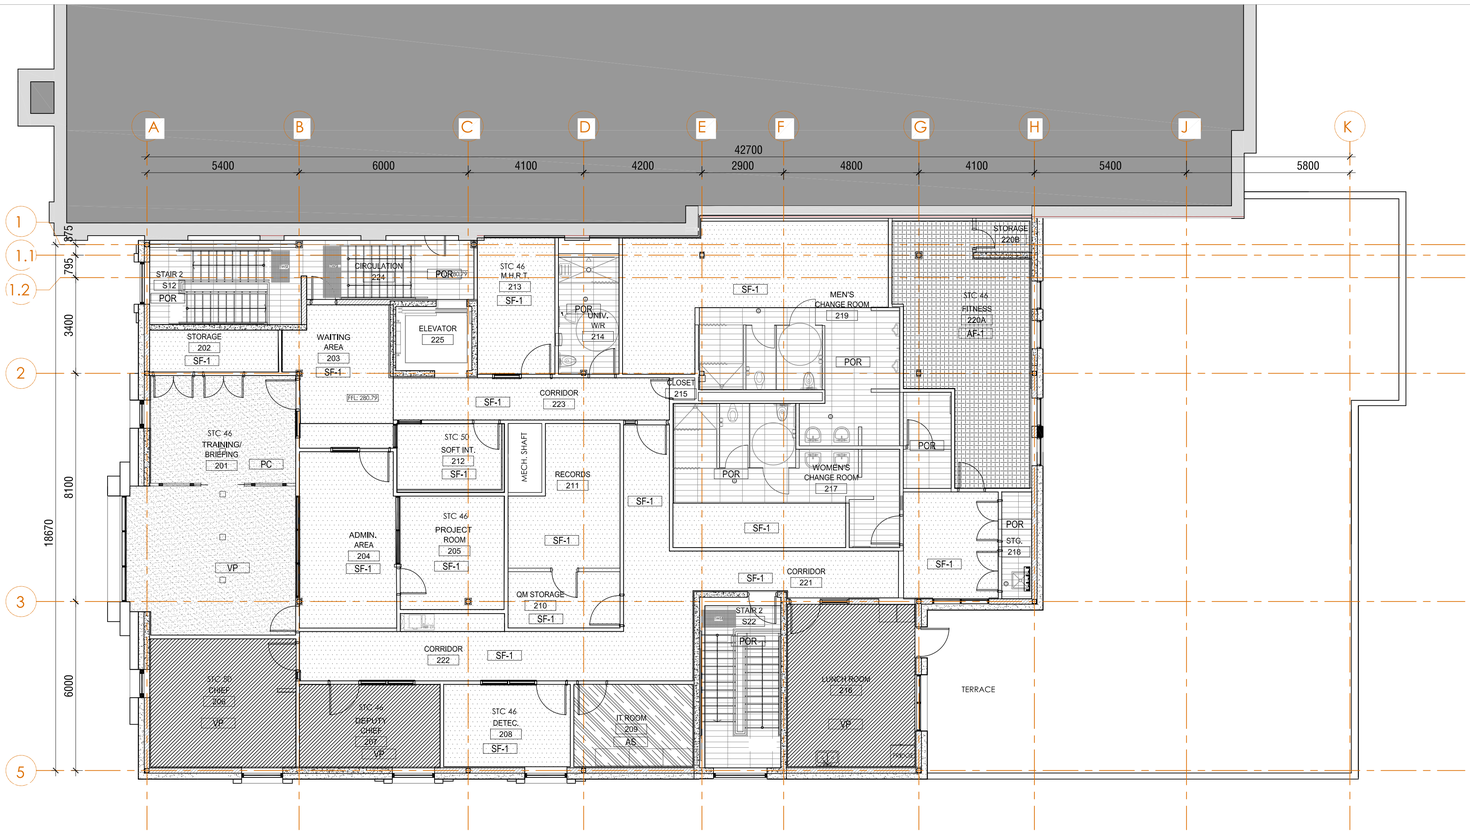

1 A3.03 FLOOR FINISHES PLAN - LEVEL 2

0 1 2 5m (1 : 100)

FLOOR FINISHES LEGEND

PC	POLISHED CONCRETE	AF-1	RESILIENT ATHLETIC FLOORING
POR	CERAMIC TILE/ PORCELAIN	SF-1	RESILIENT SHEET FLOORING
EP-1	EPOXY SEAMLESS FLOORING	CONC	SEALED CONCRETE
EP-2	EPOXY SEAMLESS FLOORING - 2PART	AS	ANTI-STATIC SHEET FLOORING
PED	RECESSED PEDIMAT (COORDINATE LOCATION, SIZE AND RECESS WITH SHOP DRAWINGS).	VP	VINYL PLANK FLOORING
	TACTILE WARNING SURFACE INDICATOR		

FLOOR FINISHES GENERAL NOTES:

1. ALL SHEET FLOORING, EPOXY FLOORING, RESILIENT/RUBBER FLOORING TO BE CONTINUOUS UNDER MILLWORK, LOCKERS AND EQUIPMENT UNLESS STATED OTHERWISE.
2. ALL CHANGES IN FLOOR FINISHES SHALL OCCUR DIRECTLY BELOW CENTER LINE OF DOOR
3. FOR FLOOR FINISHES, REFER TO SPECIFICATIONS.

REVISIONS

No.	Date	Particular
1	2026.04.17	ISSUED FOR CLIENT DD REVIEW
2	2026.07.03	ISSUED FOR CLIENT CD REVIEW
3	2026.08.07	ISSUED FOR FINAL REVIEW
4	2026.08.13	ISSUED FOR TENDER

HANOVER POLICE

CLIENT
TOWN OF HANOVER

PROJECT:
22539
HANOVER POLICE STATION

2025.11.25

ORIGINAL PAGE SIZE ARCH D - 24" X 36"
KEY TO DETAIL LOCATION:
A - DETAIL NO.
B - SHEET NO. ORIGIN

VG ARCHITECTS THE VENTIN GROUP LTD
RPL ARCHITECTS

CN N

FLOOR FINISHES PLAN - LEVEL 2

A3.03

DRAWN BY : LK
Checked by : PS / JP

Plot Date : 2026-02-20 3:14:32 PM
Autodesk Docs://Hanover Police Station/22539-HPS_ARCH (R25).rvt

This design, drawings and related materials or writing (collectively, "the Work" or "Work") are protected by copyright and are the exclusive property of The Ventin Group Ltd. Any other use, including but not limited to reproduction, modification, distribution, sharing or use for any other purpose, is strictly prohibited without the express written consent of the copyright owner.

All dimensions and measurements must be checked and verified by the General Contractor

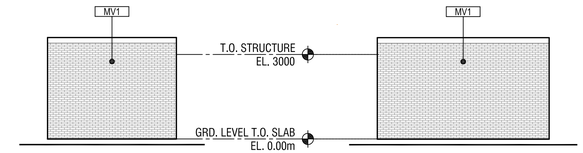

1 A4.00 WEST ELEVATION-OUTBUILDING (1 : 100)

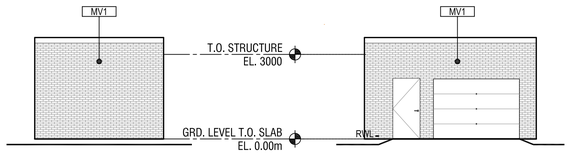

2 A4.00 NORTH ELEVATION-OUTBUILDING (1 : 100)

3 A4.00 WEST ELEVATION-OUTBUILDING (1 : 100)

4 A4.00 NORTH ELEVATION-OUTBUILDING (1 : 100)

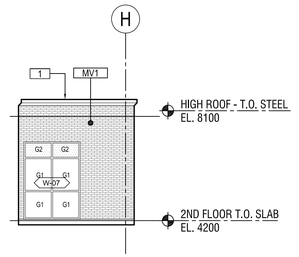

5 A4.00 EAST ELEVATION (1 : 100)

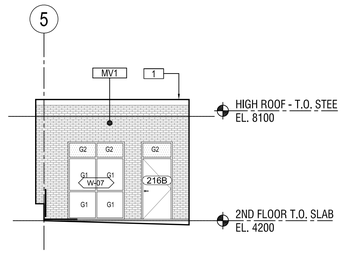

6 A4.00 EAST ELEVATION (1 : 100)

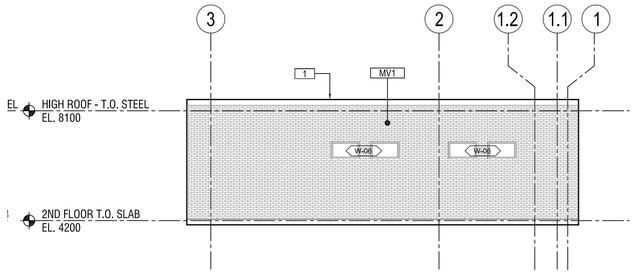

7 A4.00 EAST ELEVATION (1 : 100)

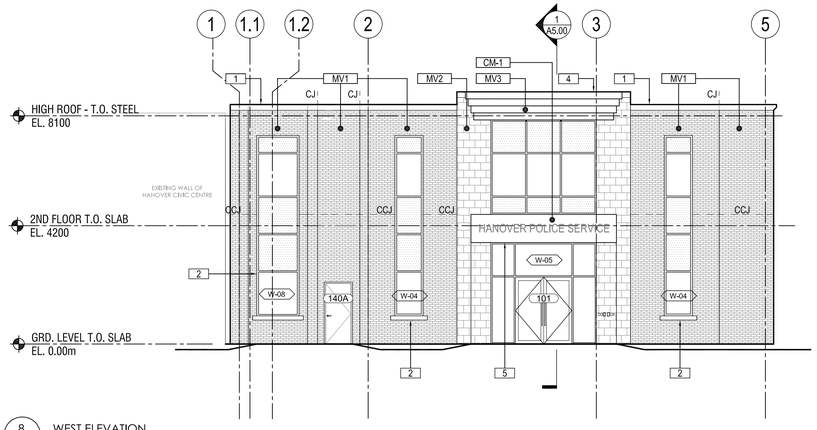

8 A4.00 WEST ELEVATION (1 : 100)

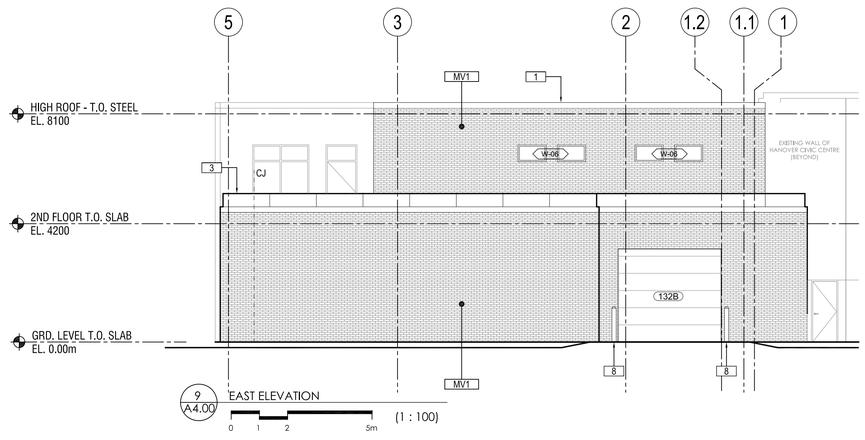

9 A4.00 EAST ELEVATION (1 : 100)

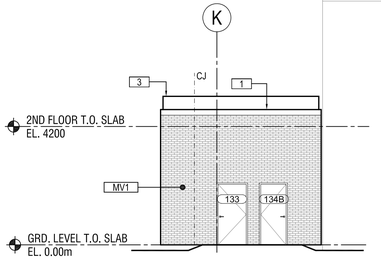

10 A4.00 WEST ELEVATION (1 : 100)

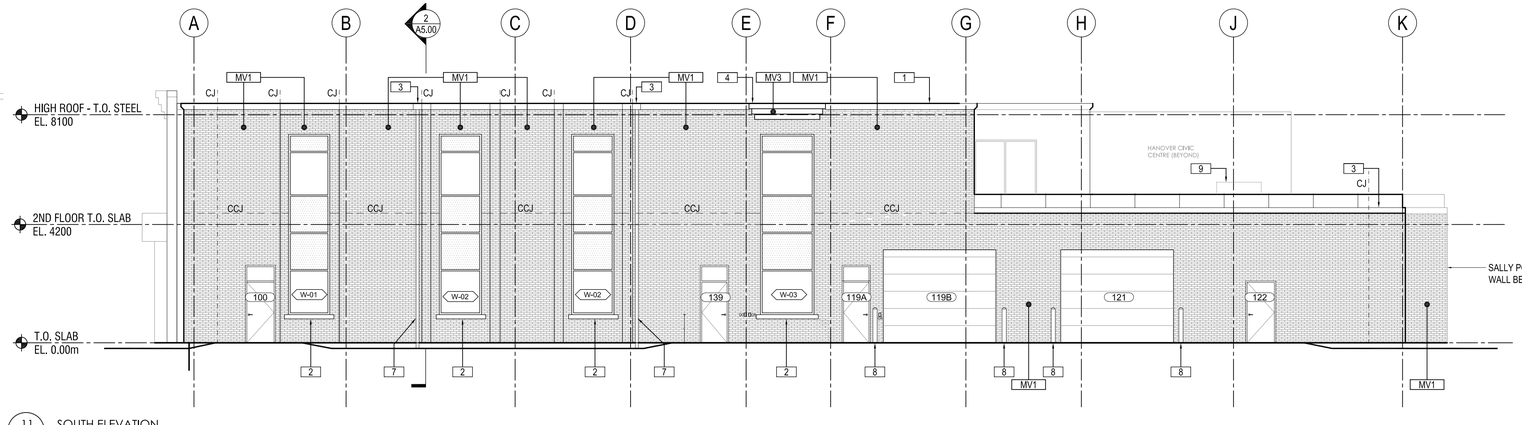

11 A4.00 SOUTH ELEVATION (1 : 100)

REVISIONS

No.	Date	Particular
1	2026.04.17	ISSUED FOR CLIENT DD REVIEW
2	2026.07.03	ISSUED FOR CLIENT CD REVIEW
3	2026.08.07	ISSUED FOR FINAL REVIEW
4	2026.08.13	ISSUED FOR TENDER

ELEVATION NOTE LEGEND

1	CAST STONE COPING
2	CAST STONE SILL
3	METAL FRAME/GLASS GUARD RAIL
4	STONE CORNICE REFER TO SHEET A4.01
5	CANOPY SIGNAGE
6	SCUPPER DRAIN
7	RAIN WATER LEADER
8	BOLLARD REFER TO SHEET A1.03
9	GENERATOR (REFER TO SHEET A.10)

ELEVATION SYMBOL LEGEND

	GARAGE DOOR HATCH
	FACE BRICK HATCH
	STONE HATCH
	SPANDREL PANEL HATCH
CJ	CONTROL JOINTS
CCJ	COMPARTMENT CONTROL JOINTS

ELEVATION SYMBOL LEGEND

MV1	MASONRY VENEER -BRICK
MV2	MASONRY VENEER -STONE
MV3	MASONRY VENEER -CONCRETE
CM-1	COMPOSITE METAL PANEL

HANOVER POLICE

CLIENT
TOWN OF HANOVER

PROJECT:
22539

HANOVER POLICE STATION

2025.11.25

ORIGINAL PAGE SIZE ARCH D - 24" X 36"
KEY TO DETAIL LOCATION:
A - DETAIL NO.
B - SHEET NO. ORIGIN

This design, drawings and related materials or writing (collectively, "the Work", or "Work") are protected by copyright and are the exclusive property of The Ventin Group Ltd. Any other use, including but not limited to reproduction, modification, distribution, sharing or use for any other purpose, is strictly prohibited without the express written consent of the copyright owner."

All dimensions and measurements must be checked and verified by the General Contractor

+VG ARCHITECTS
THE VENTIN GROUP LTD

RPL ARCHITECTS

BUILDING ELEVATIONS

A4.00

Plot Date: 2026-02-20 3:14:29 PM
Autodesk Docs://Hanover Police Station/22539-HPS_ARCH (R25).rvt

DRAWN BY : VS
Checked by : PS / JP

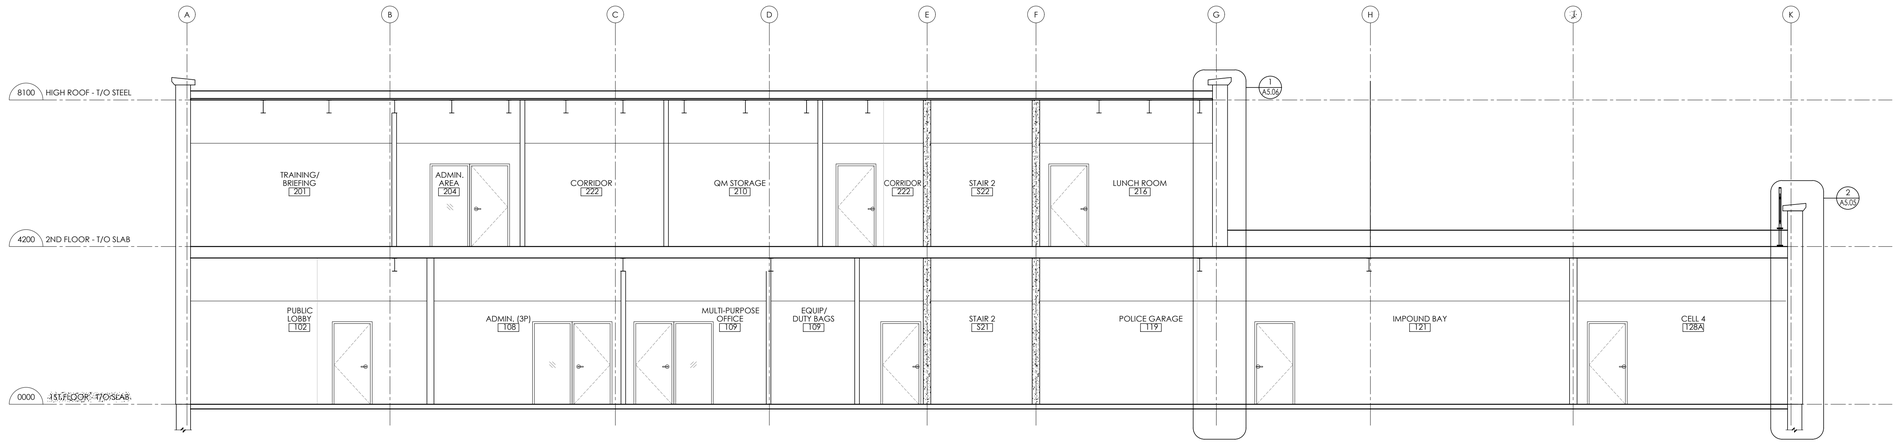

1 A5.00 BUILDING SECTION

0 750 1500 3750mm

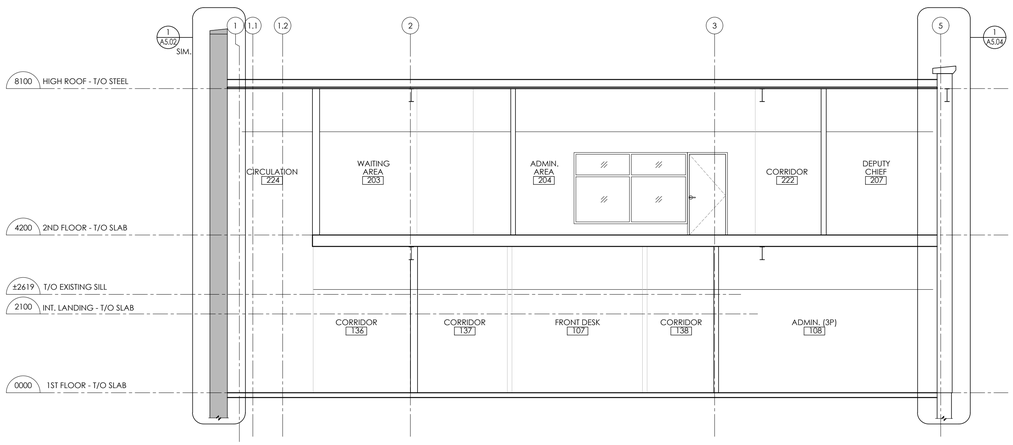

2 A5.00 BUILDING SECTION

0 750 1500 3750mm

REVISIONS

NO.	DATE	PARTICULAR
1	2026.06.26	ISSUED FOR REVIEW
2	2026.07.27	ISSUED FOR REVIEW
3	2026.08.07	ISSUED FOR FINAL REVIEW
4	2026.08.13	ISSUED FOR TENDER

All dimensions and measurements must be checked and verified by the General Contractor

This design, drawings and related materials or writing (collectively "the Work" or "Work") are protected by copyright and are the exclusive property of The Ventin Group Ltd. Any other use, including but not limited to reproduction, modification, distribution, sharing or use for any other purpose, is strictly prohibited without the express written consent of the copyright owner.

HANOVER POLICE

CLIENT
TOWN OF HANOVER

PROJECT:
22539
HANOVER POLICE STATION

2025.11.25

ORIGINAL PAGE SIZE ARCH D - 24" x 36"

KEY TO DETAIL LOCATION:
A - DETAIL NO.
B - DETAIL NO. ORIGIN

+VG ARCHITECTS
THE VENTIN GROUP LTD

RPL ARCHITECTS

BUILDING SECTIONS

A5.00

DRAWN BY : RT CHECKED BY : JP

Plot Date: Aug 13, 2026 - 3:49pm By: rturner
Filename: K:\1VG-Brantford\Hanover Police Station-22539\Drawings\Wd-Current\A5.02 - Wall Sections.dwg

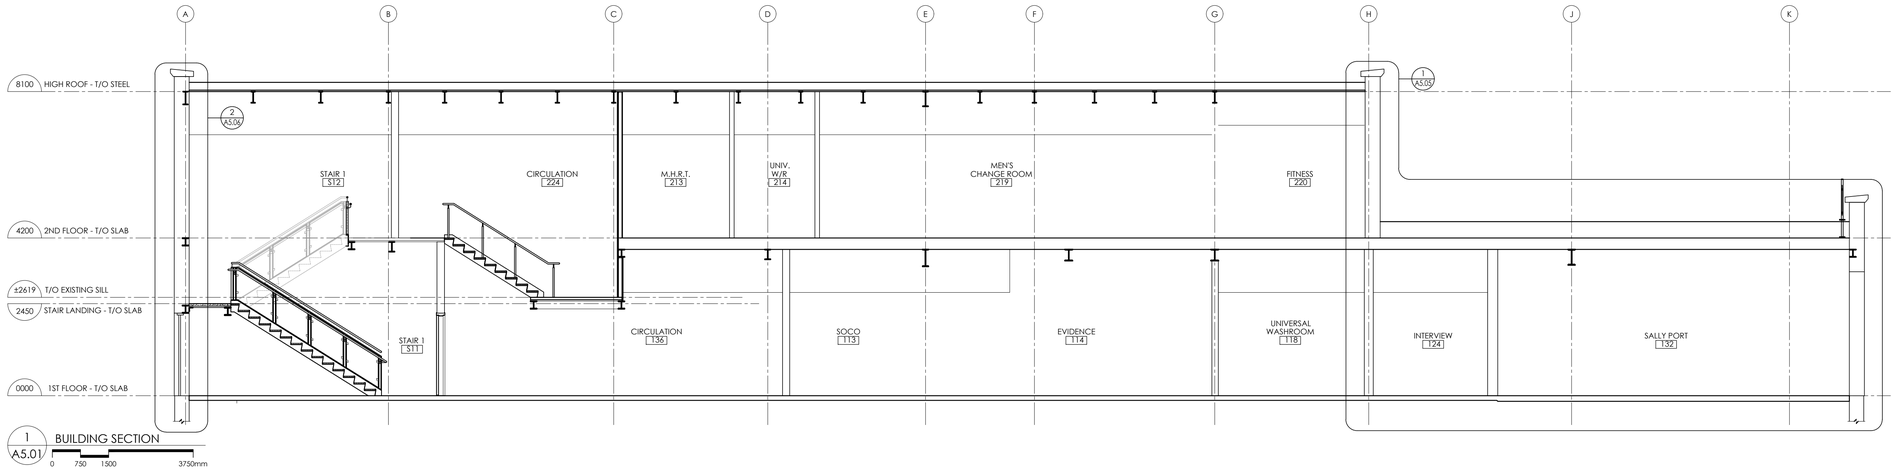

1 A5.01 BUILDING SECTION

0 750 1500 3750mm

REVISIONS

NO.	DATE	PARTICULAR
1	2026.06.26	ISSUED FOR REVIEW
2	2026.07.27	ISSUED FOR REVIEW
3	2026.08.07	ISSUED FOR FINAL REVIEW
4	2026.08.13	ISSUED FOR TENDER

All dimensions and measurements must be checked and verified by the General Contractor

This design, drawings and related materials or writing (collectively "the Work" or "Work") are protected by copyright and are the exclusive property of The Ventin Group Ltd. Any other use, including but not limited to reproduction, modification, distribution, sharing or use for any other purpose, is strictly prohibited without the express written consent of the copyright owner.

HANOVER POLICE

CLIENT
TOWN OF HANOVER

PROJECT:
22539

HANOVER POLICE STATION

2025.11.25

ORIGINAL PAGE SIZE ARCH D - 24" x 36"
KEY TO DETAIL LOCATION:
A - DETAIL NO.
B - DETAIL NO. ORIGIN

+VG ARCHITECTS
THE VENTIN GROUP LTD

RPL ARCHITECTS

BUILDING SECTIONS

A5.01

DRAWN BY : RT CHECKED BY : JP

Plot Date: Aug 13, 2026 - 3:49pm By: rturner Filename: K:\TVG-Brantford\Hanover Police Station-22539\Drawings\Wd-Current\A5.02 - Wall Sections.dwg

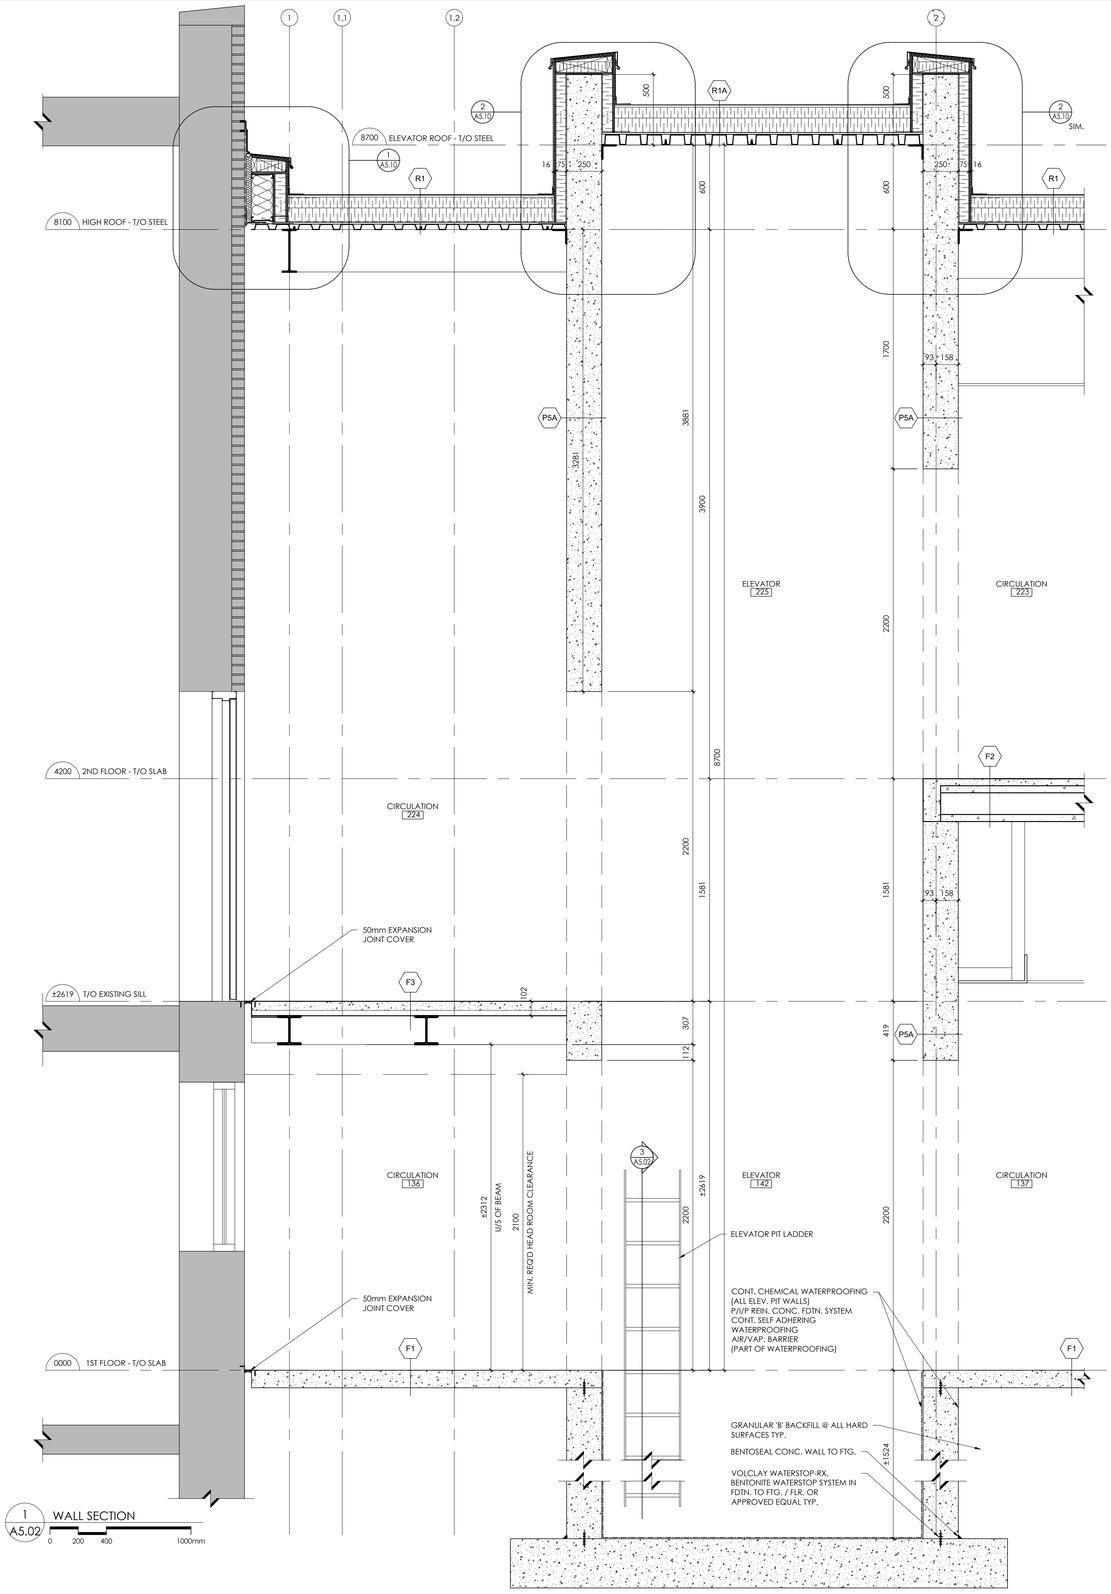

1 WALL SECTION A5.02
0 200 400 1000mm

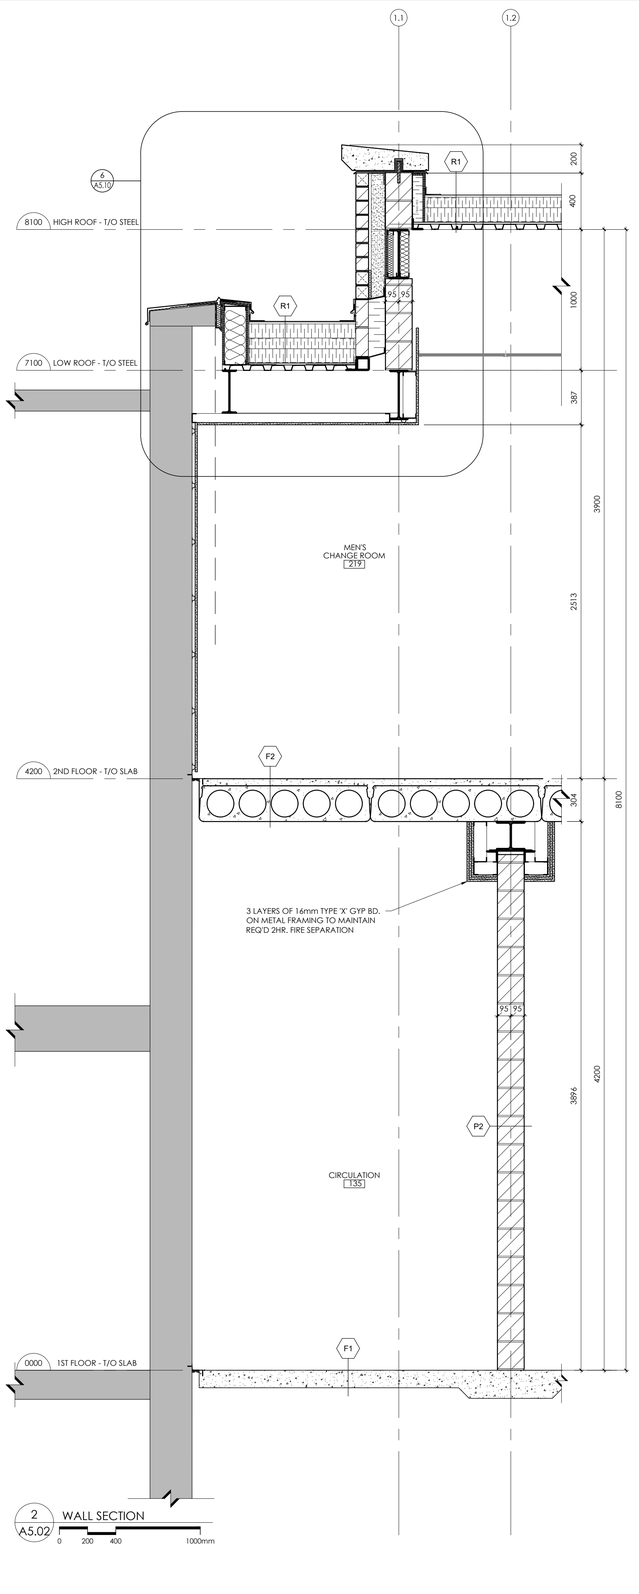

2 WALL SECTION A5.02
0 200 400 1000mm

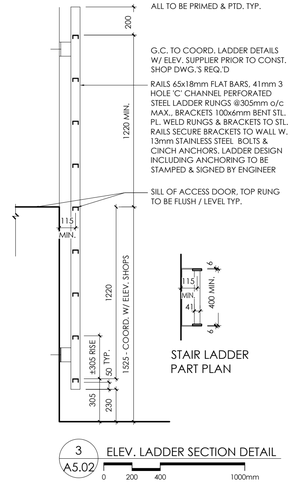

3 ELEV. LADDER SECTION DETAIL A5.02
0 200 400 1000mm

REVISIONS

NO.	DATE	PARTICULAR
1	2026.06.26	ISSUED FOR REVIEW
2	2026.07.27	ISSUED FOR REVIEW
3	2026.08.13	ISSUED FOR FINAL REVIEW
4	2026.08.13	ISSUED FOR TENDER

All dimensions and measurements must be checked and verified by the General Contractor

This design, drawings and related materials or writing (collectively "the Work" or "Work") are protected by copyright and are the exclusive property of The Ventin Group Ltd. Any other use, including but not limited to reproduction, modification, distribution, sharing or use for any other purpose, is strictly prohibited without the express written consent of the copyright owner.

HANOVER POLICE

CLIENT
TOWN OF HANOVER

PROJECT:
22539
HANOVER POLICE STATION

2025.11.25

ORIGINAL PAGE SIZE ARCH D - 24" x 36"
KEY TO DETAIL LOCATION:
A - DETAIL NO.
B - DETAIL NO. ORIGIN

+VG ARCHITECTS
THE VENTIN GROUP LTD

RPL ARCHITECTS

WALL SECTIONS

A5.02

Plot Date: Aug 13, 2026 - 3:49pm By: rturner
Filename: K:\TVG-Brantford\Hanover Police Station-22539\Drawings\Wd-Current\A5.02 - Wall Sections.dwg

DRAWN BY : RT
CHECKED BY : JP

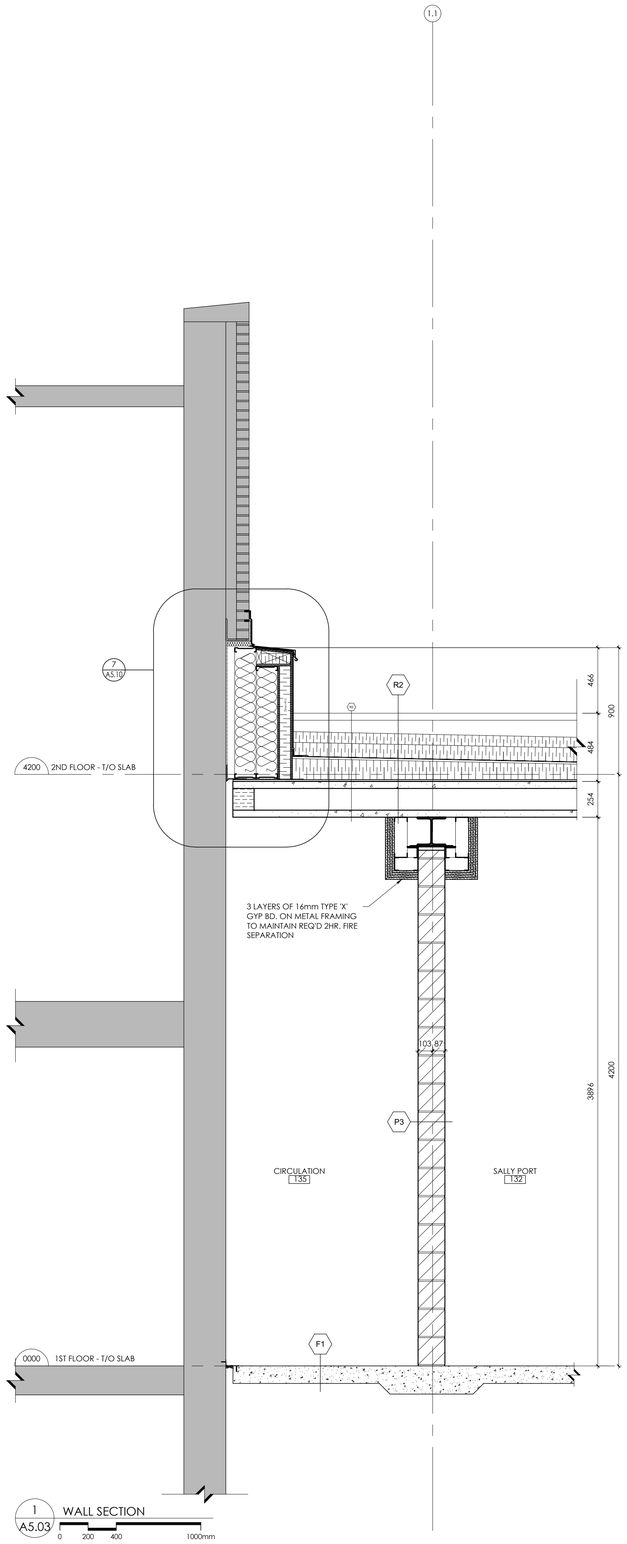

1 A5.03 WALL SECTION
0 200 400 1000mm

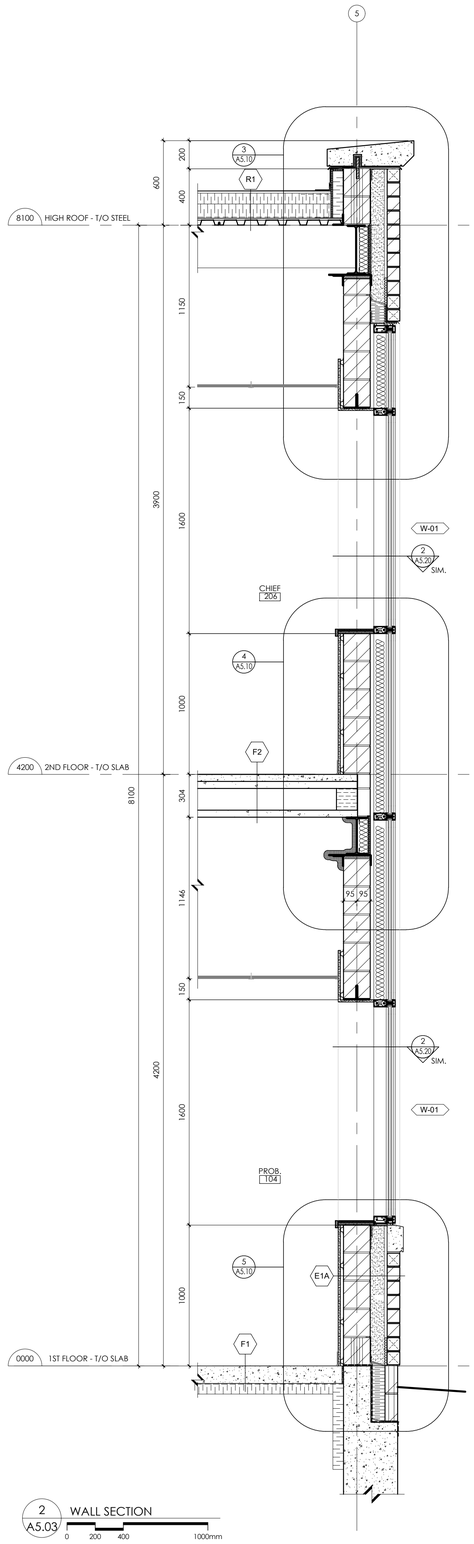

2 A5.03 WALL SECTION
0 200 400 1000mm

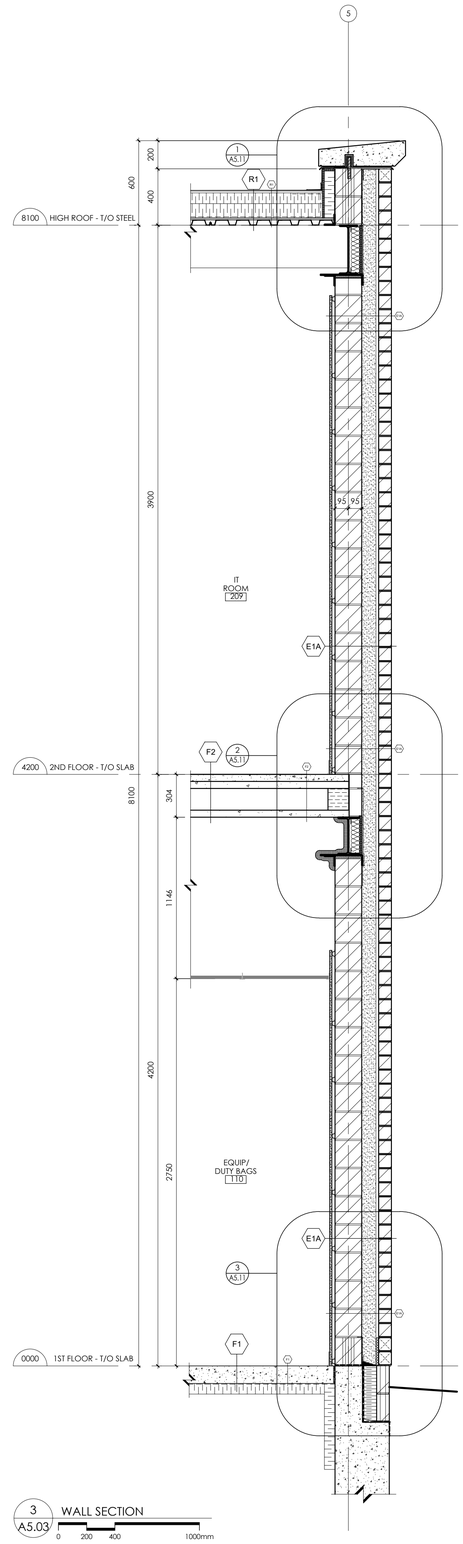

3 A5.03 WALL SECTION
0 200 400 1000mm

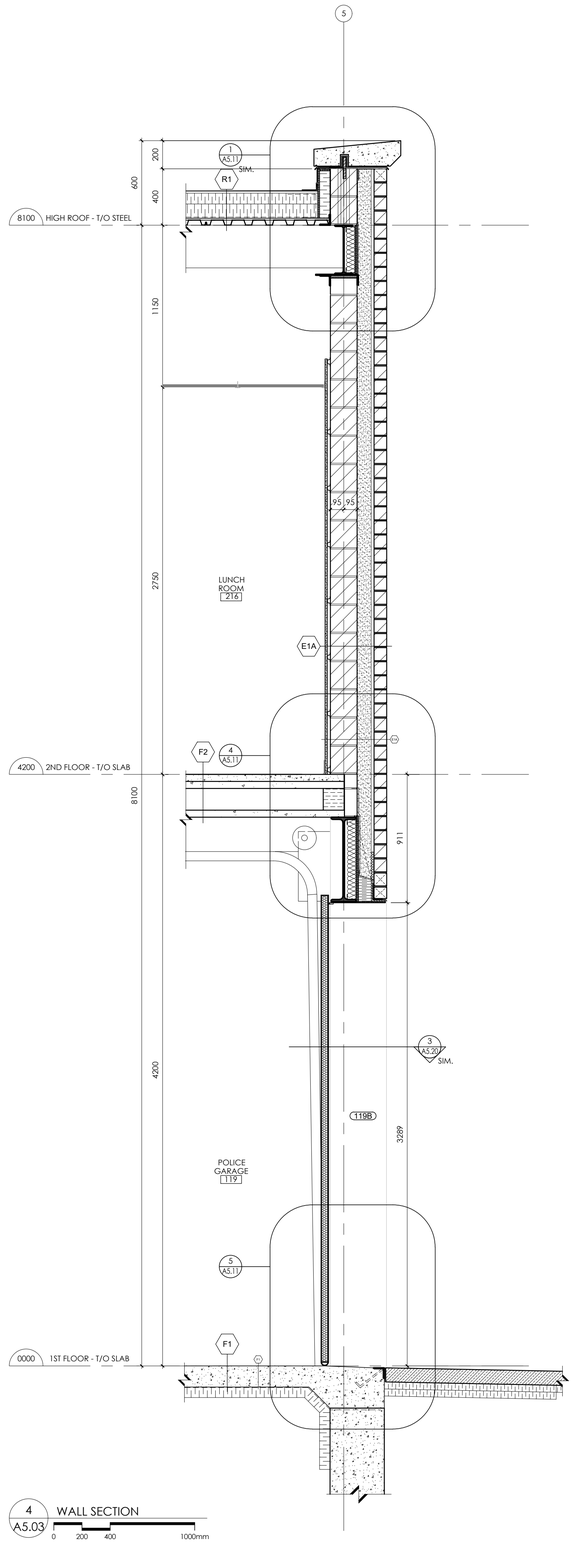

4 A5.03 WALL SECTION
0 200 400 1000mm

REVISIONS

NO.	DATE	PARTICULAR
1	2026.06.26	ISSUED FOR REVIEW
2	2026.07.27	ISSUED FOR REVIEW
3	2026.08.07	ISSUED FOR FINAL REVIEW
4	2026.08.13	ISSUED FOR TENDER

All dimensions and measurements must be checked and verified by the General Contractor

This design, drawings and related materials or writing (collectively "the Work" or "Work") are protected by copyright and are the exclusive property of The Ventin Group Ltd. Any other use, including but not limited to reproduction, modification, distribution, sharing or use for any other purpose, is strictly prohibited without the express written consent of the copyright owner.

HANOVER POLICE

CLIENT
TOWN OF HANOVER

PROJECT:
22539
HANOVER POLICE STATION

2025.11.25

ORIGINAL PAGE SIZE ARCH D - 24" x 36"
KEY TO DETAIL LOCATION:
A - DETAIL NO.
B - DETAIL NO. ORIGIN

+VG ARCHITECTS
THE VENTIN GROUP LTD

RPL ARCHITECTS

WALL SECTIONS

A5.03

Plot Date: Aug 13, 2026 - 3:49pm By: rturner Filename: K:\TVG-Brantford\Hanover Police Station-22539\Drawings\Wd-Current\A5.02 - Wall Sections.dwg

DRAWN BY : RT CHECKED BY : JP

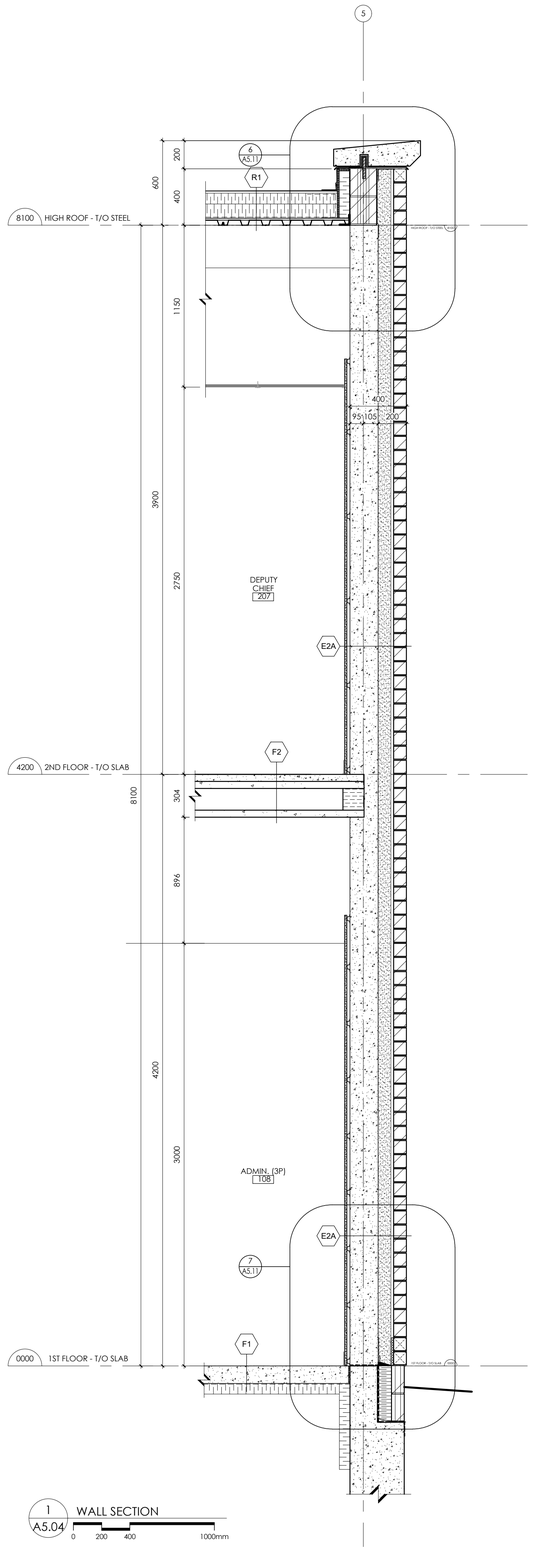

1 WALL SECTION
A5.04
0 200 400 1000mm

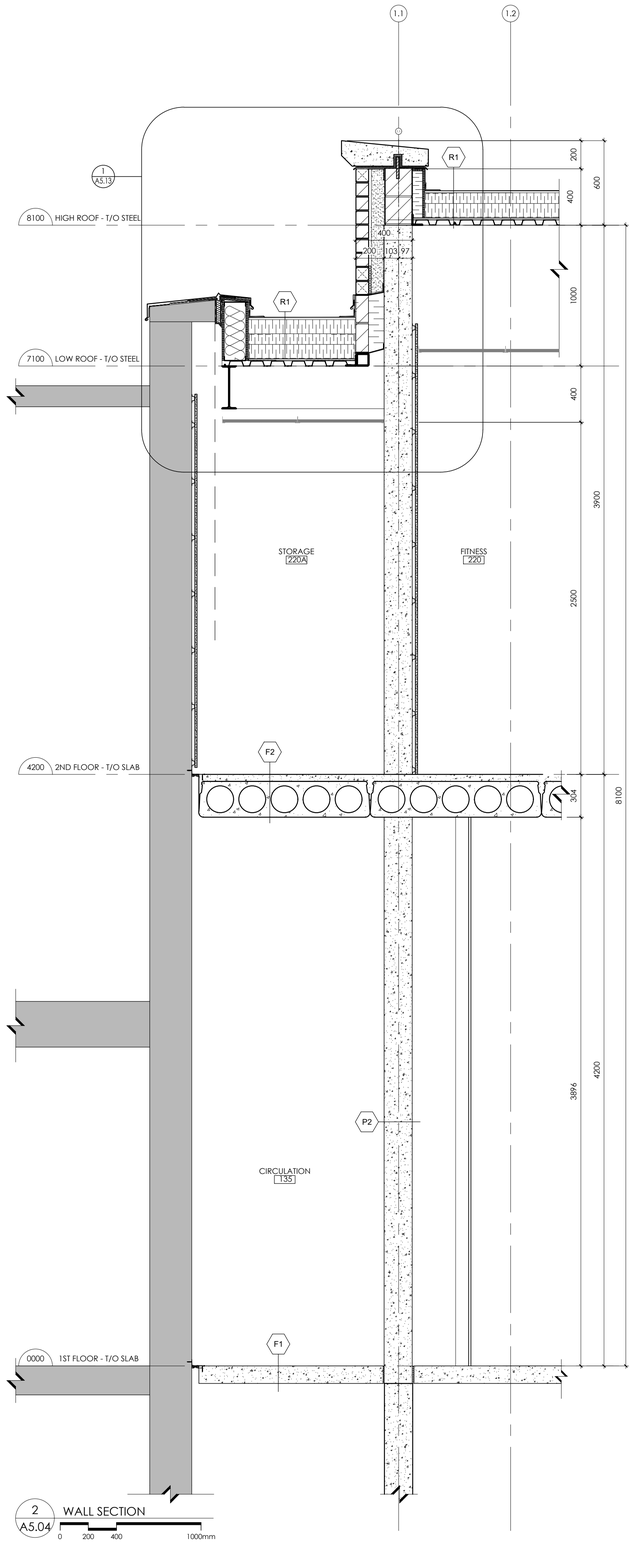

2 WALL SECTION
A5.04
0 200 400 1000mm

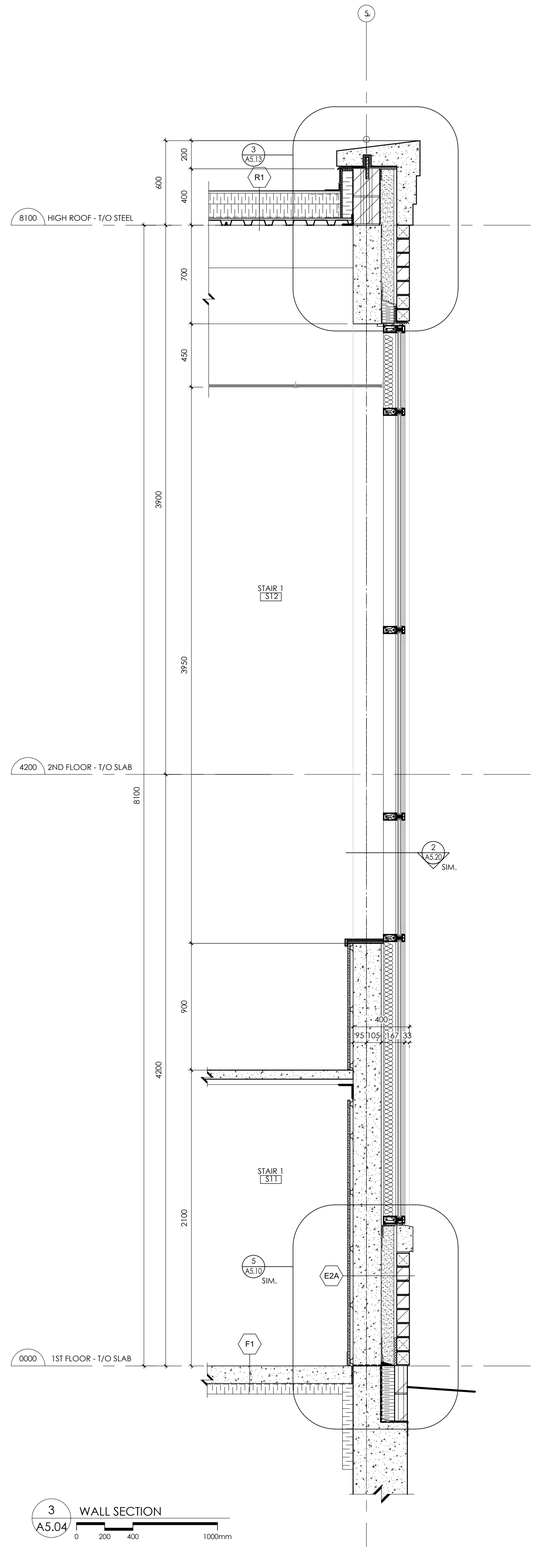

3 WALL SECTION
A5.04
0 200 400 1000mm

REVISIONS

NO.	DATE	PARTICULAR
1	2026.06.26	ISSUED FOR REVIEW
2	2026.07.27	ISSUED FOR REVIEW
3	2026.08.07	ISSUED FOR FINAL REVIEW
4	2026.08.13	ISSUED FOR TENDER

All dimensions and measurements must be checked and verified by the General Contractor

This design, drawings and related materials or writing (collectively "the Work" or "Work") are protected by copyright and are the exclusive property of The Ventin Group Ltd. Any other use, including but not limited to reproduction, modification, distribution, sharing or use for any other purpose, is strictly prohibited without the express written consent of the copyright owner.

HANOVER POLICE

CLIENT
TOWN OF HANOVER

PROJECT:
22539

HANOVER POLICE STATION

2025.11.25

ORIGINAL PAGE SIZE ARCH D - 24" x 36"

KEY TO DETAIL LOCATION:
(A / B) A - DETAIL NO. B - DETAIL NO. ORIGIN

+VG ARCHITECTS
THE VENTIN GROUP LTD

RPL ARCHITECTS

WALL SECTIONS

A5.04

DRAWN BY : RT CHECKED BY : JP

Plot Date: Aug 13, 2026 - 3:49pm By: rturner Filename: K:\TVG-Brantford\Hanover Police Station-22539\Drawings\Wd-Current\A5.02 - Wall Sections.dwg

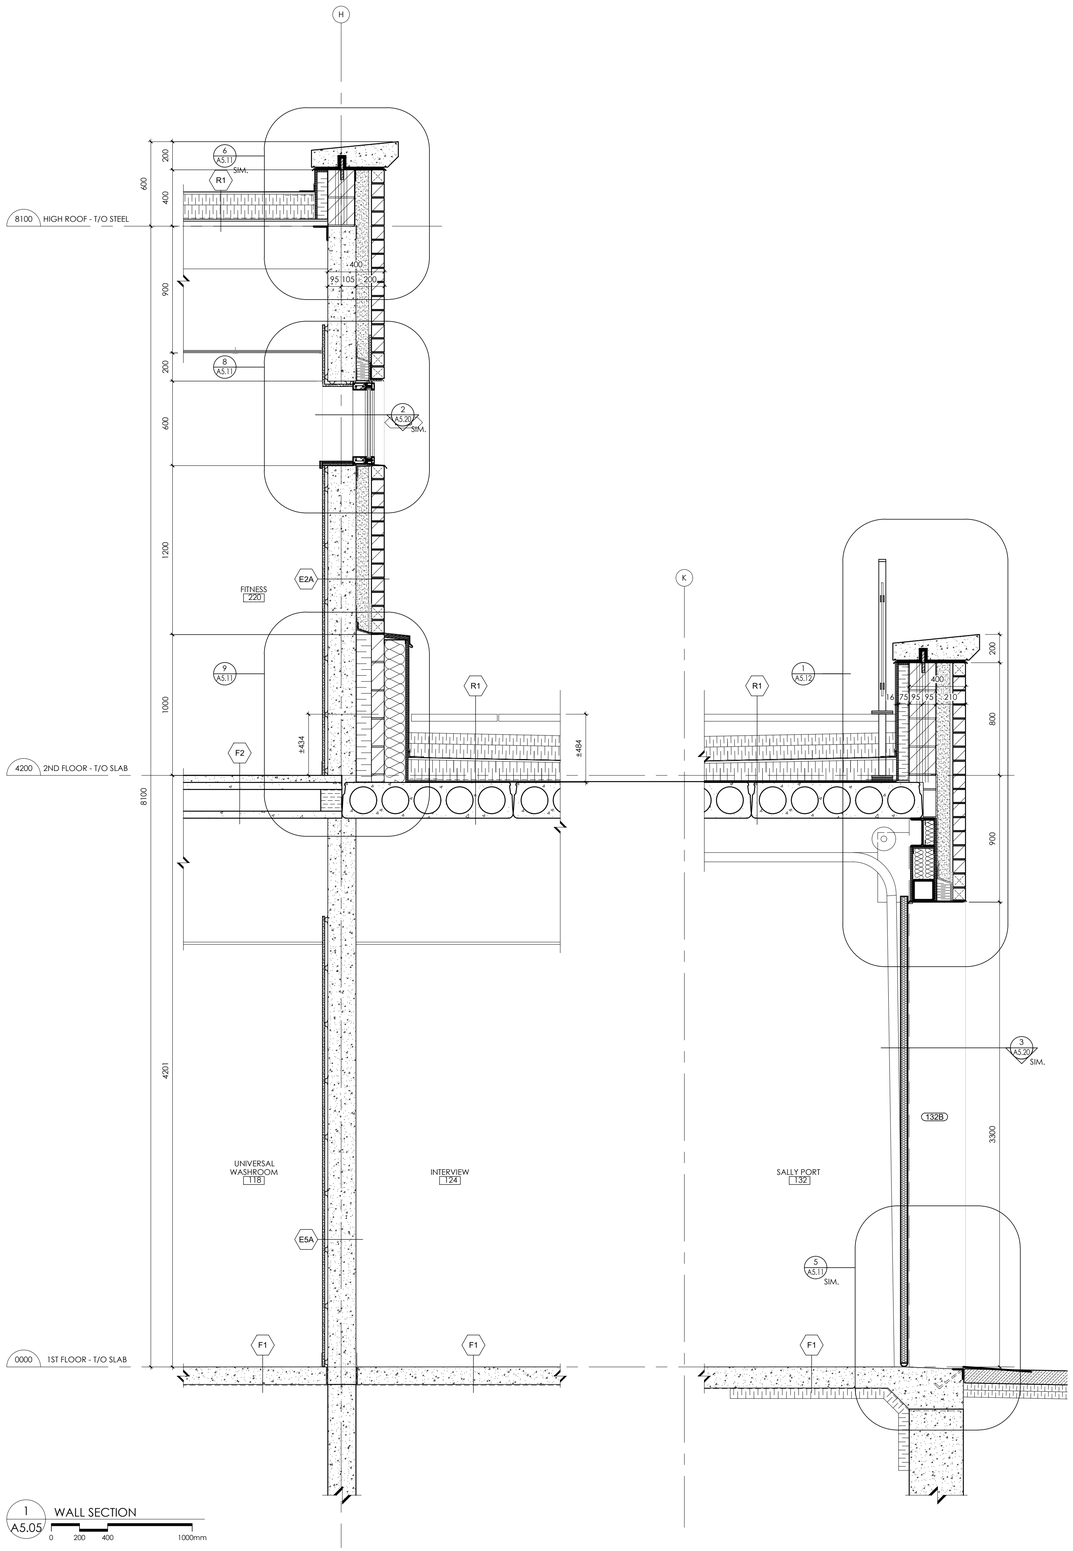

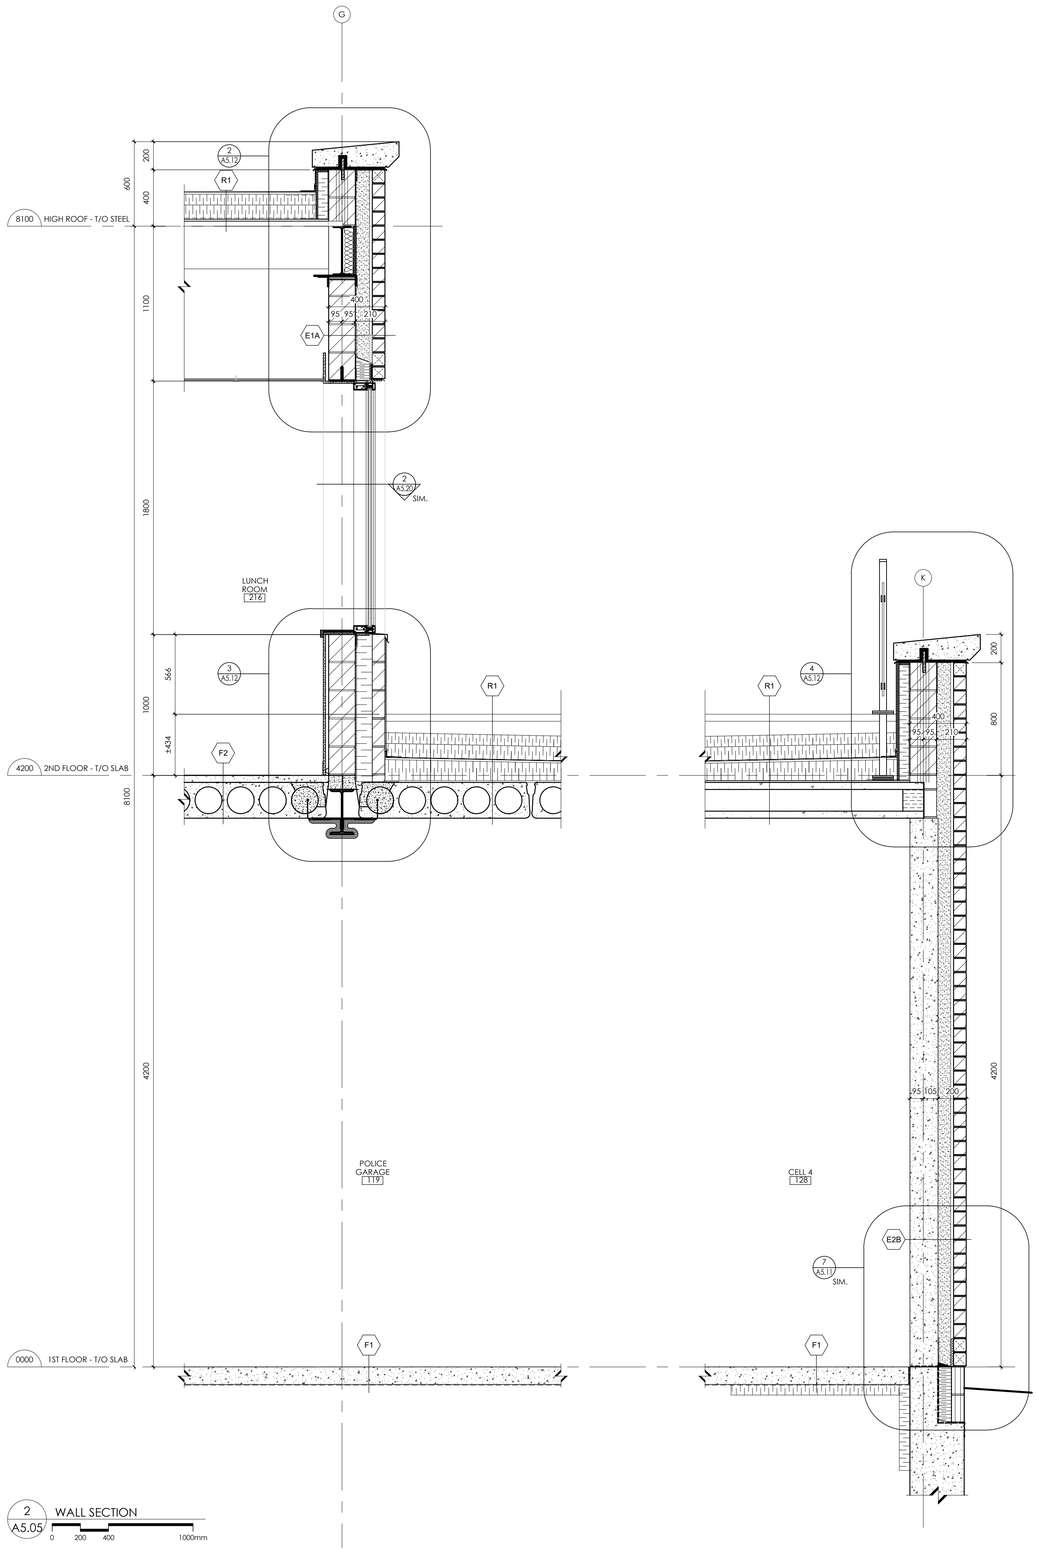

REVISIONS

NO.	DATE	PARTICULAR
1	2026.06.26	ISSUED FOR REVIEW
2	2026.07.27	ISSUED FOR REVIEW
3	2026.08.07	ISSUED FOR FINAL REVIEW
4	2026.08.13	ISSUED FOR TENDER

All dimensions and measurements must be checked and verified by the General Contractor

This design, drawings and related materials or writing (collectively "the Work" or "Work") are protected by copyright and are the exclusive property of The Ventin Group Ltd. Any other use, including but not limited to reproduction, modification, distribution, sharing or use for any other purpose, is strictly prohibited without the express written consent of the copyright owner.

HANOVER POLICE

CLIENT
TOWN OF HANOVER

PROJECT:
22539
HANOVER POLICE STATION

2025.11.25

ORIGINAL PAGE SIZE ARCH D - 24" x 36"

KEY TO DETAIL LOCATION:
A - DETAIL NO.
B - DETAIL NO. ORIGIN

+VG ARCHITECTS
THE VENTIN GROUP LTD

RPL ARCHITECTS

WALL SECTIONS

A5.05

DRAWN BY : RT CHECKED BY : JP

Plot Date: Aug 13, 2026 - 3:49pm By: rturner Filename: K:\TVG-Brantford\Hanover Police Station-22539\Drawings\Wd-Current\A5.02 - Wall Sections.dwg

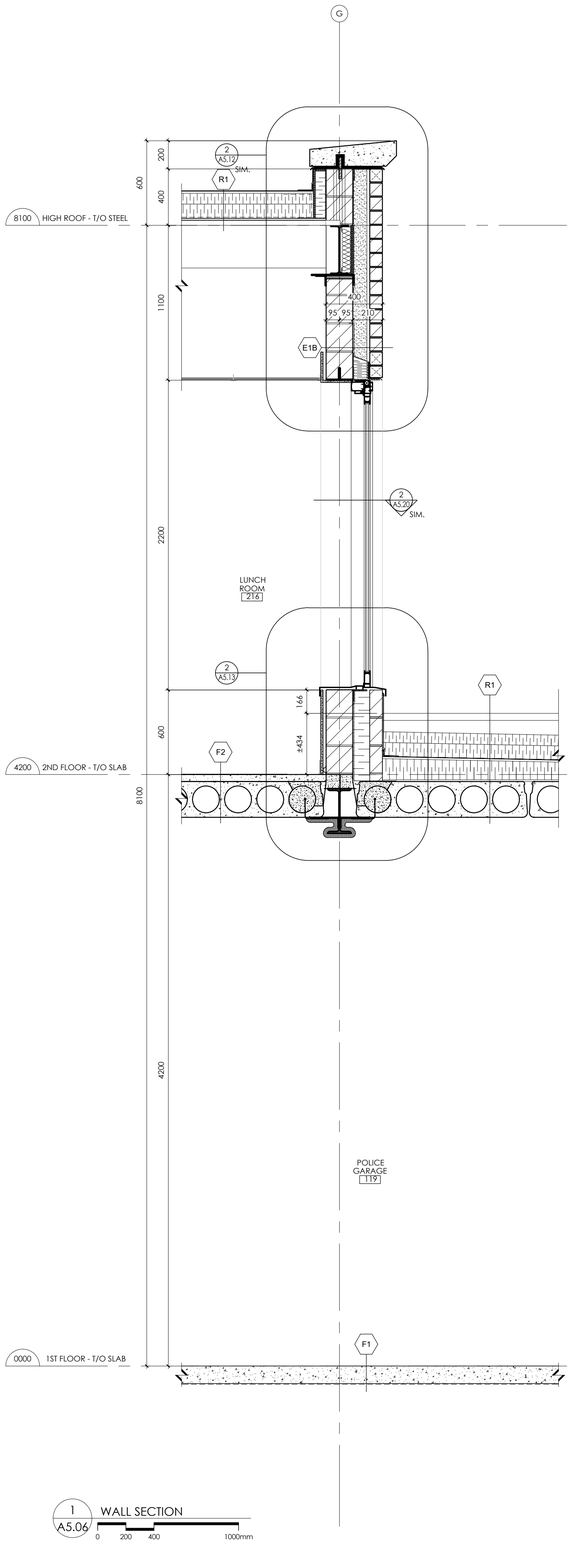

1 A5.06 WALL SECTION
0 200 400 1000mm

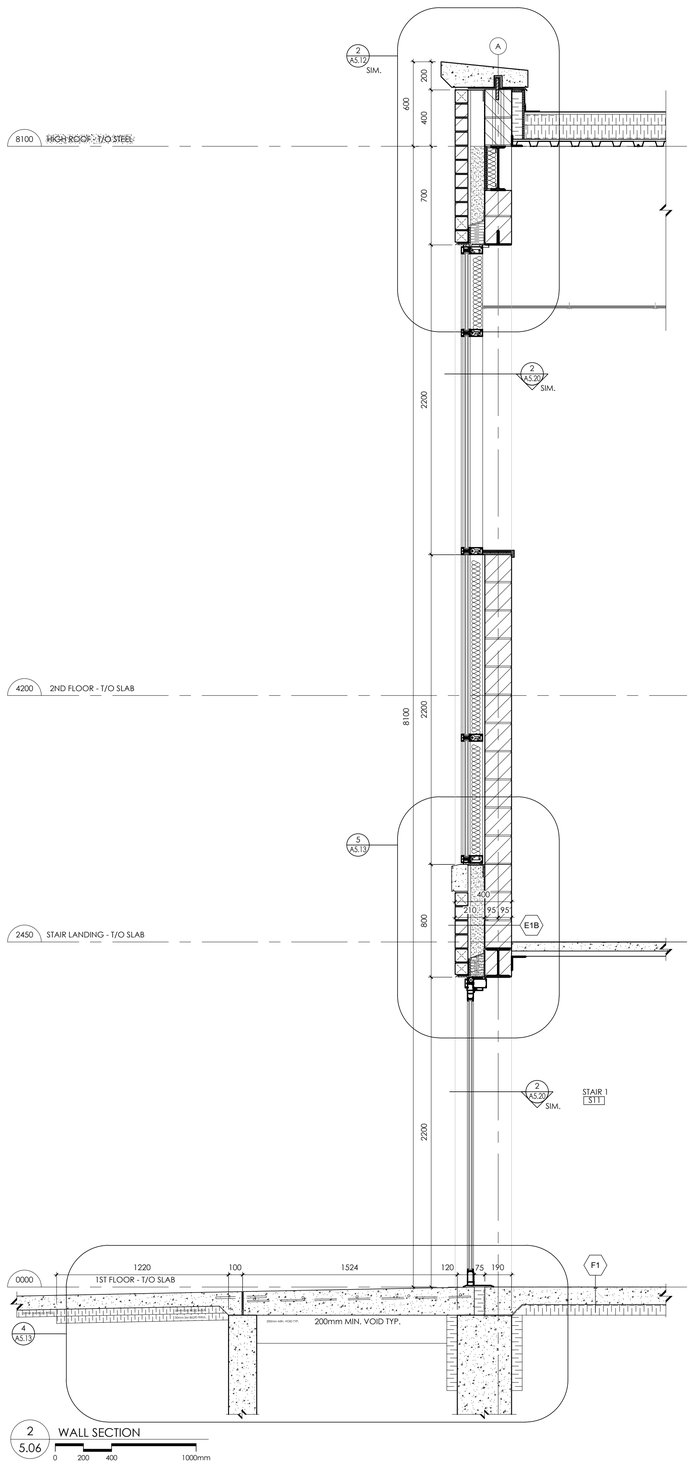

2 5.06 WALL SECTION
0 200 400 1000mm

REVISIONS

NO.	DATE	PARTICULAR
1	2026.06.26	ISSUED FOR REVIEW
2	2026.07.27	ISSUED FOR REVIEW
3	2026.08.07	ISSUED FOR FINAL REVIEW
4	2026.08.13	ISSUED FOR TENDER

All dimensions and measurements must be checked and verified by the General Contractor

This design, drawings and related materials or writing (collectively "the Work" or "Work") are protected by copyright and are the exclusive property of The Ventin Group Ltd. Any other use, including but not limited to reproduction, modification, distribution, sharing or use for any other purpose, is strictly prohibited without the express written consent of the copyright owner.

HANOVER POLICE

CLIENT
TOWN OF HANOVER

PROJECT:
22539

HANOVER POLICE STATION

2025.11.25

ORIGINAL PAGE SIZE ARCH D - 24" x 36"
KEY TO DETAIL LOCATION:
A - DETAIL NO.
B - DETAIL NO. ORIGIN

+VG ARCHITECTS
THE VENTIN GROUP LTD

RPL ARCHITECTS

WALL SECTIONS

A5.06

DRAWN BY : RT CHECKED BY : JP

Plot Date: Aug 13, 2026 - 3:49pm By: rturner Filename: K:\TVG-Brantford\Hanover Police Station-22539\Drawings\Wd-Current\A5.02 - Wall Sections.dwg

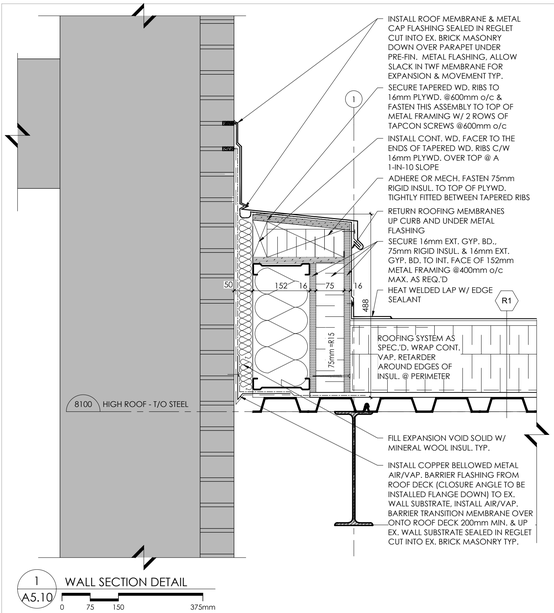

1 A5.10 WALL SECTION DETAIL
0 75 150 375mm

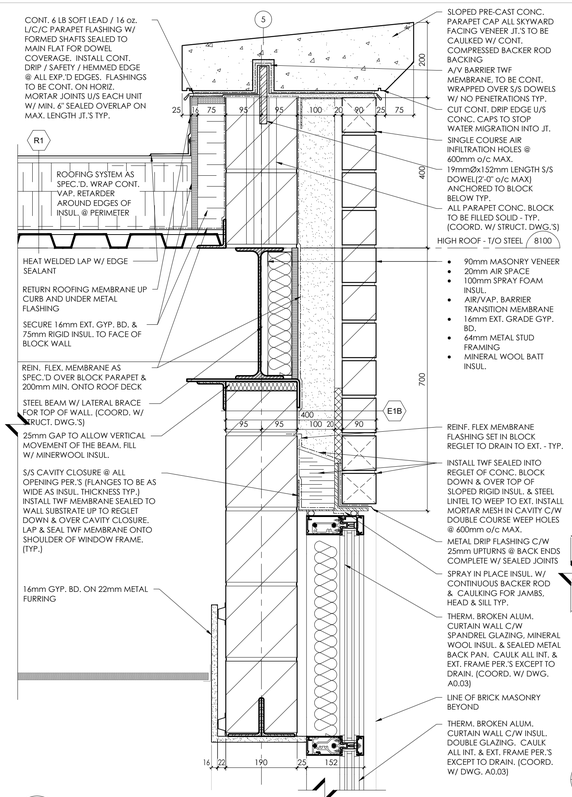

3 A5.10 WALL SECTION DETAIL
0 75 150 375mm

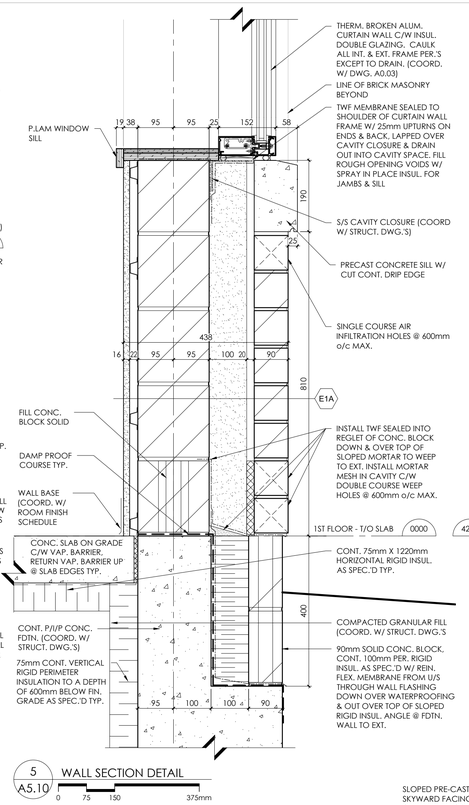

5 A5.10 WALL SECTION DETAIL
0 75 150 375mm

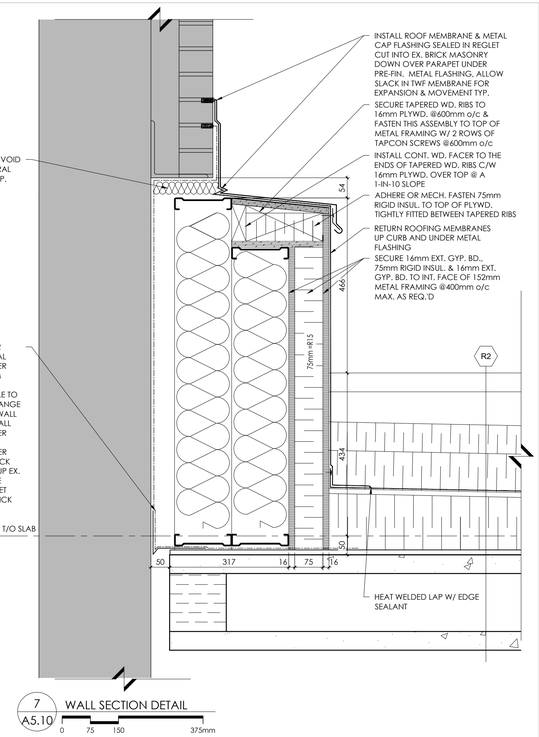

7 A5.10 WALL SECTION DETAIL
0 75 150 375mm

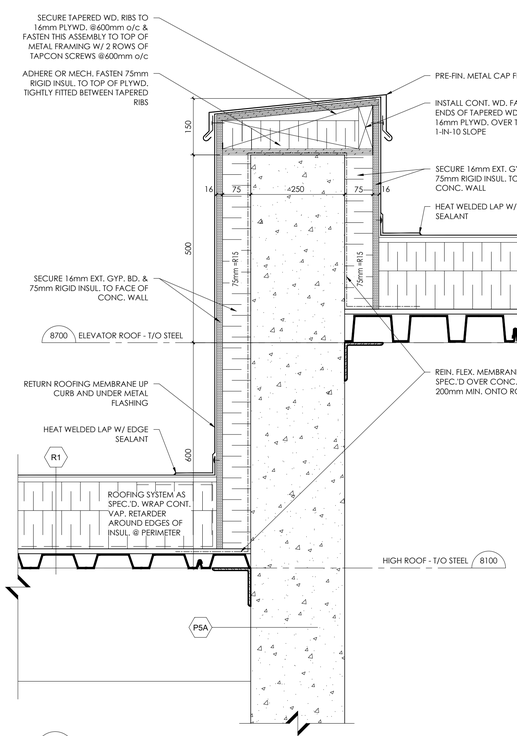

2 A5.10 WALL SECTION DETAIL
0 75 150 375mm

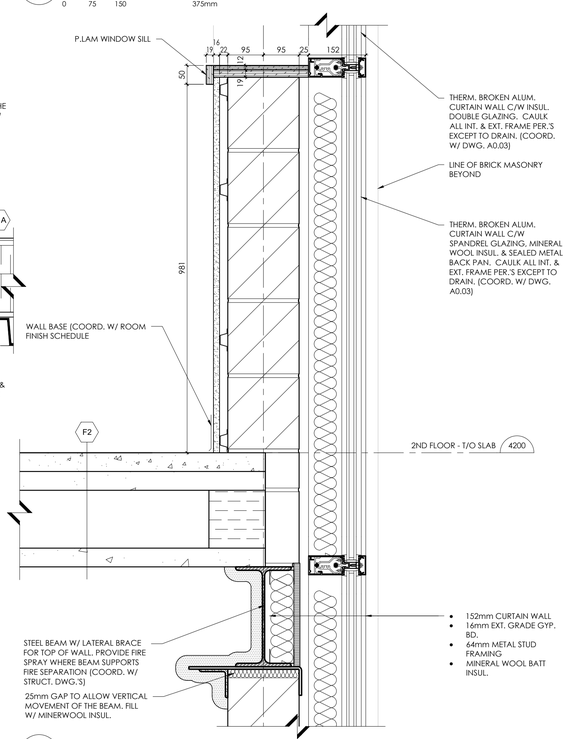

4 A5.10 WALL SECTION DETAIL
0 75 150 375mm

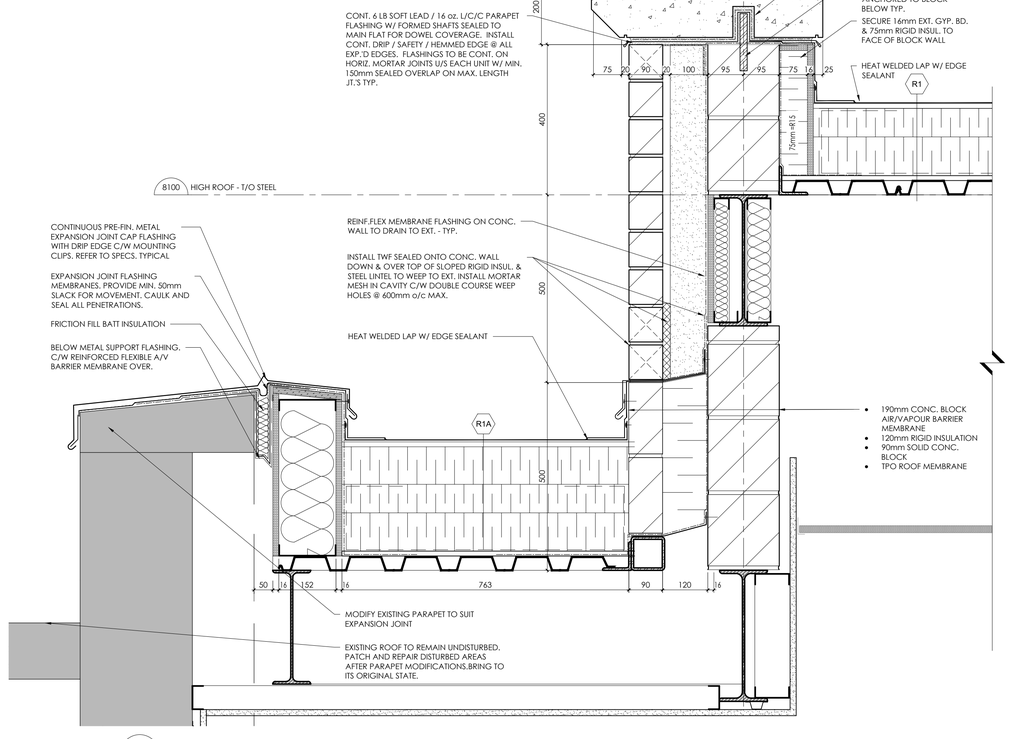

6 A5.10 WALL SECTION DETAIL
0 75 150 375mm

REVISIONS

NO.	DATE	PARTICULAR
1	2026.06.26	ISSUED FOR REVIEW
2	2026.07.27	ISSUED FOR REVIEW
3	2026.08.07	ISSUED FOR FINAL REVIEW
4	2026.08.13	ISSUED FOR TENDER

HANOVER POLICE

CLIENT
TOWN OF HANOVER

PROJECT:
22539

HANOVER POLICE STATION

2025.11.25

ORIGINAL PAGE SIZE ARCH D - 24" x 36"

KEY TO DETAIL LOCATION:
A - DETAIL NO.
B - B - DETAIL NO. ORIGIN

All dimensions and measurements must be checked and verified by the General Contractor

This design, drawings and related materials or writing (collectively "the Work" or "Work") are protected by copyright and are the exclusive property of The Ventin Group Ltd. Any other use, including but not limited to reproduction, modification, distribution, sharing or use for any other purpose, is strictly prohibited without the express written consent of the copyright owner.

+VG ARCHITECTS
THE VENTIN GROUP LTD

RPL ARCHITECTS

WALL SECTION DETAILS

A5.10

Filename: K:\1VG-Brantford\Hanover Police Station-22539\Drawings\Wd-Current\A5.02 - Wall Sections.dwg

Plot Date: Aug 13, 2026 - 3:50pm By: rturner

DRAWN BY : RT CHECKED BY : JP

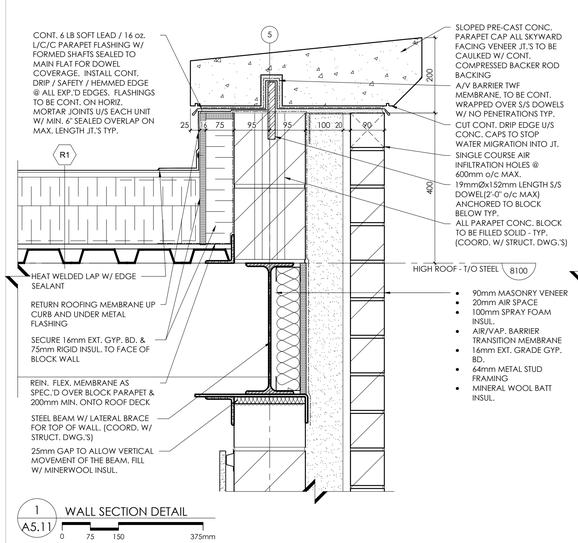

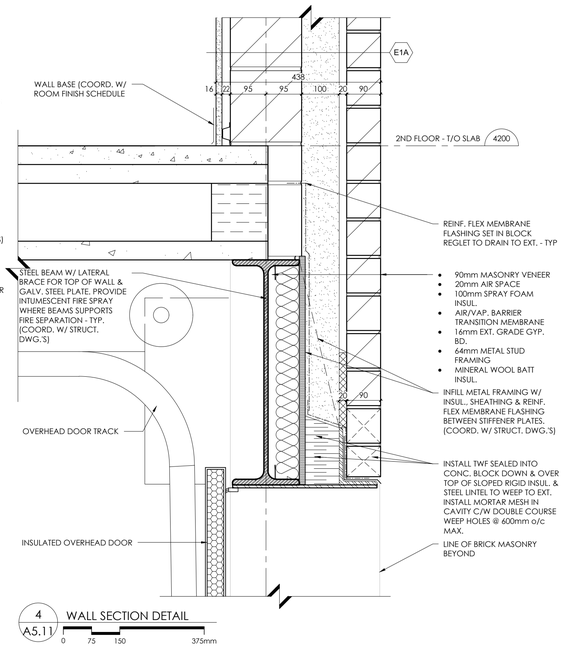

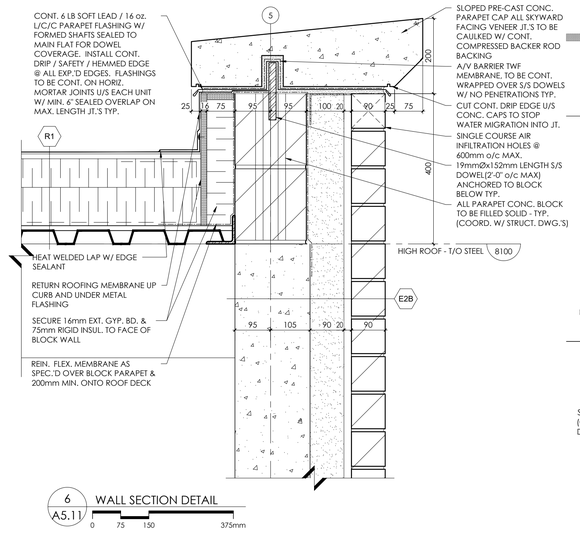

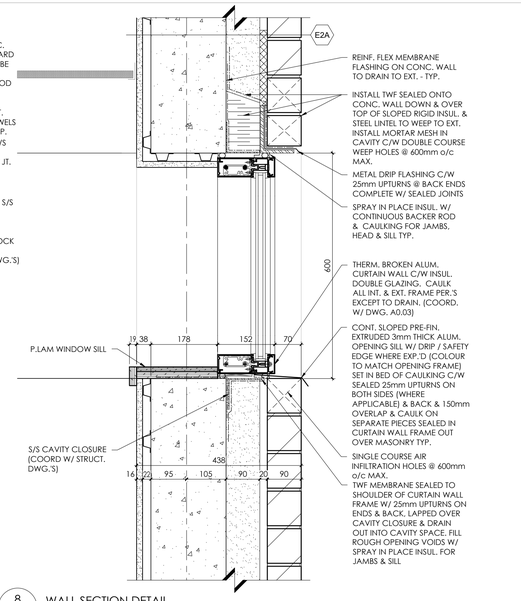

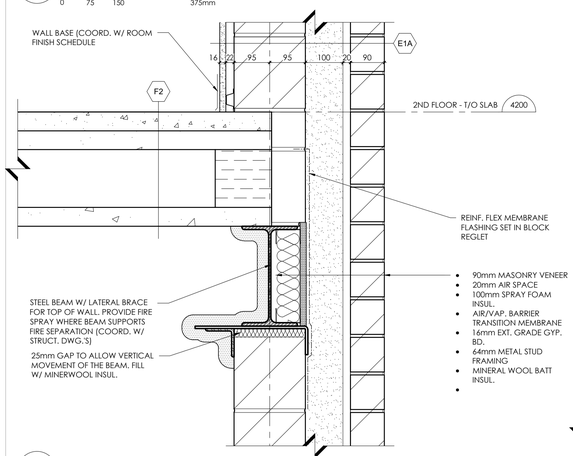

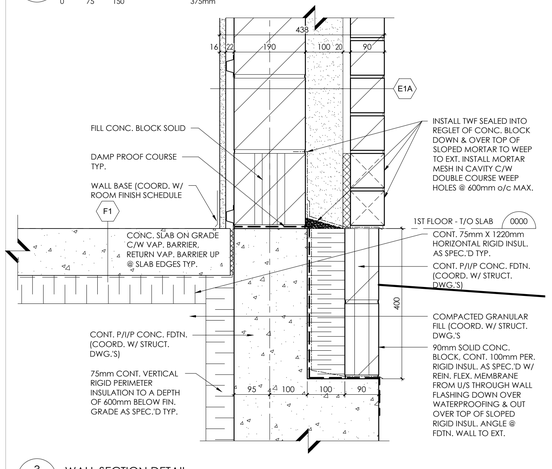

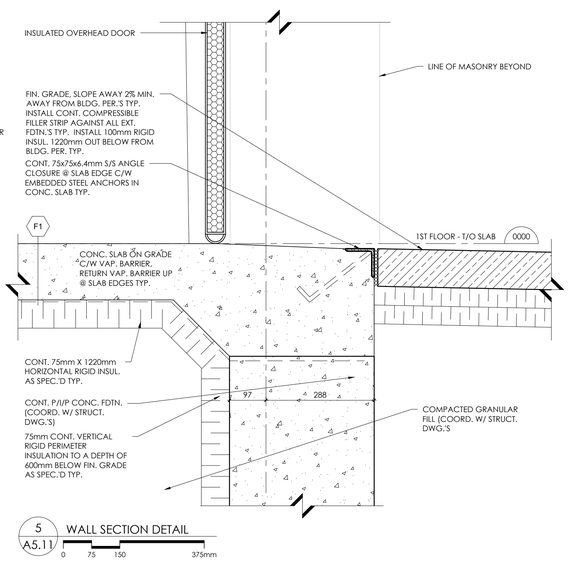

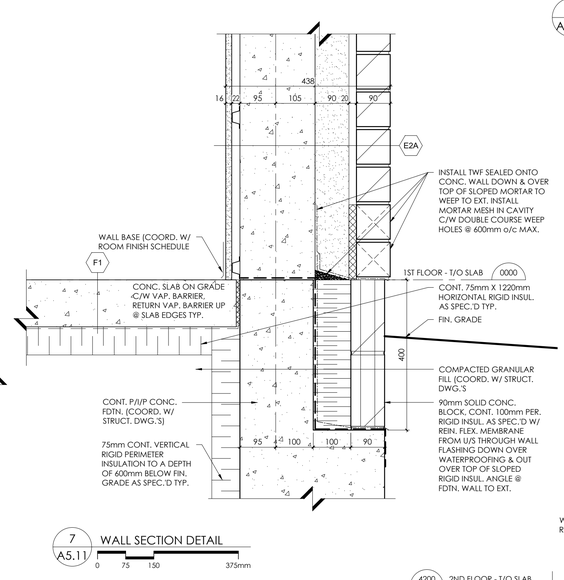

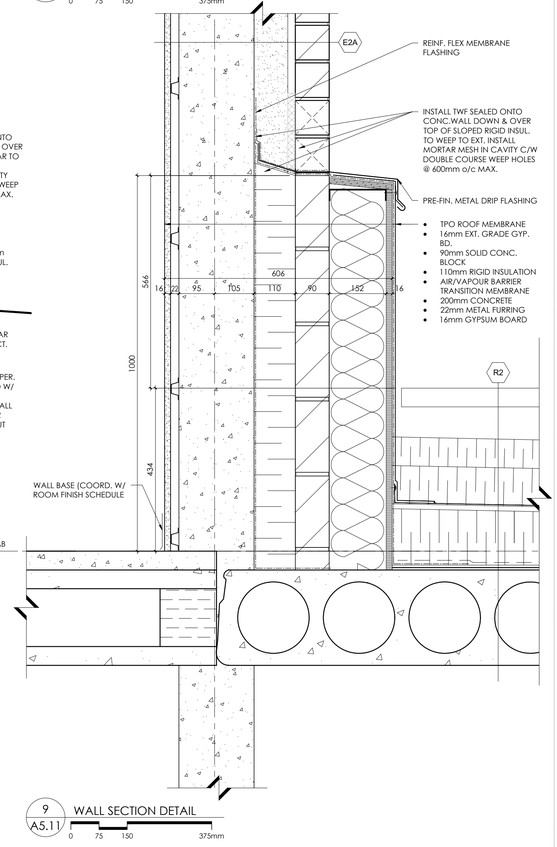

REVISIONS

NO.	DATE	PARTICULAR
1	2026.06.26	ISSUED FOR REVIEW
2	2026.07.27	ISSUED FOR REVIEW
3	2026.08.07	ISSUED FOR FINAL REVIEW
4	2026.08.13	ISSUED FOR TENDER

All dimensions and measurements must be checked and verified by the General Contractor

This design, drawings and related materials or writing (collectively "the Work" or "Work") are protected by copyright and are the exclusive property of The Ventin Group Ltd. Any other use, including but not limited to reproduction, modification, distribution, sharing or use for any other purpose, is strictly prohibited without the express written consent of the copyright owner.

HANOVER POLICE

CLIENT
TOWN OF HANOVER

PROJECT:
22539
HANOVER POLICE STATION

2025.11.25

ORIGINAL PAGE SIZE ARCH D - 24" x 36"
KEY TO DETAIL LOCATION:
A - DETAIL NO.
B - DETAIL NO. ORIGIN

+VG ARCHITECTS
THE VENTIN GROUP LTD

RPL ARCHITECTS

WALL SECTION DETAILS

A5.11

DRAWN BY : RT CHECKED BY : JP

Plot Date: Aug 13, 2026 - 3:50pm By: rturner
Filename: K:\TVG-Brantford\Hanover Police Station-22539\Drawings\Wd-Current\A5.02 - Wall Sections.dwg

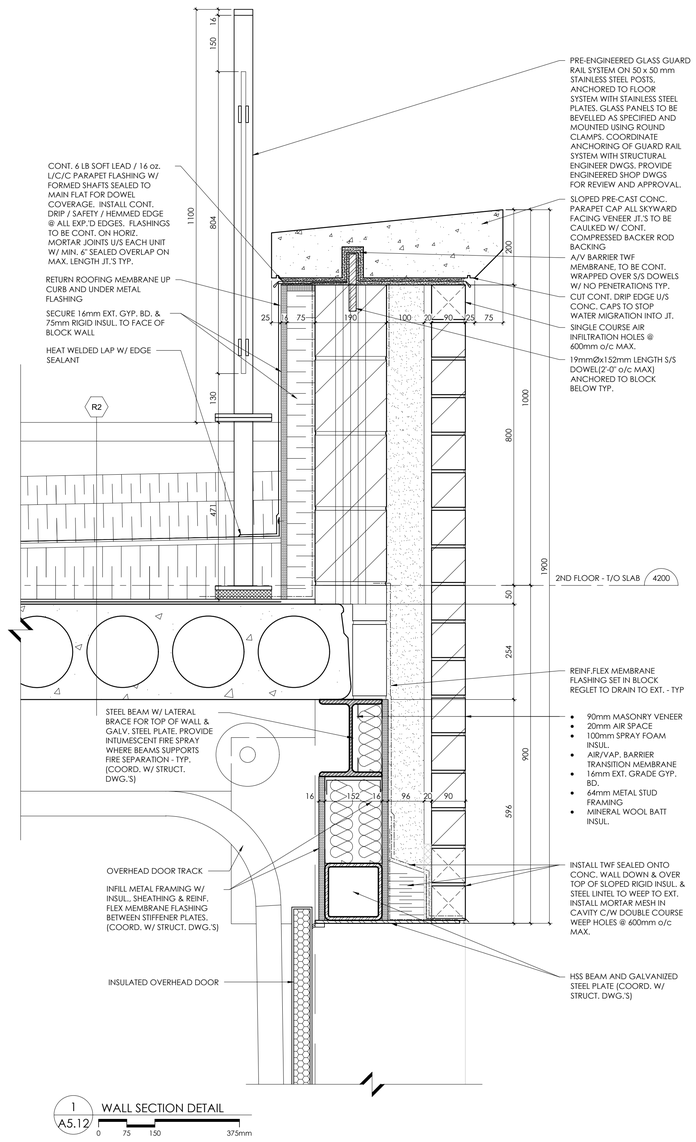

1 A5.12 WALL SECTION DETAIL
0 75 150 375mm

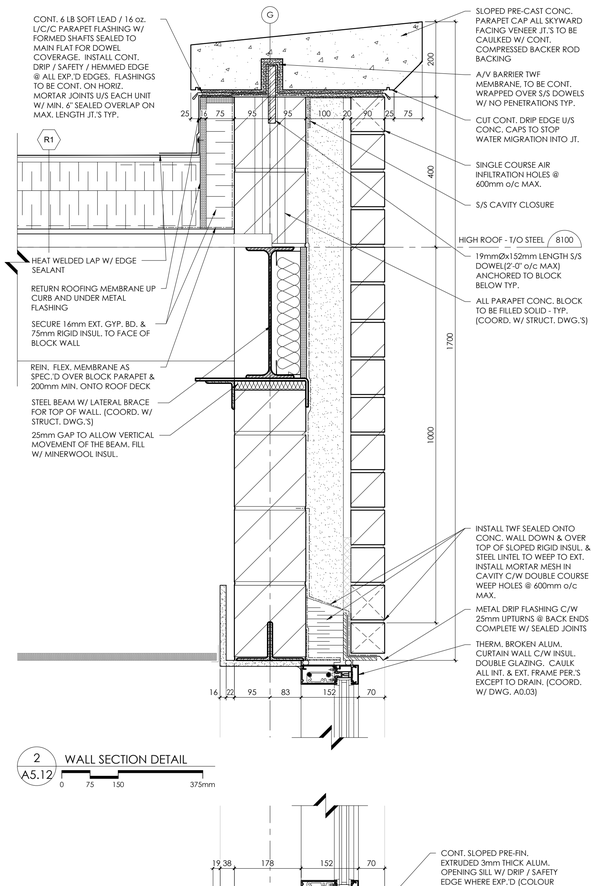

2 A5.12 WALL SECTION DETAIL
0 75 150 375mm

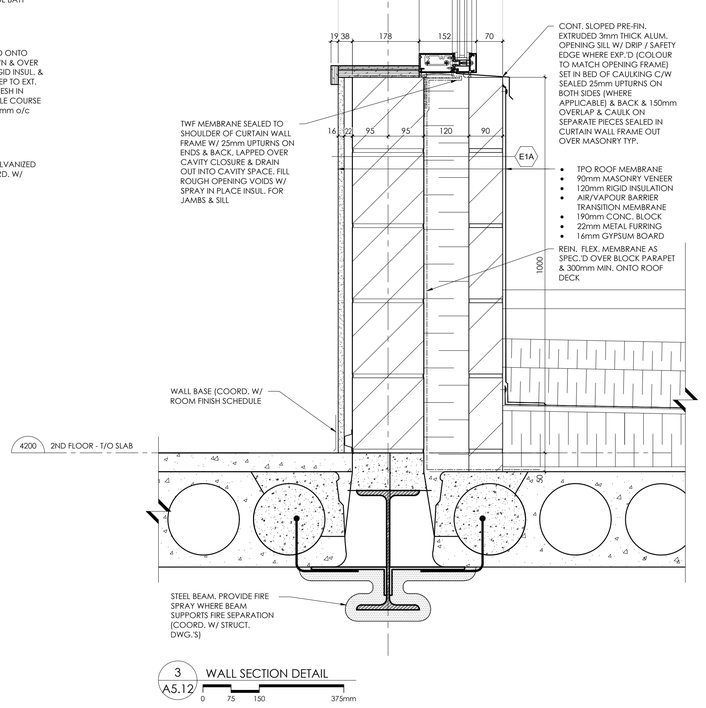

3 A5.12 WALL SECTION DETAIL
0 75 150 375mm

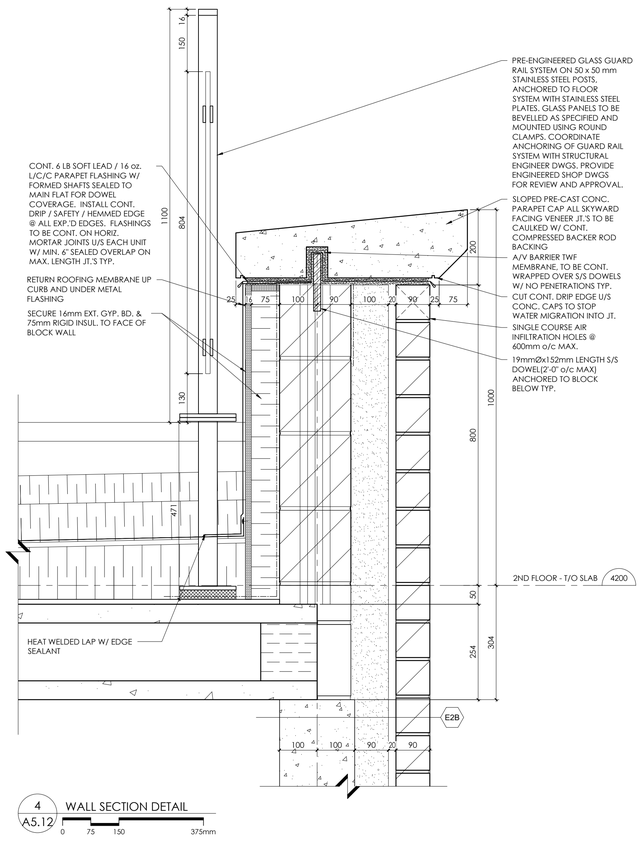

4 A5.12 WALL SECTION DETAIL
0 75 150 375mm

REVISIONS

NO.	DATE	PARTICULAR
1	2026.06.26	ISSUED FOR REVIEW
2	2026.07.27	ISSUED FOR REVIEW
3	2026.08.07	ISSUED FOR FINAL REVIEW
4	2026.08.13	ISSUED FOR TENDER

All dimensions and measurements must be checked and verified by the General Contractor

This design, drawings and related materials or writing (collectively "the Work" or "Work") are protected by copyright and are the exclusive property of the Ventin Group Ltd. Any other use, including but not limited to reproduction, modification, distribution, sharing or use for any other purpose, is strictly prohibited without the express written consent of the copyright owner.

HANOVER POLICE

CLIENT
TOWN OF HANOVER

PROJECT:
22539
HANOVER POLICE STATION

2025.11.25

ORIGINAL PAGE SIZE ARCH D - 24" x 36"
KEY TO DETAIL LOCATION:
A - DETAIL NO.
B - DETAIL NO. ORIGIN

+VG ARCHITECTS
THE VENTIN GROUP LTD

RPL ARCHITECTS

WALL SECTION DETAILS

A5.12

DRAWN BY : RT CHECKED BY : JP

Plot Date: Aug 13, 2026 - 3:50pm By: rturner Filename: K:\TVG-Brantford\Hanover Police Station-22539\Drawings\Wd-Current\A5.02 - Wall Sections.dwg

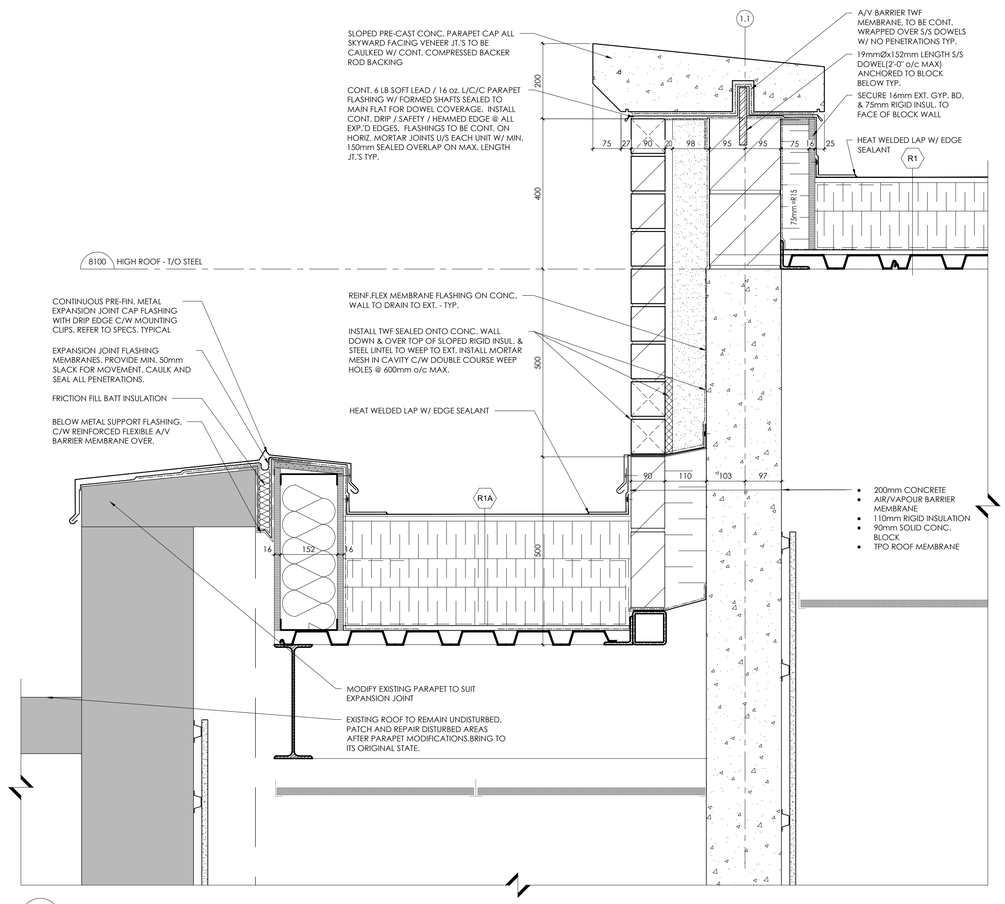

1 WALL SECTION DETAIL A5.13 — 0 75 150 375mm

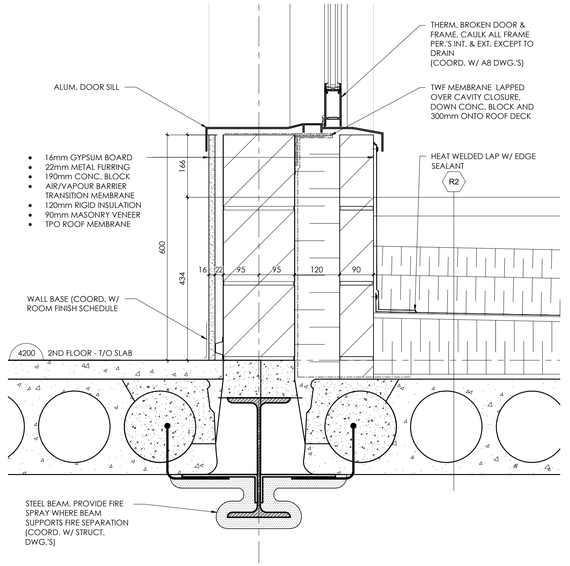

2 WALL SECTION DETAIL A5.13 — 0 75 150 375mm

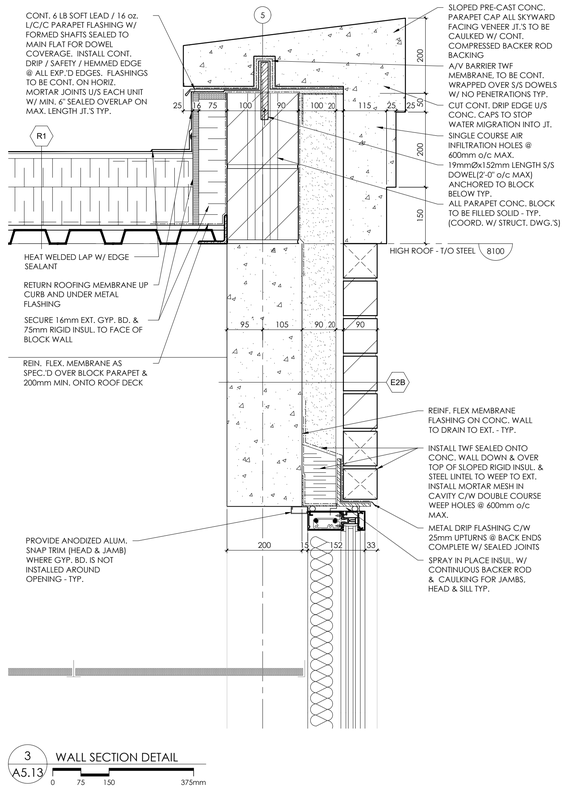

3 WALL SECTION DETAIL A5.13 — 0 75 150 375mm

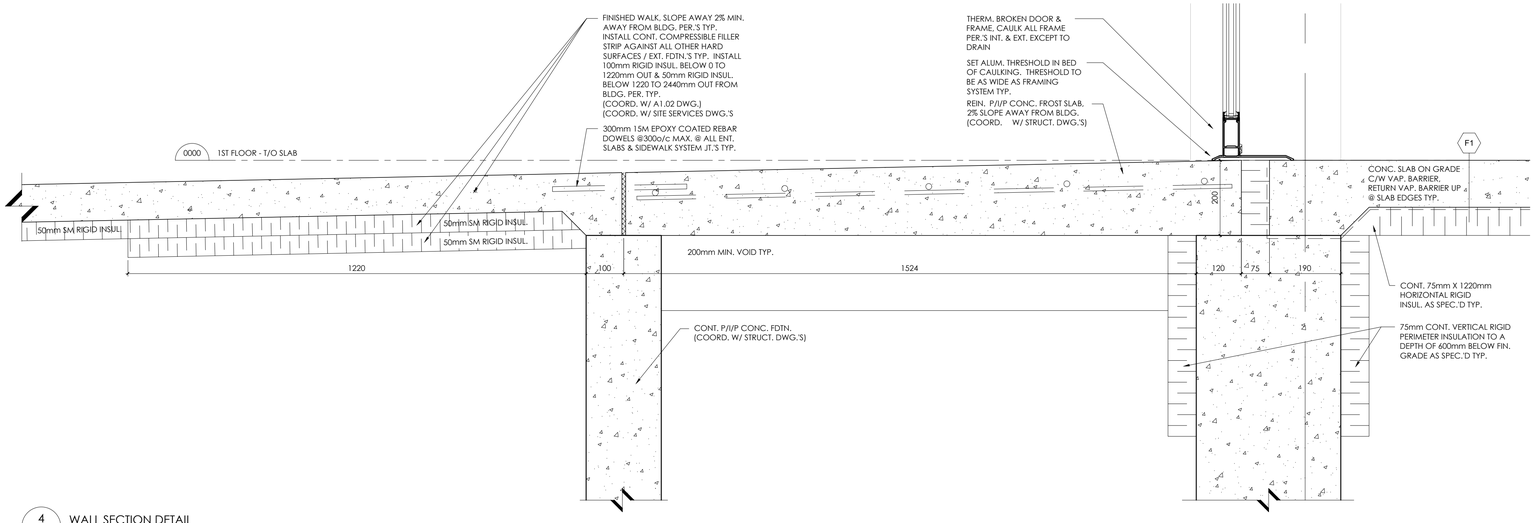

4 WALL SECTION DETAIL A5.13 — 0 75 150 375mm

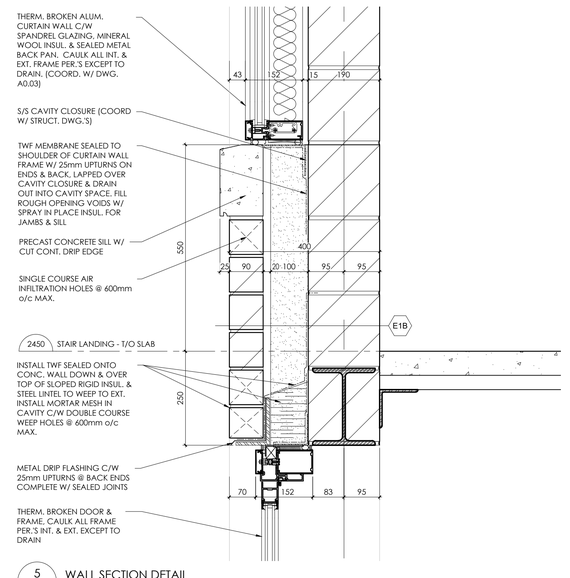

5 WALL SECTION DETAIL A5.13 — 0 75 150 375mm

REVISIONS

NO.	DATE	PARTICULAR
1	2026.06.26	ISSUED FOR REVIEW
2	2026.07.27	ISSUED FOR REVIEW
3	2026.08.07	ISSUED FOR FINAL REVIEW
4	2026.08.13	ISSUED FOR TENDER

All dimensions and measurements must be checked and verified by the General Contractor

This design, drawings and related materials or writing (collectively "the Work" or "Work") are protected by copyright and are the exclusive property of the Ventin Group Ltd. Any other use, including but not limited to reproduction, modification, distribution, sharing or use for any other purpose, is strictly prohibited without the express written consent of the copyright owner.

HANOVER POLICE

CLIENT
TOWN OF HANOVER

PROJECT:
22539
HANOVER POLICE STATION

2025.11.25

ORIGINAL PAGE SIZE ARCH D - 24" x 36"
KEY TO DETAIL LOCATION:
A - DETAIL NO.
B - DETAIL NO. ORIGIN

+VG ARCHITECTS
THE VENTIN GROUP LTD

RPL ARCHITECTS

WALL SECTION DETAILS

A5.13

DRAWN BY : RT CHECKED BY : JP

Plot Date: Aug 13, 2026 - 3:50pm By: rturner Filename: K:\TVG-Brantford\Hanover Police Station-22539\Drawings\Wd-Current\A5.02 - Wall Sections.dwg

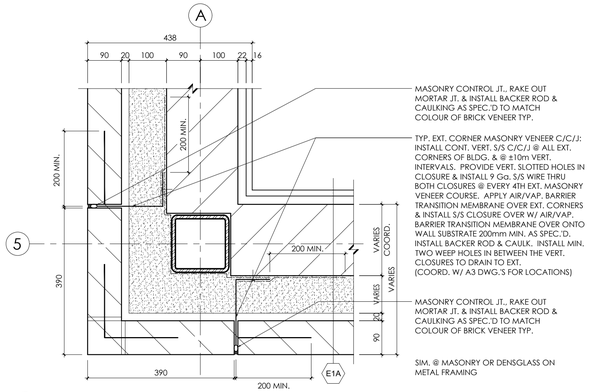

1 A5.20 PLAN DETAIL
0 75 150 375mm

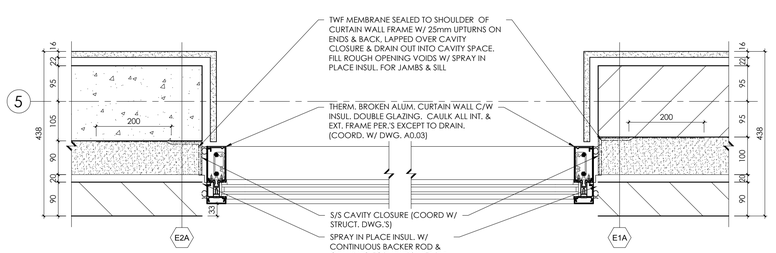

2 A5.20 PLAN DETAIL
0 75 150 375mm

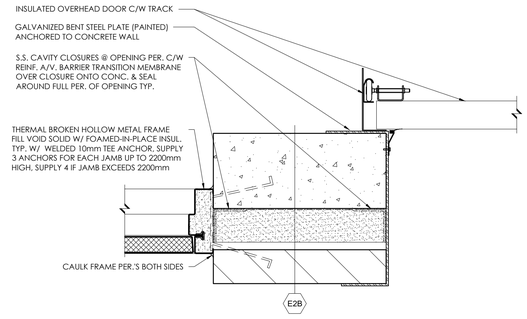

3 A5.20 PLAN DETAIL
0 75 150 375mm

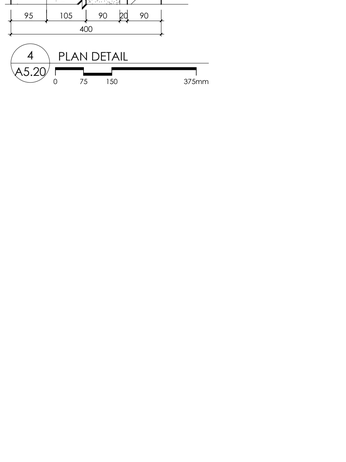

4 A5.20 PLAN DETAIL
0 75 150 375mm

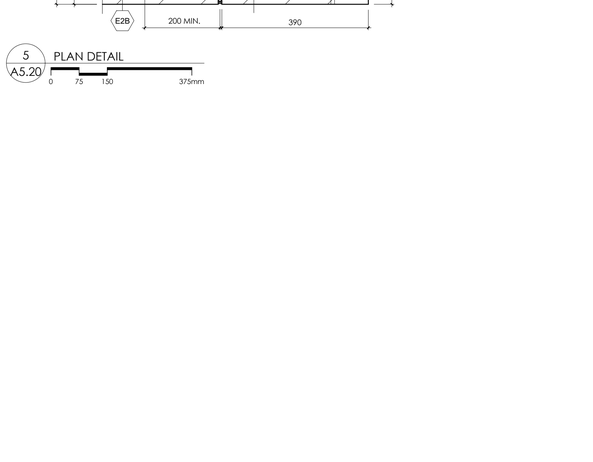

5 A5.20 PLAN DETAIL
0 75 150 375mm

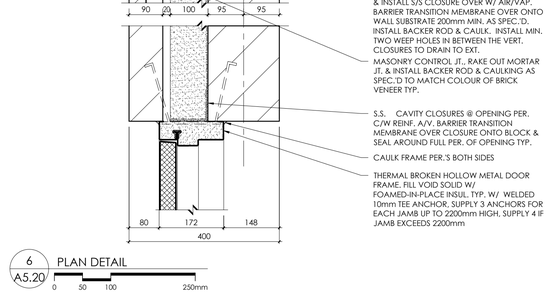

6 A5.20 PLAN DETAIL
0 50 100 250mm

REVISIONS

NO.	DATE	PARTICULAR
1	2026.06.26	ISSUED FOR REVIEW
2		
3	2026.08.07	ISSUED FOR FINAL REVIEW
4	2026.08.13	ISSUED FOR TENDER

All dimensions and measurements must be checked and verified by the General Contractor

This design, drawings and related materials or writing (collectively "the Work" or "Work") are protected by copyright and are the exclusive property of The Ventin Group Ltd. Any other use, including but not limited to reproduction, modification, distribution, sharing or use for any other purpose, is strictly prohibited without the express written consent of the copyright owner.

HANOVER POLICE

CLIENT
TOWN OF HANOVER

PROJECT:
22539
HANOVER POLICE STATION

2025.11.25

ORIGINAL PAGE SIZE ARCH D - 24" x 36"
KEY TO DETAIL LOCATION:
A - DETAIL NO.
B - DETAIL NO. ORIGIN

+VG ARCHITECTS
THE VENTIN GROUP LTD

RPL ARCHITECTS

PLAN DETAILS

A5.20

DRAWN BY : RT CHECKED BY : JP

Plot Date: Aug 13, 2026 - 3:50pm By: rturner
Filename: K:\TVG-Brantford\Hanover Police Station-22539\Drawings\Wd-Current\A5.02 - Wall Sections.dwg

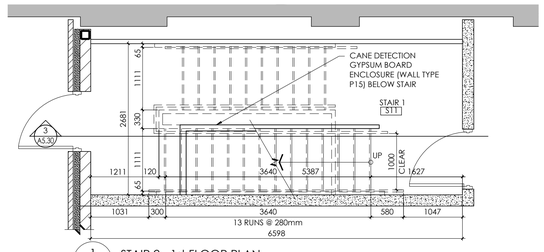

1 A5.31 STAIR 2 - 1st FLOOR PLAN

0 500 1000 2500mm

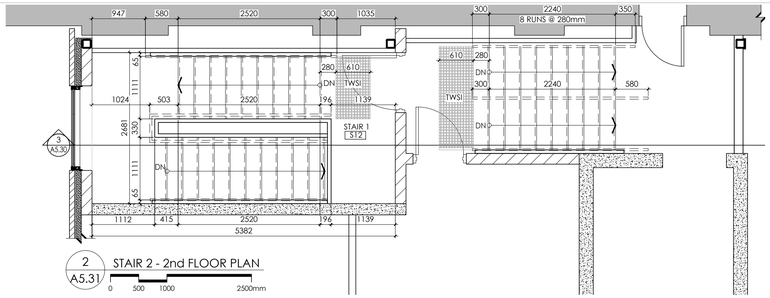

2 A5.31 STAIR 2 - 2nd FLOOR PLAN

0 500 1000 2500mm

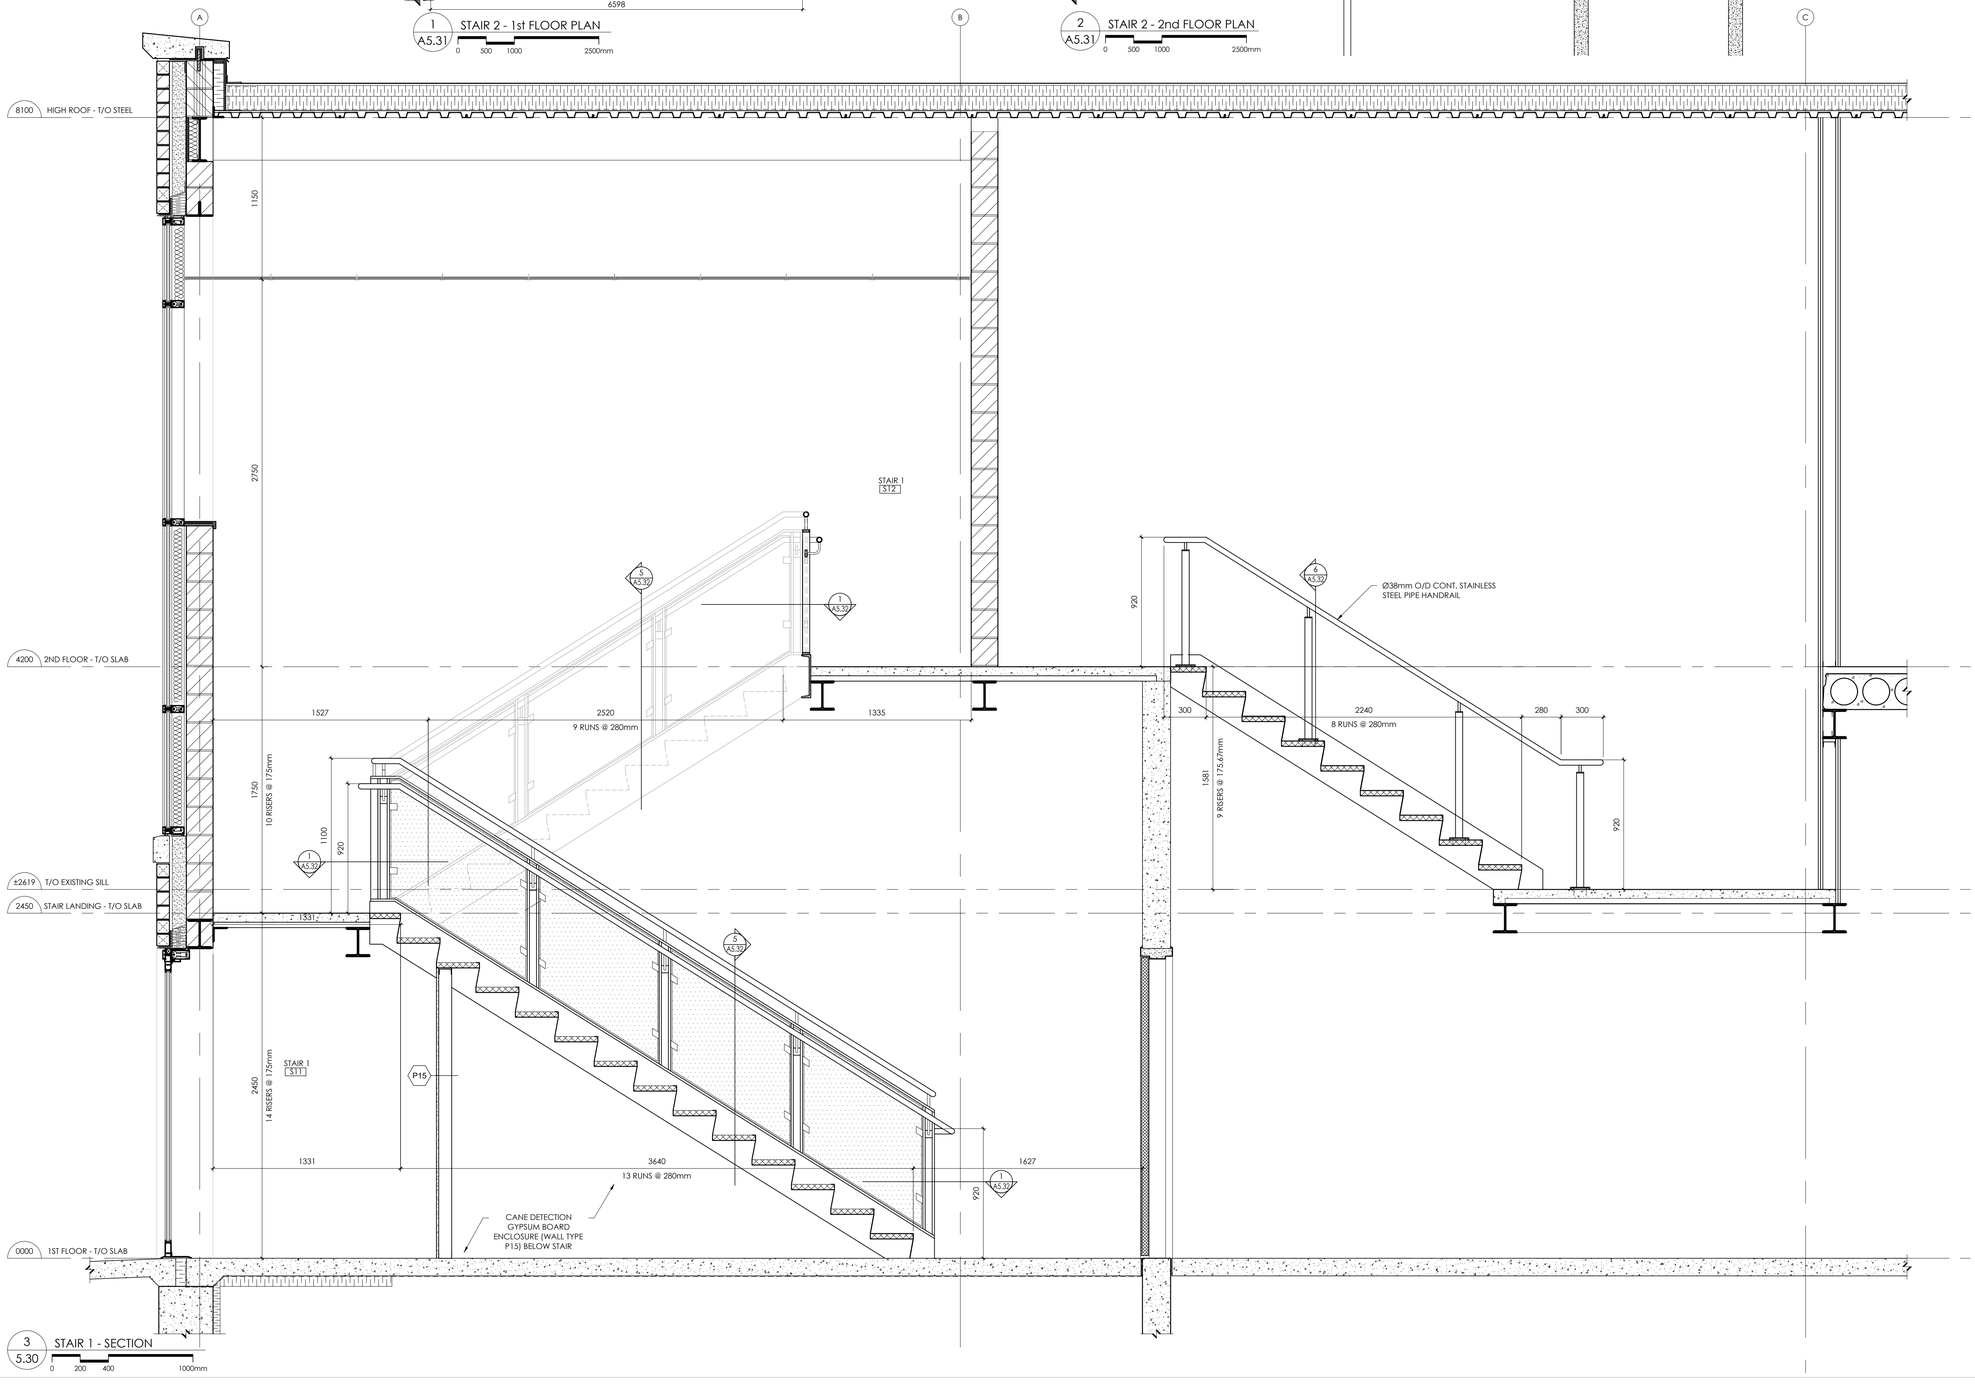

3 5.30 STAIR 1 - SECTION

0 200 400 1000mm

REVISIONS

NO.	DATE	PARTICULAR
1		
2		
3	2026.08.07	ISSUED FOR FINAL REVIEW
4	2026.08.13	ISSUED FOR TENDER

All dimensions and measurements must be checked and verified by the General Contractor

This design, drawings and related materials or writing (collectively "the Work" or "Work") are protected by copyright and are the exclusive property of The Ventin Group Ltd. Any other use, including but not limited to reproduction, modification, distribution, sharing or use for any other purpose, is strictly prohibited without the express written consent of the copyright owner.

HANOVER POLICE

CLIENT
TOWN OF HANOVER

PROJECT:
22539

HANOVER POLICE STATION

2025.11.25

ORIGINAL PAGE SIZE ARCH D - 24" x 36"

KEY TO DETAIL LOCATION:
(A) A - DETAIL NO.
(B) B - DETAIL NO. ORIGIN

+VG ARCHITECTS
THE VENTIN GROUP LTD

RPL ARCHITECTS

STAIR 1 - PLAN & SECTIONS

A5.30

DRAWN BY : RT CHECKED BY : JP

Plot Date: Aug 13, 2026 - 3:50pm By: rturner

Filename: K:\1VG-Branford\Hanover Police Station-22539\Drawings\Wd-Current\A5.3 - Stairs.dwg

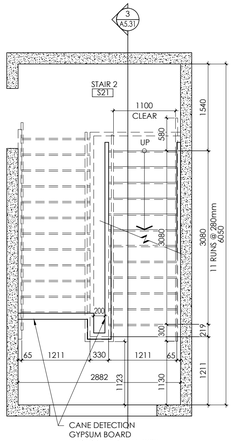

1 A5.31 STAIR 2 - 1ST FLOOR PLAN

0 500 1000 2500mm

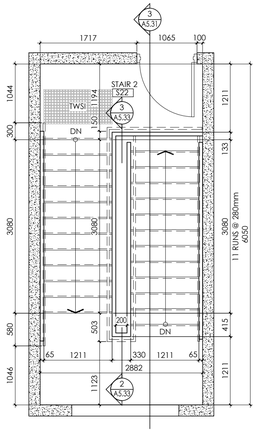

2 A5.31 STAIR 2 - 1ST FLOOR PLAN

0 500 1000 2500mm

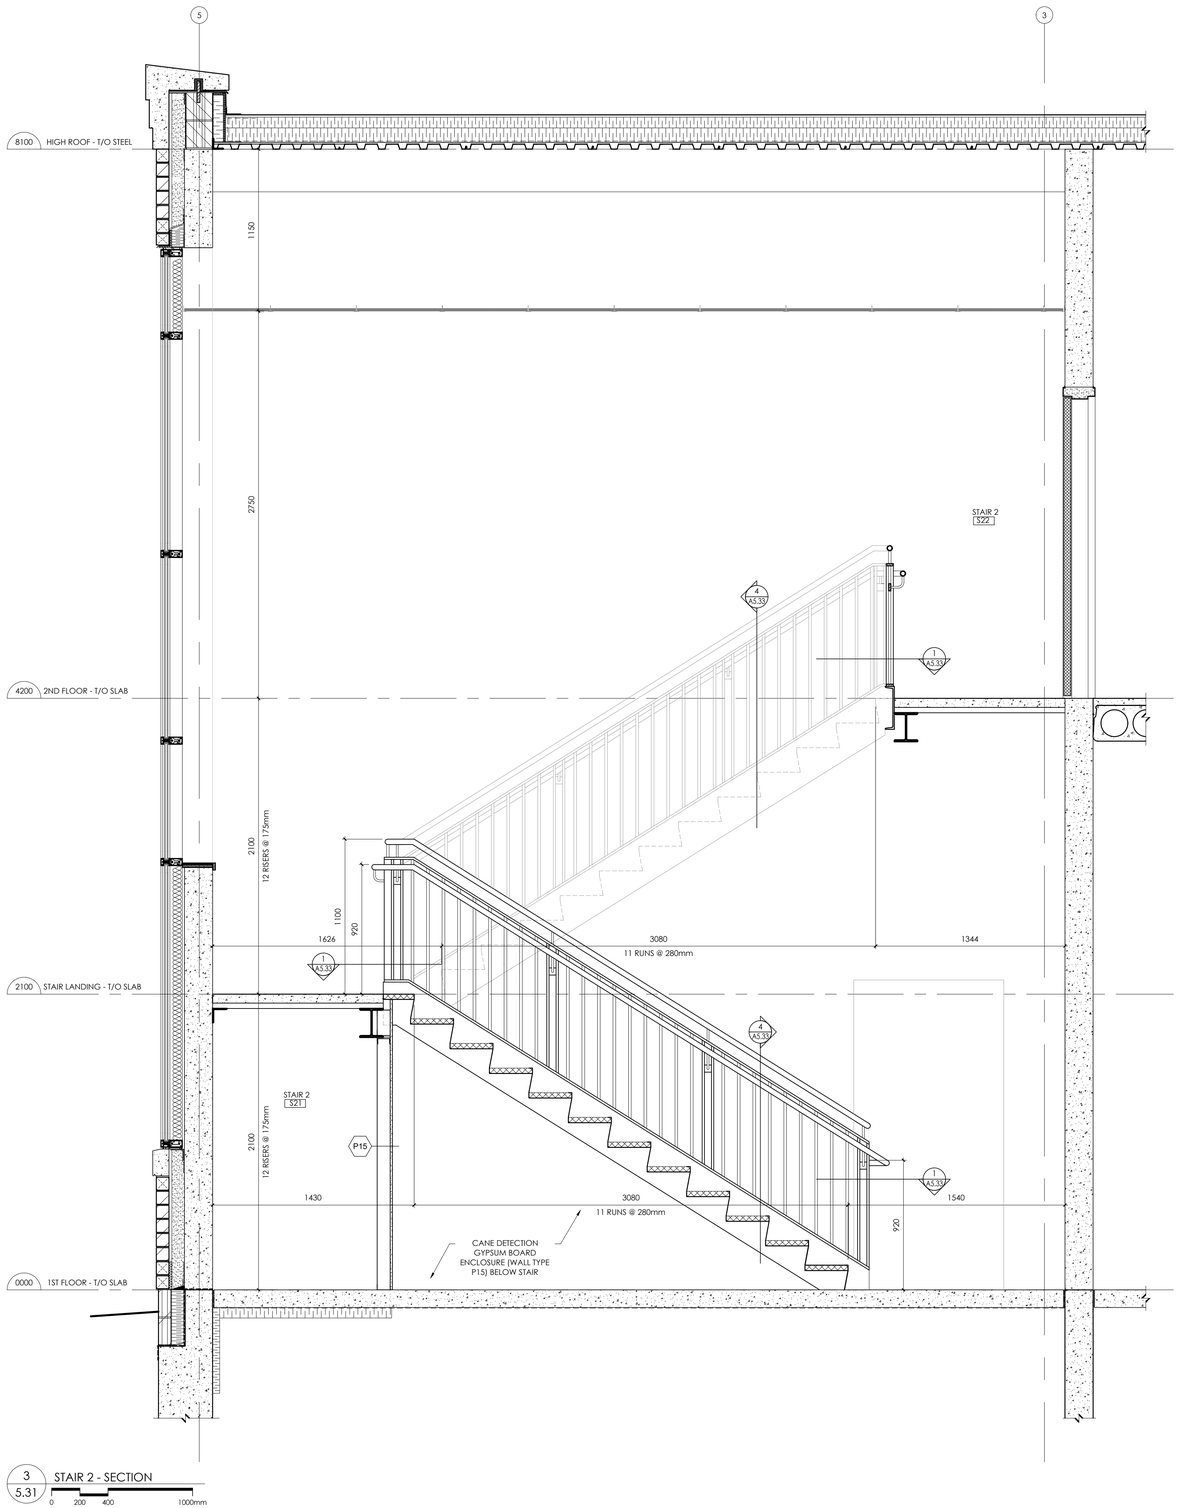

3 5.31 STAIR 2 - SECTION

0 200 400 1000mm

REVISIONS

NO.	DATE	PARTICULAR
1		
2		
3	2026.08.07	ISSUED FOR FINAL REVIEW
4	2026.08.13	ISSUED FOR TENDER

All dimensions and measurements must be checked and verified by the General Contractor

This design, drawings and related materials or writing (collectively "the Work" or "Work") are protected by copyright and are the exclusive property of The Ventin Group Ltd. Any other use, including but not limited to reproduction, modification, distribution, sharing or use for any other purpose, is strictly prohibited without the express written consent of the copyright owner.

HANOVER POLICE

CLIENT
TOWN OF HANOVER

PROJECT:
22539

HANOVER POLICE STATION

2025.11.25

ORIGINAL PAGE SIZE ARCH D - 24" x 36"

KEY TO DETAIL LOCATION:
A - DETAIL NO.
B - DETAIL NO. ORIGIN

+VG ARCHITECTS
THE VENTIN GROUP LTD

RPL ARCHITECTS

STAIR 2 - PLANS & SECTION

A5.31

DRAWN BY : RT CHECKED BY : JP

Filename: K:\TVG-Brantford\Hanover Police Station-22539\Drawings\Wd-Current\A5.3 - Stairs.dwg

Plot Date: Aug 13, 2026 - 3:50pm By: rturner

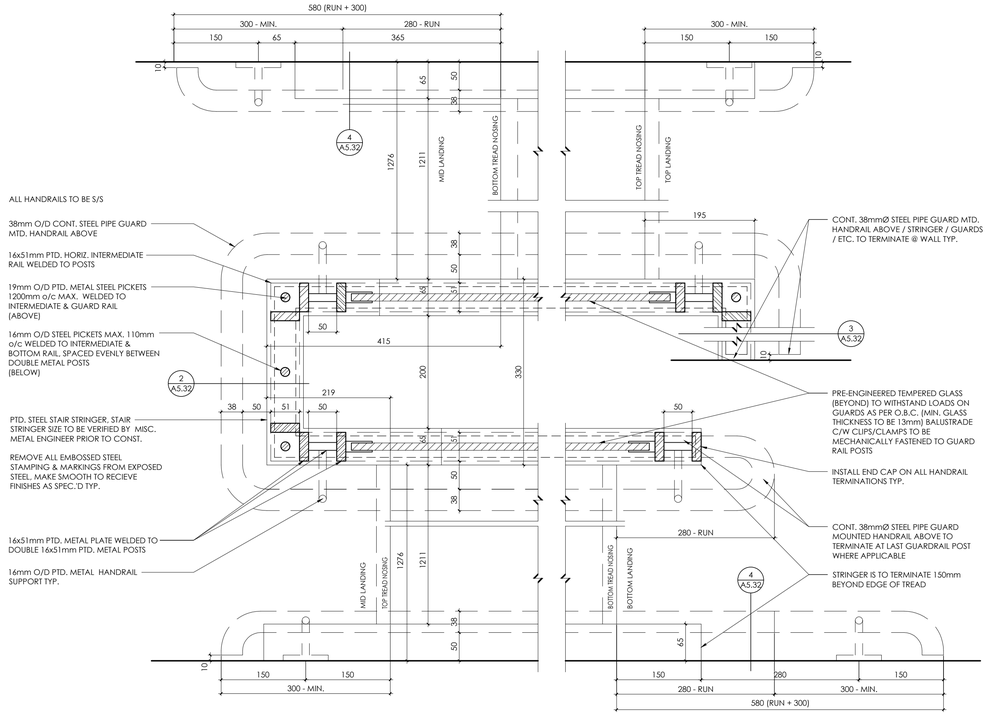

1 A5.32 STAIR RAIL SECTION DETAIL
0 50 100 200mm

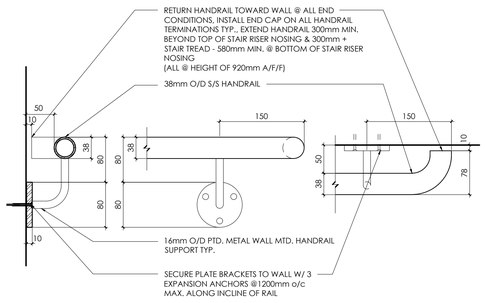

4 A5.32 HANDRAIL DETAILS
0 50 100 200mm

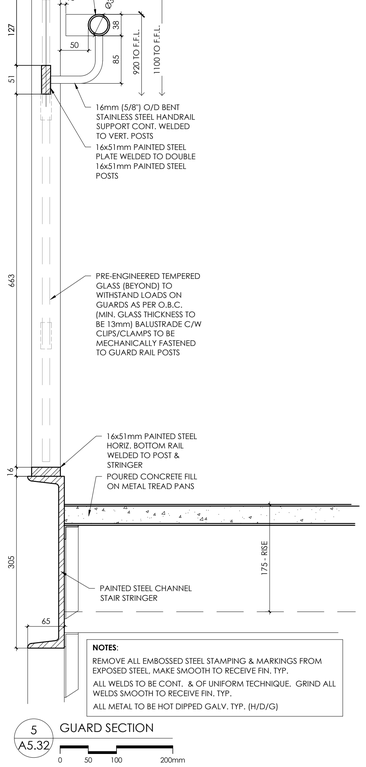

NOTES:
REMOVE ALL EMBOSSED STEEL STAMPING & MARKINGS FROM EXPOSED STEEL, MAKE SMOOTH TO RECEIVE FIN. TYP.
ALL WELDS TO BE CONT. & OF UNIFORM TECHNIQUE. GRIND ALL WELDS SMOOTH TO RECEIVE FIN. TYP.
ALL METAL TO BE HOT DIPPED GALV. TYP. (H/D/G)

5 A5.32 GUARD SECTION
0 50 100 200mm

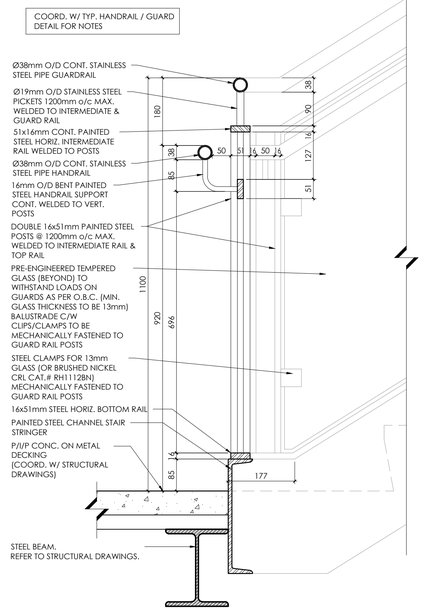

2 A5.32 GUARD SECTION DETAIL
0 75 150 375mm

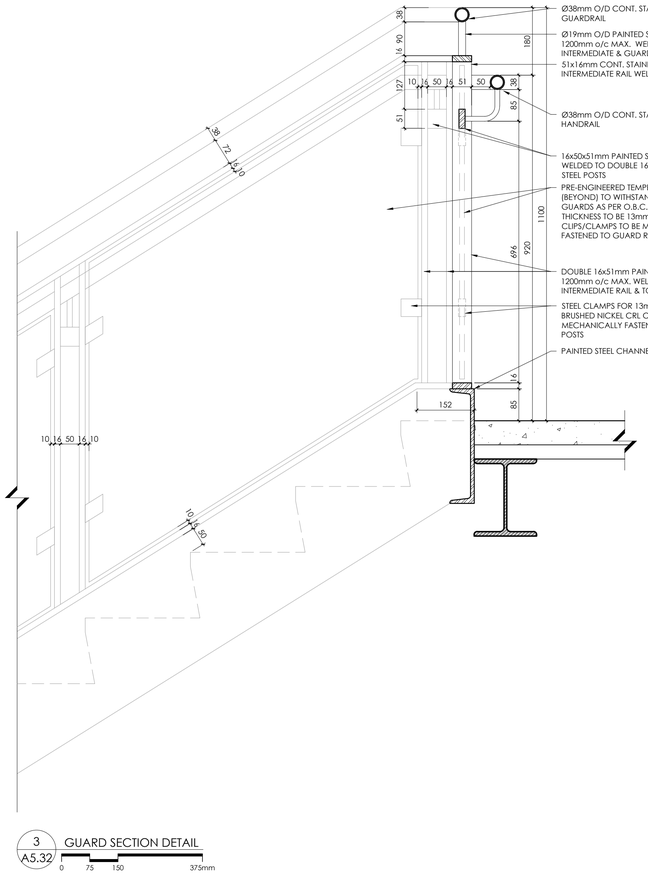

3 A5.32 GUARD SECTION DETAIL
0 75 150 375mm

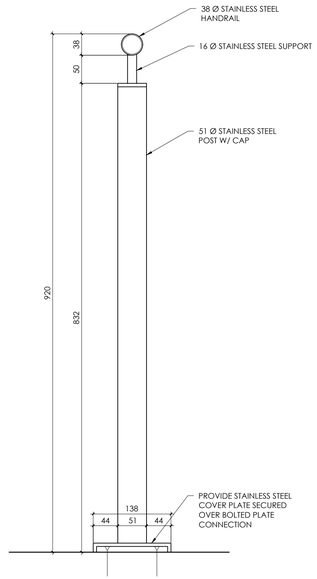

6 A5.32 INTERMEDIATE HANDRAIL SECTION
0 50 100 250mm

REVISIONS

NO.	DATE	PARTICULAR
1		
2		
3	2026.08.07	ISSUED FOR FINAL REVIEW
4	2026.08.13	ISSUED FOR TENDER

All dimensions and measurements must be checked and verified by the General Contractor

This design, drawings and related materials or writing (collectively "the Work" or "Work") are protected by copyright and are the exclusive property of the Ventin Group Ltd. Any other use, including but not limited to reproduction, modification, distribution, sharing or use for any other purpose, is strictly prohibited without the express written consent of the copyright owner.

HANOVER POLICE

CLIENT
TOWN OF HANOVER

PROJECT:
22539
HANOVER POLICE STATION
2025.11.25

ORIGINAL PAGE SIZE ARCH D - 24" x 36"
KEY TO DETAIL LOCATION:
(A) A - DETAIL NO.
(B) B - DETAIL NO. ORIGIN

+VG ARCHITECTS
THE VENTIN GROUP LTD

RPL ARCHITECTS

STAIR DETAILS

A5.32

DRAWN BY : RT
CHECKED BY : JP

Plot Date: Aug 13, 2026 - 3:50pm By: rturner
Filename: K:\TVG-Brantford\Hanover Police Station-22539\Drawings\WG-Current\A5.3 - Stairs.dwg

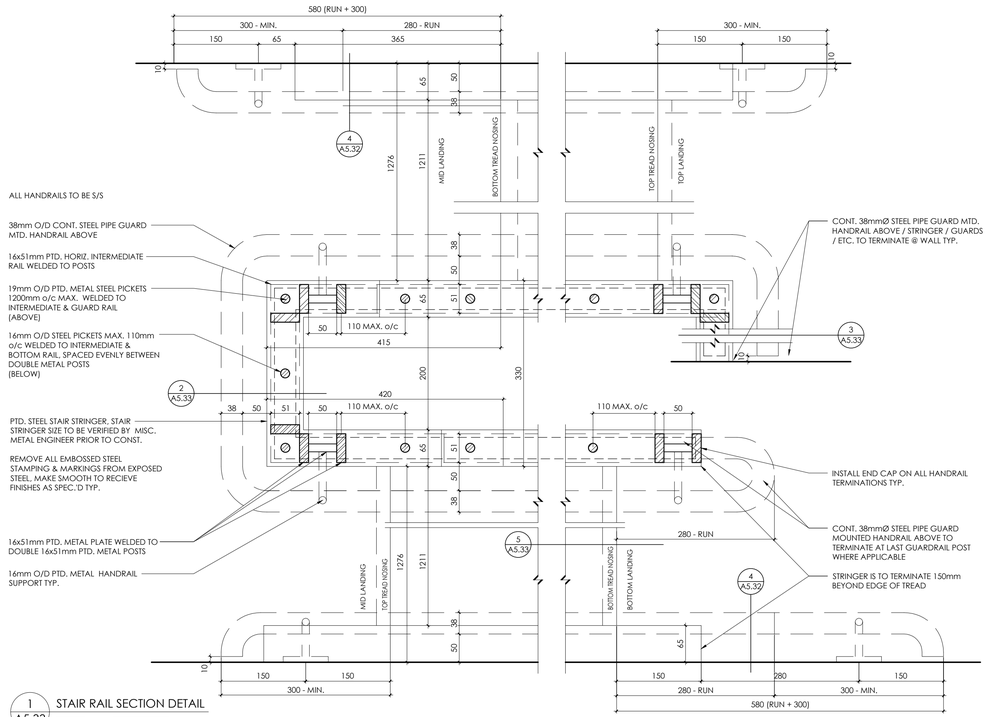

1 A5.33 STAIR RAIL SECTION DETAIL

0 50 100 200mm

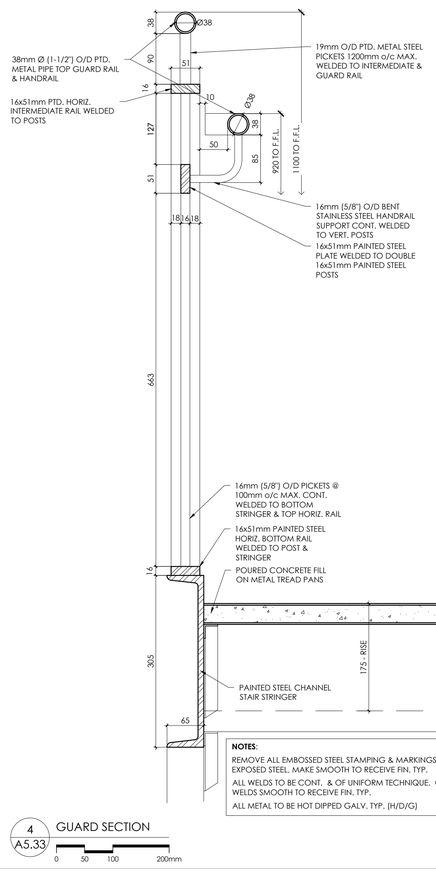

4 A5.33 GUARD SECTION

0 50 100 200mm

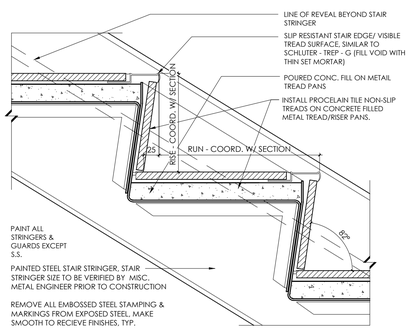

5 A5.33 STAIR RISE/TREAD SECTION

0 50 100 200mm

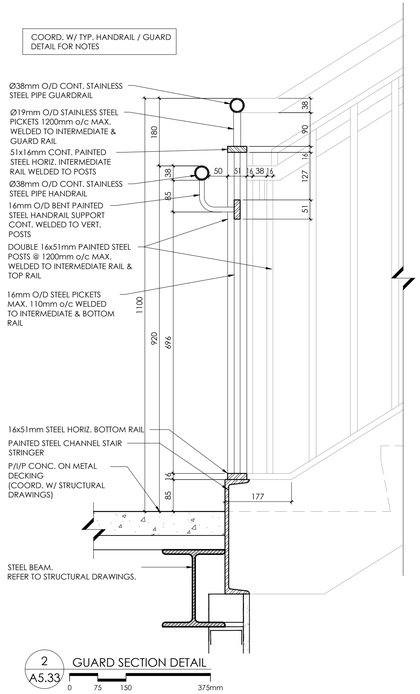

2 A5.33 GUARD SECTION DETAIL

0 75 150 375mm

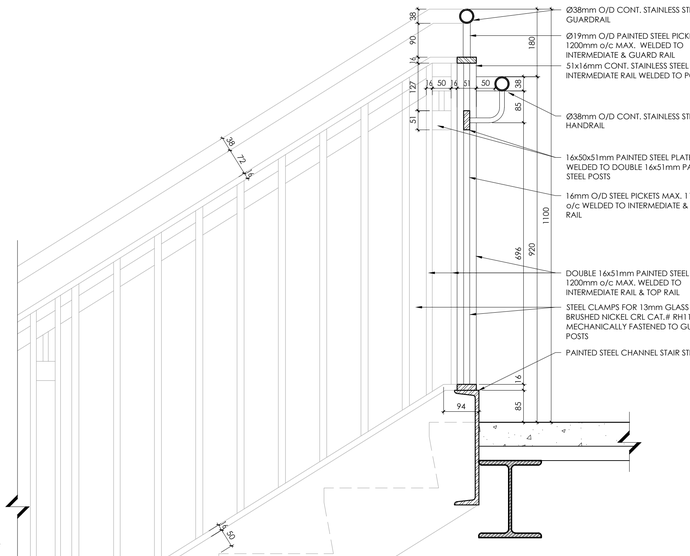

3 A5.33 GUARD SECTION DETAIL

0 75 150 375mm

REVISIONS

NO.	DATE	PARTICULAR
1		
2		
3	2026.08.07	ISSUED FOR FINAL REVIEW
4	2026.08.13	ISSUED FOR TENDER

All dimensions and measurements must be checked and verified by the General Contractor

This design, drawings and related materials or writing (collectively "the Work" or "Work") are protected by copyright and are the exclusive property of The Ventin Group Ltd. Any other use, including but not limited to reproduction, modification, distribution, sharing or use for any other purpose, is strictly prohibited without the express written consent of the copyright owner.

HANOVER POLICE

CLIENT
TOWN OF HANOVER

PROJECT:
22539
HANOVER POLICE STATION

2025.11.25

ORIGINAL PAGE SIZE ARCH D - 24" x 36"

KEY TO DETAIL LOCATION:
(A / B) A - DETAIL NO.
B - DETAIL NO. ORIGIN

+VG ARCHITECTS
THE VENTIN GROUP LTD

RPL ARCHITECTS

STAIR DETAILS

A5.33

DRAWN BY : RT CHECKED BY : JP

Plot Date: Aug 13, 2026 - 3:50pm By: rturner
Filename: K:\TVG-Brantford\Hanover Police Station-22539\Drawings\Wd-Current\A5.3 - Stairs.dwg

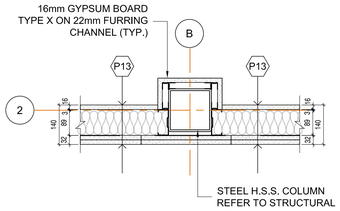

1 A6.00 PLAN DETAIL-LEVEL 1
SCALE = 1:10

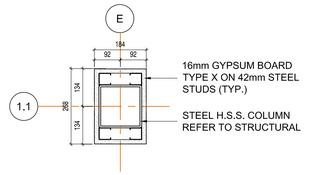

2 A6.00 PLAN DETAIL-LEVEL 2 (1 HR FRR)
SCALE = 1:10

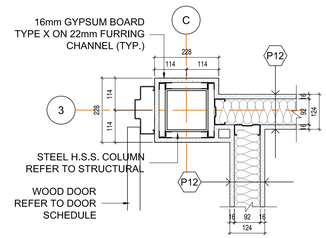

3 A6.00 PLAN DETAIL-LEVEL 1
SCALE = 1:10

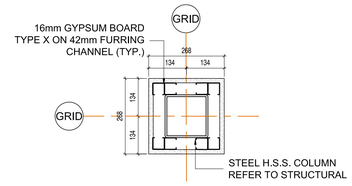

4 A6.00 PLAN DETAIL-LEVEL 1 & 2
SCALE = 1:10

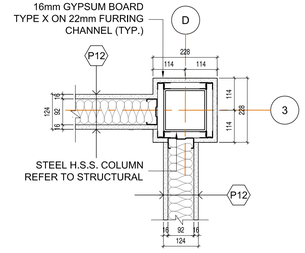

5 A6.00 PLAN DETAIL-LEVEL 1
SCALE = 1:10

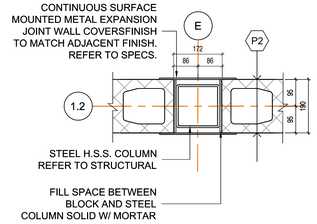

6 A6.00 PLAN DETAIL-LEVEL 1
SCALE = 1:10

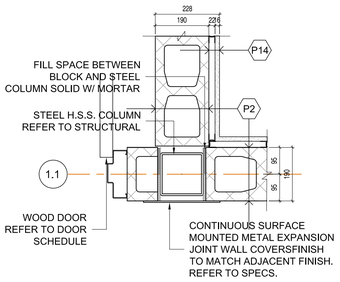

7 A6.00 PLAN DETAIL-LEVEL 1
SCALE = 1:10

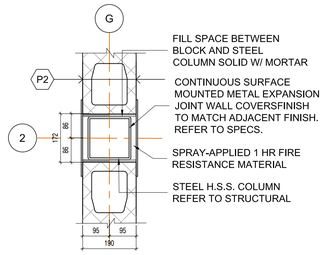

8 A6.00 PLAN DETAIL-LEVEL 1
SCALE = 1:10

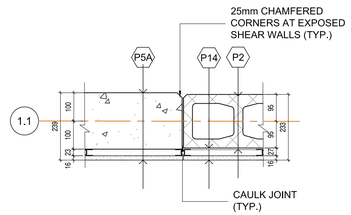

9 A6.00 PLAN DETAIL-LEVEL 1
SCALE = 1:10

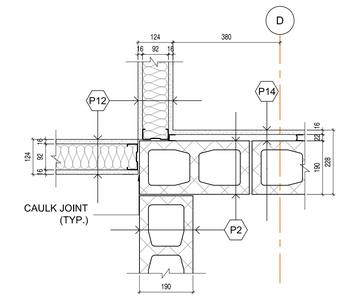

10 A6.00 PLAN DETAIL-LEVEL 1
SCALE = 1:10

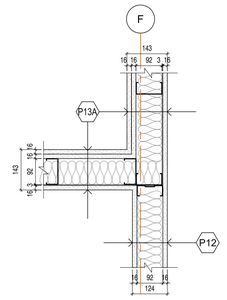

11 A6.00 PLAN DETAIL-LEVEL 1
SCALE = 1:10

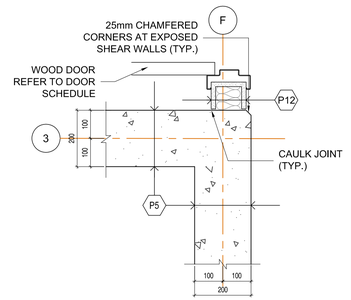

12 A6.00 PLAN DETAIL-LEVEL 1
SCALE = 1:10

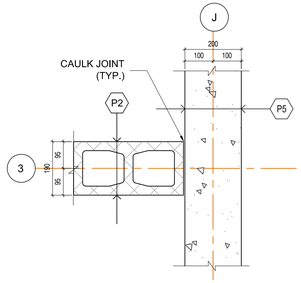

13 A6.00 PLAN DETAIL-LEVEL 1
SCALE = 1:10

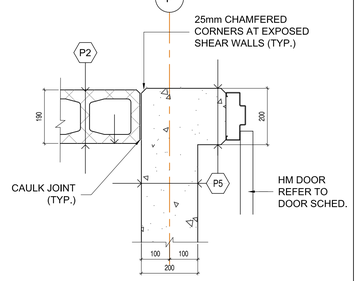

14 A6.00 PLAN DETAIL-LEVEL 1
SCALE = 1:10

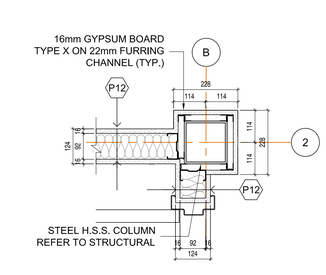

15 A6.00 PLAN DETAIL-LEVEL 1
SCALE = 1:10

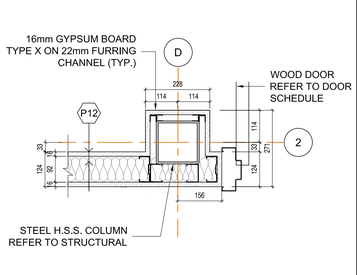

16 A6.00 PLAN DETAIL-LEVEL 1
SCALE = 1:10

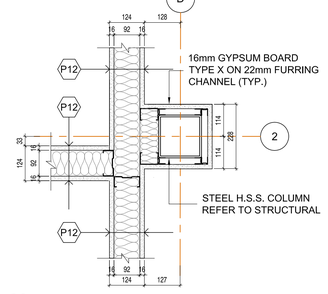

17 A6.00 PLAN DETAIL-LEVEL 1
SCALE = 1:10

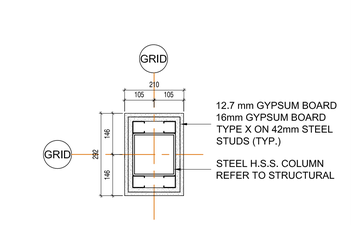

18 A6.00 PLAN DETAIL (1.5 HR FRR)
SCALE = 1:10

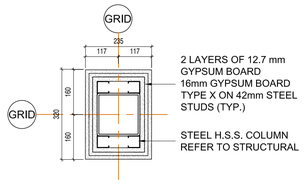

18 A6.00 PLAN DETAIL (1.5 HR FRR)
SCALE = 1:10

NOTE: REFER TO FLOOR PLANS
FOR LOCATION AND TYPE
OF PARTITIONS.

REVISIONS

No.	Date	Particular
1	2026.04.17	ISSUED FOR CLIENT DD REVIEW
2	2026.07.03	ISSUED FOR CLIENT CD REVIEW
3	2026.08.07	ISSUED FOR FINAL REVIEW
4	2026.08.13	ISSUED FOR TENDER

All dimensions and measurements must be checked and verified by the General Contractor

This design, drawings and related materials or writing (collectively, "the Work" or "Work") are protected by copyright and are the exclusive property of The Ventin Group Ltd. Any other use, including but not limited to reproduction, modification, distribution, sharing or use for any other purpose, is strictly prohibited without the express written consent of the copyright owner.

HANOVER POLICE

CLIENT
TOWN OF HANOVER

PROJECT:
22539
HANOVER POLICE STATION

2025.11.25

ORIGINAL PAGE SIZE ARCH D - 24" X 36"
KEY TO DETAIL LOCATION:
A - DETAIL NO.
B - SHEET NO. ORIGIN

+VG ARCHITECTS
THE VENTIN GROUP LTD

RPL ARCHITECTS

CN N

INTERIOR PLAN DETAILS

A6.00

Plot Date: 2026-10-20 3:14:20 PM - Autodesk Docs://Hanover Police Station/22539-HPS_ARCH (R25).rvt

DRAWN BY : VS
Checked by : PS / JP

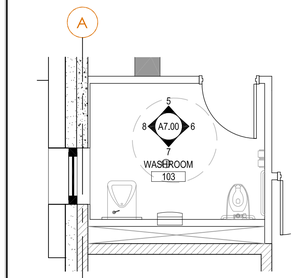

1 A7.00 1:50 ENLARGED WASHROOM 103

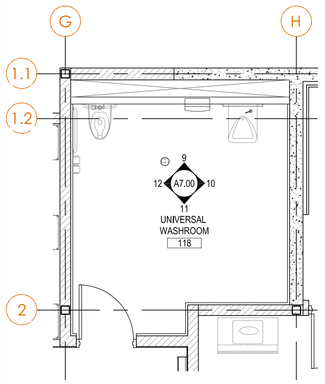

2 A7.00 1:50 ENLARGED UNIVERSAL WASHROOM 118

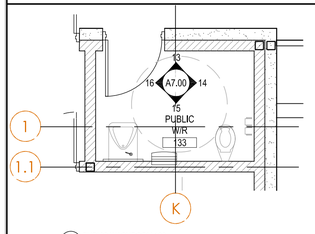

3 A7.00 1:20mm PUBLIC WASHROOM 133

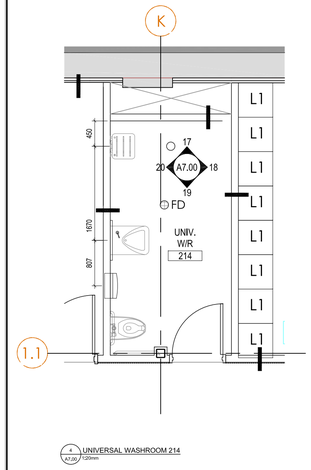

4 A7.00 1:20mm UNIVERSAL WASHROOM 214

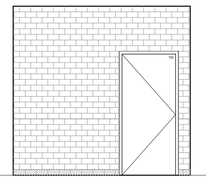

5 A7.00 1:50 ENLARGED WASHROOM 103

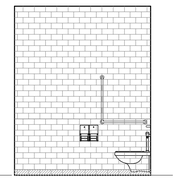

6 A7.00 1:50 ENLARGED WASHROOM 103

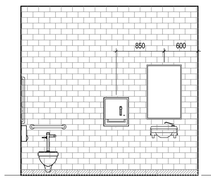

7 A7.00 1:50 ENLARGED WASHROOM 103

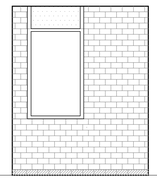

8 A7.00 1:50 ENLARGED WASHROOM 103

FLOOR LEVEL 1

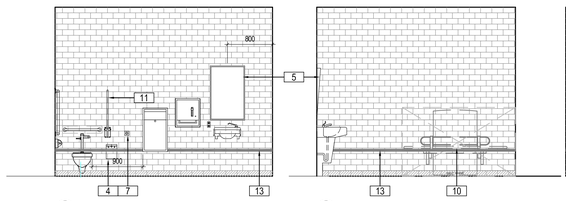

9 A7.00 1:50 UNIVERSAL WASHROOM 118

10 A7.00 1:50 UNIVERSAL WASHROOM 118

11 A7.00 1:50 UNIVERSAL WASHROOM 118

12 A7.00 1:50 UNIVERSAL WASHROOM 118

FLOOR LEVEL 1

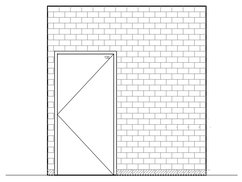

13 A7.00 1:50 PUBLIC WASHROOM 133

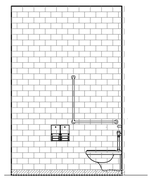

14 A7.00 1:50 PUBLIC WASHROOM 133

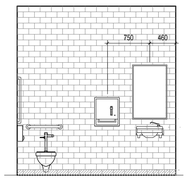

15 A7.00 1:50 PUBLIC WASHROOM 133

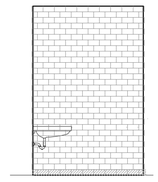

16 A7.00 1:50 PUBLIC WASHROOM 133

FLOOR LEVEL 1

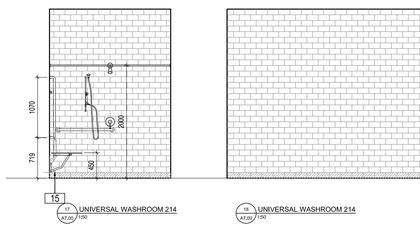

17 A7.00 1:50 UNIVERSAL WASHROOM 214

18 A7.00 1:50 UNIVERSAL WASHROOM 214

19 A7.00 1:50 UNIVERSAL WASHROOM 214

20 A7.00 1:50 UNIVERSAL WASHROOM 214

FLOOR LEVEL 1

ELEVATION NOTE LEGEND

1. BASE REFER TO ROOM FINISHES SCHEDULE
2. TOILET TISSUE DISPENSER. REFER TO SPECIFICATION.
3. FEMININE NAPKIN DISPENSER. REFER TO SPECIFICATION.
4. FEMININE NAPKIN DISPOSAL UNIT. REFER TO SPECIFICATION.
5. TILT MIRROR . REFER TO SPECIFICATION.
7. EMERGENCY CALL BUTTON. REFER TO ELECTRICAL.
9. AUTOMATIC DOOR OPERATOR. REFER TO ELECTRICAL.
10. PROVIDE IN WALL BLOCKING/REINFORCEMENT AS REQUIRED TO PERMIT FUTURE INSTALLATION OF ADULT CHANGE TABLE - MAXIMUM USER WEIGHT OF 450 POUNDS. (PRESSALIT 3000 ADJUSTABLE HEIGHT ADULT CHANGE TABLE)
11. FOLD-DOWN GRAB BAR. REFER TO SPECIFICATION.
13. PERIMTER PANIC STRIP AT 457mm (18") AFF.
14. 762mm HIGH S/S KICK PLATE DOOR
15. RETRACTABLE ACCESSIBLE SHOWER BENCH

ELEVATION SYMBOL LEGEND

TILE FINISH
CT-1 (WALL)
CT-2 (BASE)

ELETRICAL DEVICE GRAPHIC LEGEND

CAMERA
RECEPTACLE
THERMOSTAT
DATA

NOTE: REFER TO ELECTRICAL

REVISIONS

No.	Date	Particular
1	2026.04.17	ISSUED FOR CLIENT DD REVIEW
2	2026.07.03	ISSUED FOR CLIENT CD REVIEW
3	2026.08.07	ISSUED FOR FINAL REVIEW
4	2026.08.13	ISSUED FOR TENDER

HANOVER POLICE

CLIENT
TOWN OF HANOVER

PROJECT:
22539
HANOVER POLICE STATION

2025.11.25

ORIGINAL PAGE SIZE ARCH D - 24" X 36"
KEY TO DETAIL LOCATION:
A - DETAIL NO.
B - SHEET NO. ORIGIN

+VG ARCHITECTS
THE VENTIN GROUP LTD

RPL ARCHITECTS

CN N

WASHROOM PLANS & INTERIOR ELEVATIONS

A7.00

Plot Date : 2026-02-20 3:14:20 PM Autodesk Docs://Hanover Police Station/22539-HPS_ARCH (R25).rvt

DRAWN BY : VS Checked by : PS / JP

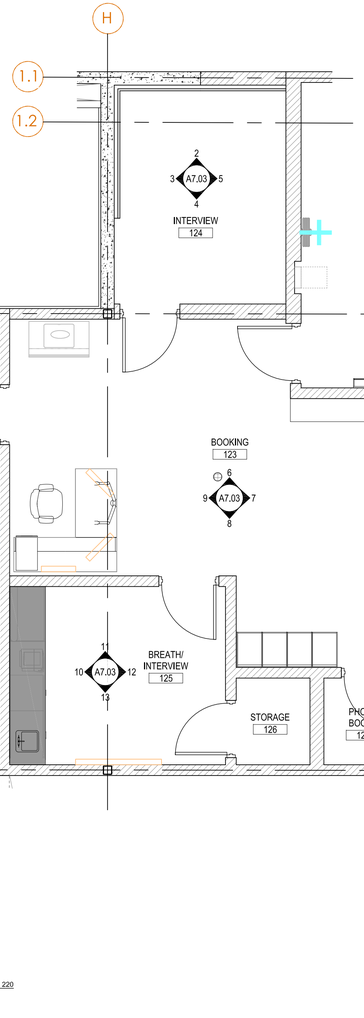

1 FITNESS 220 A7.01 1:50

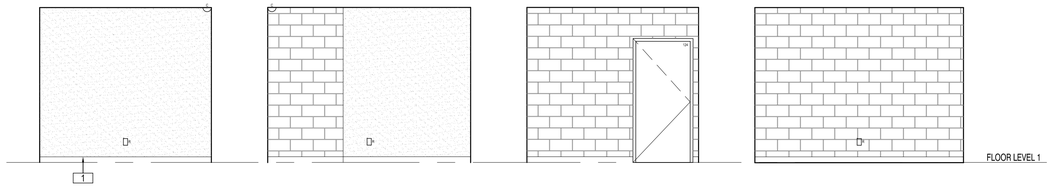

2 INTERVIEW 124 A7.01 1:50 | 3 INTERVIEW 124 A7.01 1:50 | 4 INTERVIEW 124 A7.01 1:50 | 5 INTERVIEW 124 A7.01 1:50 — FLOOR LEVEL 1

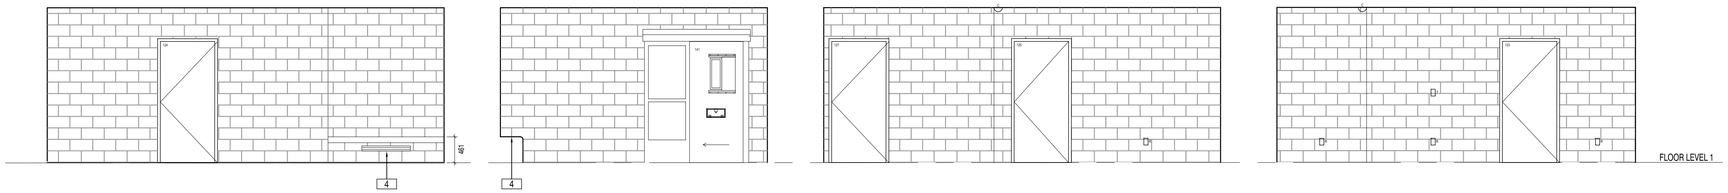

6 BOOKING 123 A7.01 1:50 | 7 BOOKING 123 A7.01 1:50 | 8 BOOKING 123 A7.01 1:50 | 9 BOOKING 123 A7.01 1:50 — FLOOR LEVEL 1

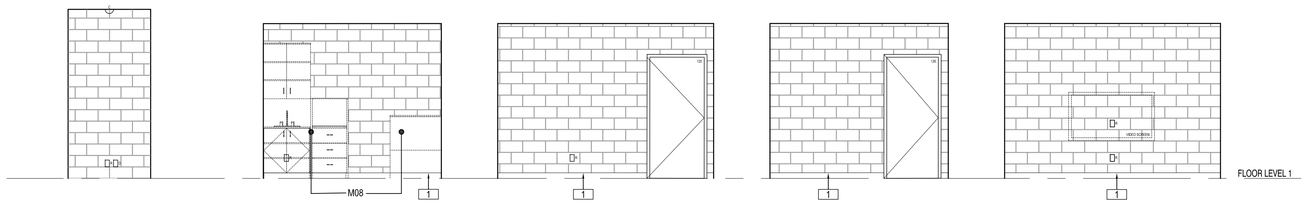

10 PHONE BOOTH 127 A7.01 1:50 | 11 BREATH INTERVIEW ROOM 125 A7.01 1:50 | 12 BREATH INTERVIEW ROOM 125 A7.01 1:50 | 13 BREATH INTERVIEW ROOM 125 A7.01 1:50 | 14 BREATH INTERVIEW ROOM 125 A7.01 1:50 — FLOOR LEVEL 1

14 VESTIBULE 141 A7.01 1:50 | 15 CELL 128 A7.01 1:50 — FLOOR LEVEL 1

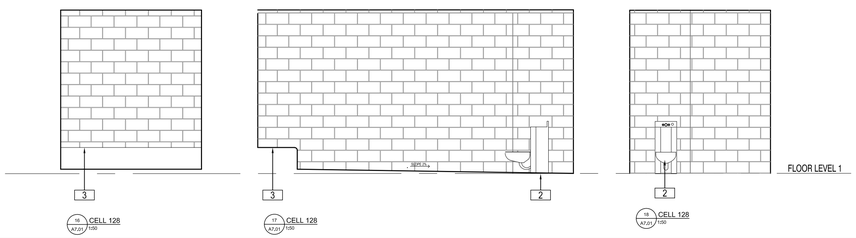

16 CELL 128 A7.01 1:50 | 17 CELL 128 A7.01 1:50 | 18 CELL 128 A7.01 1:50 — FLOOR LEVEL 1

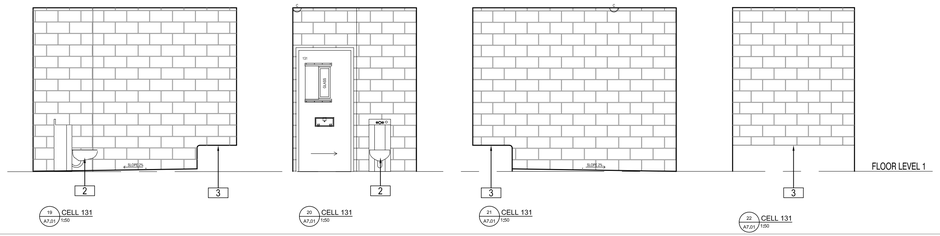

19 CELL 131 A7.01 1:50 | 20 CELL 131 A7.01 1:50 | 21 CELL 131 A7.01 1:50 | 22 CELL 131 A7.01 1:50 — FLOOR LEVEL 1

ELEVATION NOTE LEGEND

1	BASE REFER TO ROOM FINISHES SCHEDULE
2	COMBINATION LAVATORY/TOILET UNIT REFER ALSO MECHANICAL
3	DETENTION CELL CONCRETE BENCH
4	TEMPORARY RESTRAINT CONCRETE BENCH

ELEVATION SYMBOL LEGEND

- GWB WALL BOARD HATCH REFER TO ROOM FINISHES SCHEDULE
- CONCRETE BLOCK HATCH REFER TO ROOM FINISHES SCHEDULE

ELETRICAL DEVICE GRAPHIC LEGEND

- CAMERA
- RECEPTACLE
- THERMOSTAT
- DATA

NOTE: REFER TO ELECTRICAL

REVISIONS

No.	Date	Particular
1	2026.04.17	ISSUED FOR CLIENT DD REVIEW
2	2026.07.03	ISSUED FOR CLIENT CD REVIEW
3	2026.08.07	ISSUED FOR FINAL REVIEW
4	2026.08.13	ISSUED FOR TENDER

CLIENT
TOWN OF HANOVER

PROJECT:
22539
HANOVER POLICE STATION

2025.11.25

ORIGINAL PAGE SIZE ARCH D - 24" X 36"
KEY TO DETAIL LOCATION:
A/B A - DETAIL NO. B - SHEET NO. ORIGIN

+VG ARCHITECTS
THE VENTIN GROUP LTD

RPL ARCHITECTS

DETENTION AREA INTERIOR ELEVATIONS

A7.01

Plot Date: 2026-02-20 3:14:20 PM
Autodesk Docs://Hanover Police Station/22539-HPS_ARCH (R25).rvt

DRAWN BY : VS
Checked by : PS / JP

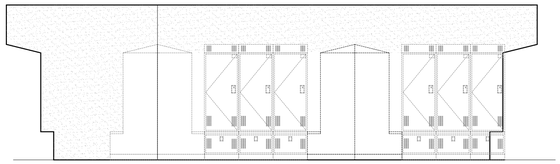

1 MEN'S CHANGEROOM 219
A7.02 1:50

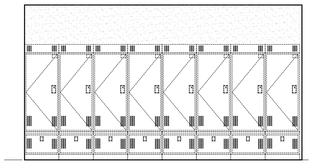

2 MEN'S CHANGEROOM 219
A7.02 1:50

FLOOR LEVEL 2

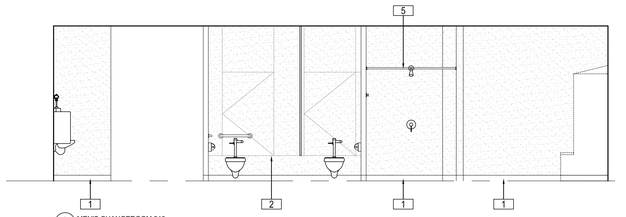

7 MEN'S CHANGEROOM 219
A7.02 1:50

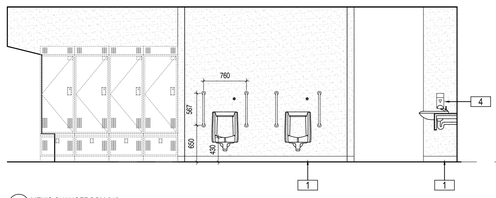

4 MEN'S CHANGEROOM 219
A7.02 1:50

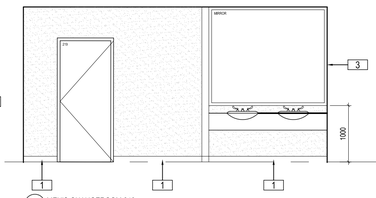

5 MEN'S CHANGEROOM 219
A7.02 1:50

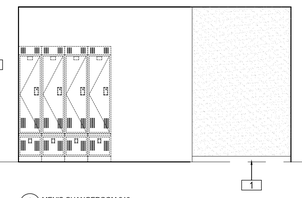

6 MEN'S CHANGEROOM 219
A7.02 1:50

FLOOR LEVEL 2

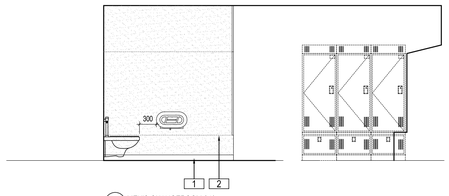

7 MEN'S CHANGEROOM 219
A7.02 1:50

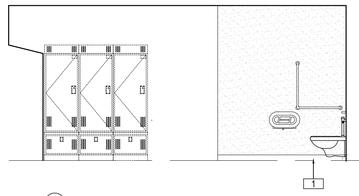

8 MEN'S CHANGEROOM 219
A7.02 1:50

9 MEN'S CHANGEROOM 219
A7.02 1:50

FLOOR LEVEL 2

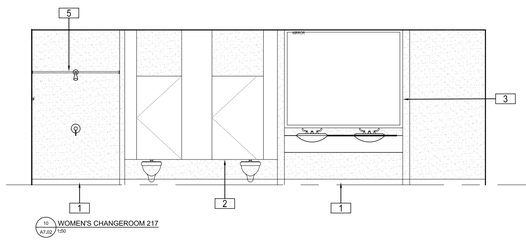

10 WOMEN'S CHANGEROOM 217
A7.02 1:50

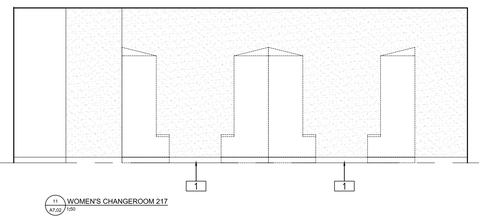

11 WOMEN'S CHANGEROOM 217
A7.02 1:50

FLOOR LEVEL 2

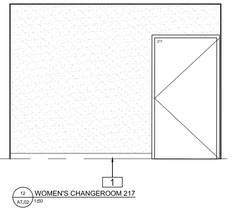

12 WOMEN'S CHANGEROOM 217
A7.02 1:50

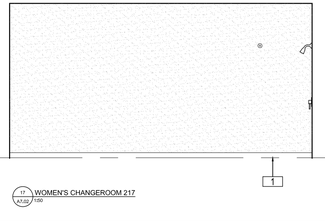

17 WOMEN'S CHANGEROOM 217
A7.02 1:50

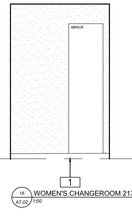

18 WOMEN'S CHANGEROOM 217
A7.02 1:50

FLOOR LEVEL 2

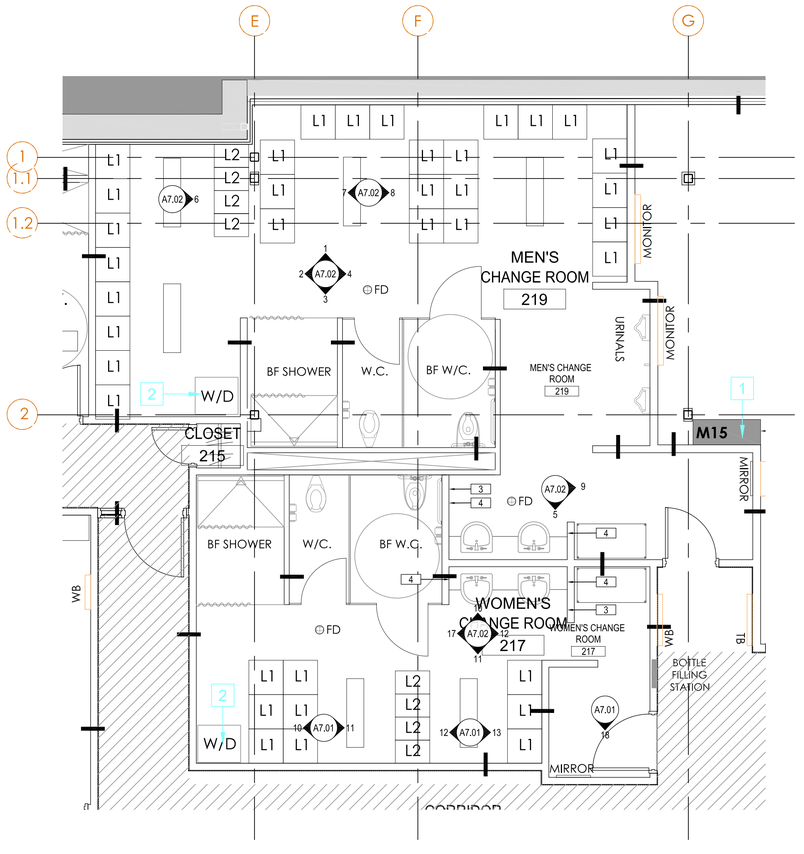

16 MEN AND WOMEN'S CHANGEROOMS 217 & 219
A7.02 1:50

GRAPHIC LEGEND
(REFER TO A0.09 FOR MOUNTING HEIGHTS)

- ROBE HOOKS
- LIQUID SOAP DISPENSER

LOCKERS

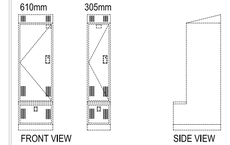

ELEVATION NOTE LEGEND

1. BASE REFER TO ROOM FINISHES SCHEDULE
2. STALL PARTITIONS/DOOR (DASSHED LINES APPLIE TO PARTITIONS BEHIND OF VIEW)
3. RECESSED WASTE DISPOSAL DISPENSER REFER TO SHEET A0.09 FOR MOUNTING HEIGHTS
4. LIQUID SOAP DISPENSER REFER TO SHEET A0.09 FOR MOUNTING HEIGHTS
5. SHOWER CURTAIN BAR

ELEVATION MATERIALLEGEND

- GWB WALL BOARD HATCH REFER TO ROOM FINISHES SCHEDULE
- CONCRETE BLOCK HATCH REFER TO ROOM FINISHES SCHEDULE

ELETRICAL DEVICE GRAPHIC LEGEND

- CAMERA
- RECEPTACLE
- THERMOSTAT
- DATA

NOTE: REFER TO ELECTRICAL

REVISIONS

No.	Date	Particular
1	2026.04.17	ISSUED FOR CLIENT DD REVIEW
2	2026.07.03	ISSUED FOR CLIENT CD REVIEW
3	2026.08.07	ISSUED FOR FINAL REVIEW
4	2026.08.13	ISSUED FOR TENDER

CLIENT
TOWN OF HANOVER

PROJECT:
22539
HANOVER POLICE STATION

2025.11.25

ORIGINAL PAGE SIZE ARCH D - 24" X 36"
KEY TO DETAIL LOCATION:
A - DETAIL NO.
B - SHEET NO. ORIGIN

+VG ARCHITECTS
THE VENTIN GROUP LTD

RPL ARCHITECTS

MEN AND WOMENS CHANGEROOMS' INTERIOR ELEVATIONS

A7.02

Plot Date: 2026-02-20 3:14:20 PM
Autodesk Docs://Hanover Police Station/22539-HPS_ARCH (R25).rvt

DRAWN BY : VS
Checked by : PS / JP

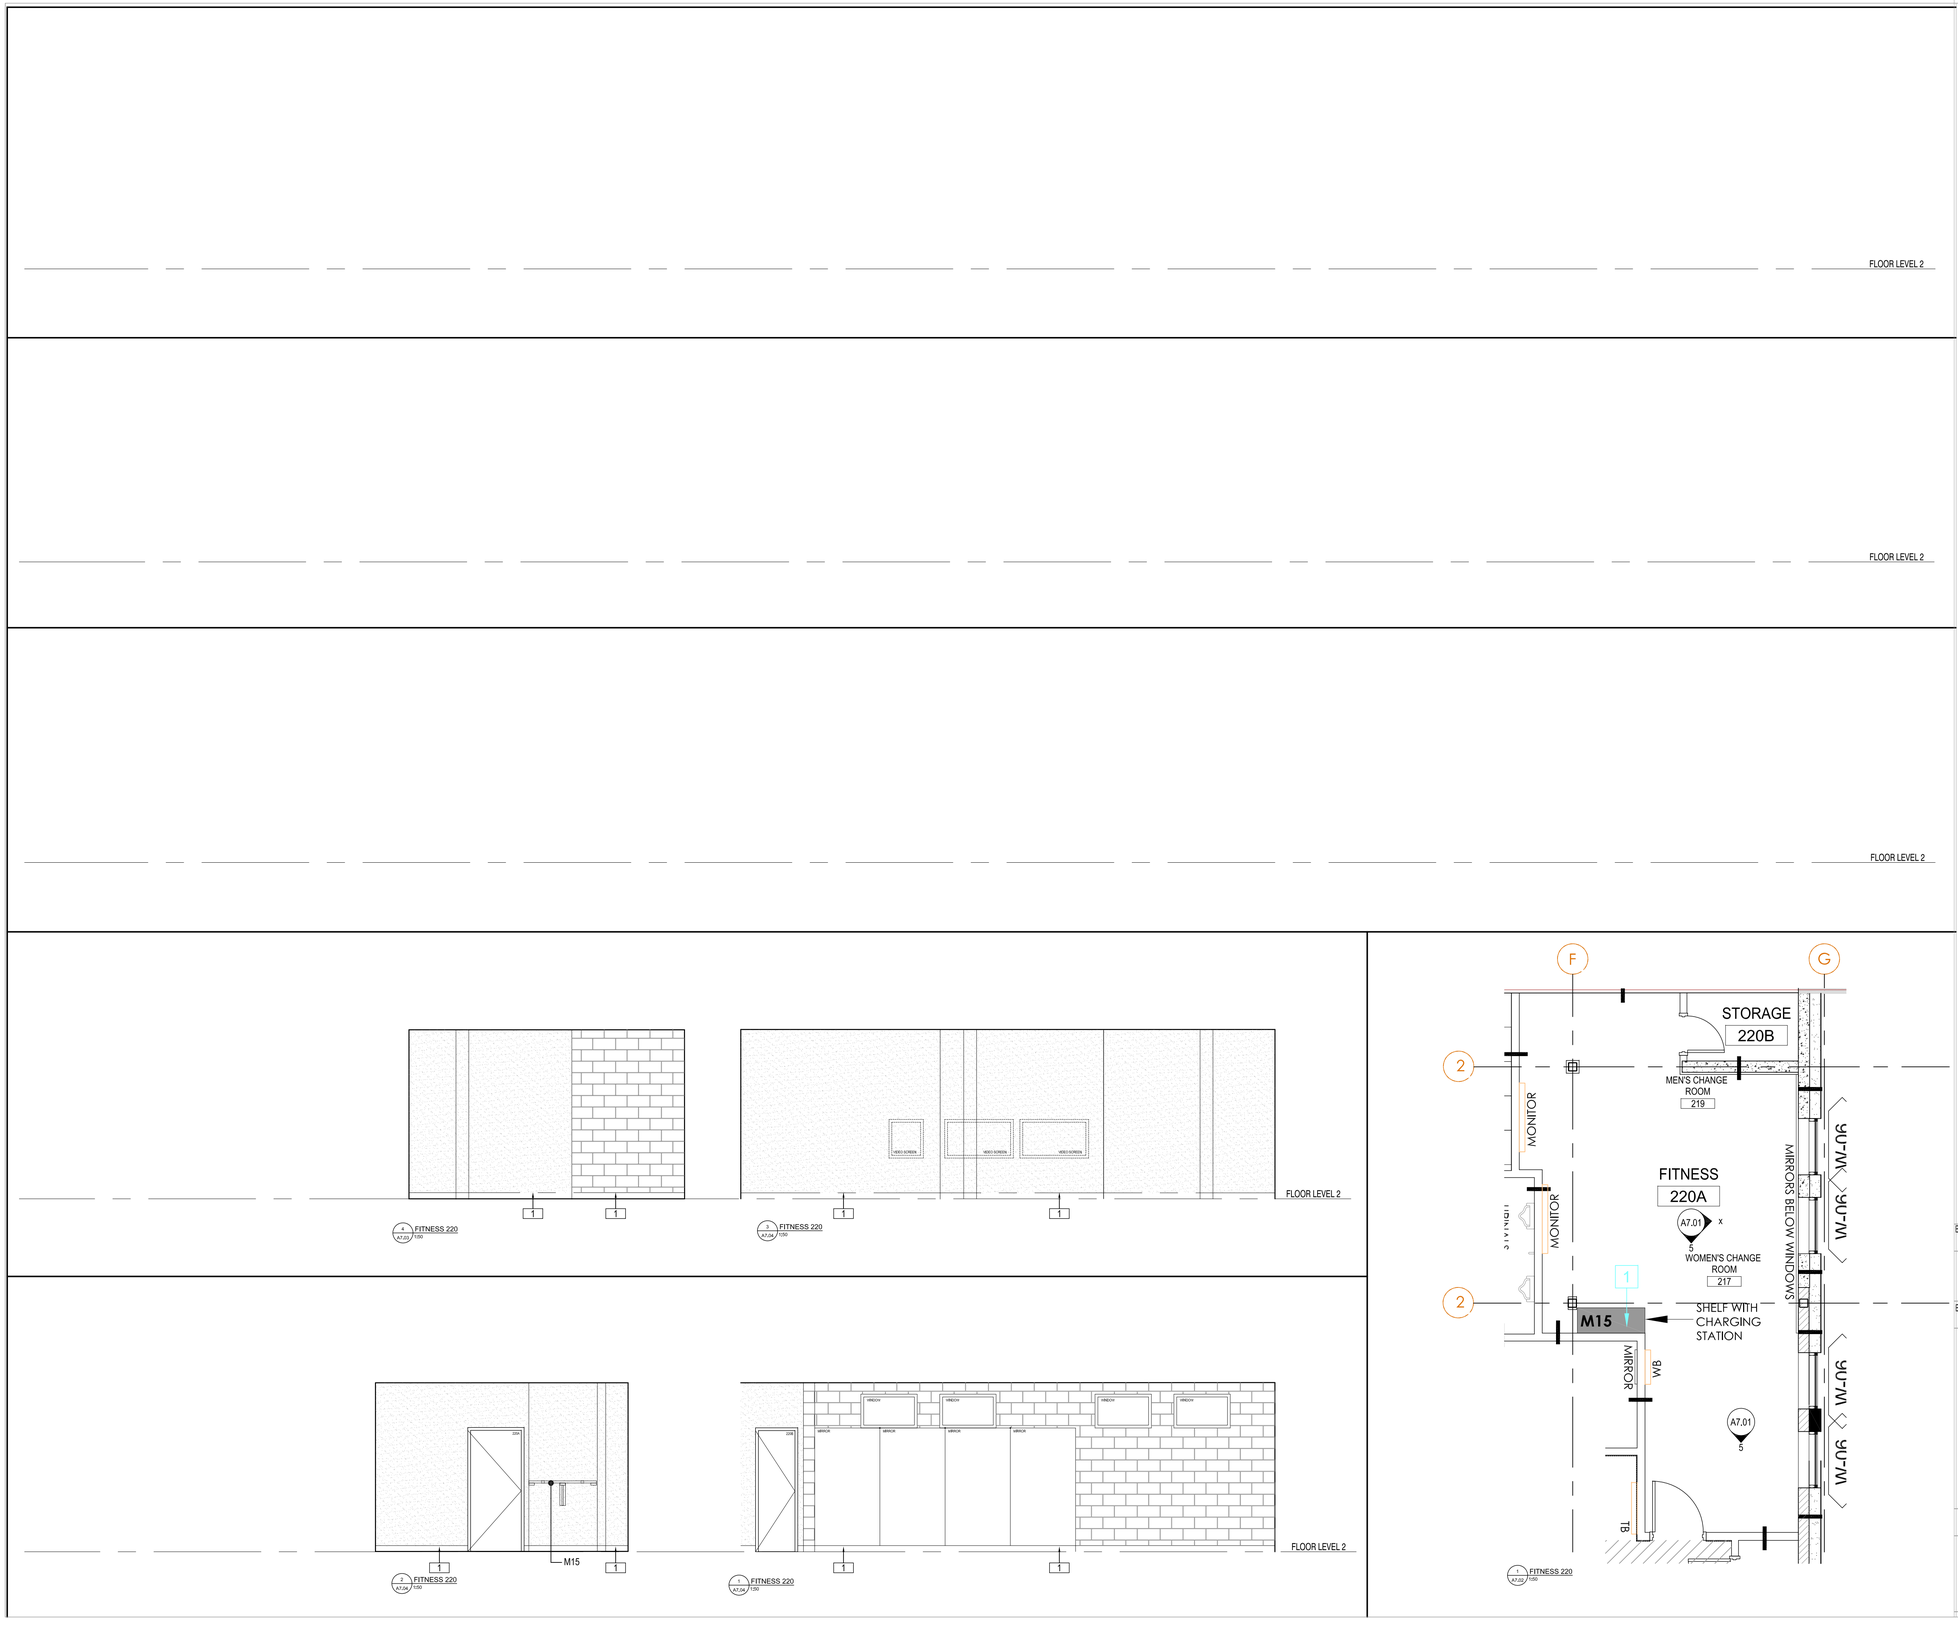

REVISIONS

No.	Date	Particular
1	2026.04.17	ISSUED FOR CLIENT DD REVIEW
2	2026.07.03	ISSUED FOR CLIENT CD REVIEW
3	2026.08.07	ISSUED FOR FINAL REVIEW
4	2026.08.13	ISSUED FOR TENDER

ELEVATION NOTE LEGEND

1 BASE REFER TO ROOM FINISHES SCHEDULE

ELEVATION SYMBOL LEGEND

GWB WALL BOARD HATCH REFER TO ROOM FINISHES SCHEDULE

CONCRETE BLOCK HATCH REFER TO ROOM FINISHES SCHEDULE

ELETRICAL DEVICE GRAPHIC LEGEND

- CAMERA
- RECEPTACLE
- THERMOSTAT
- DATA

NOTE: REFER TO ELECTRICAL

CLIENT
TOWN OF HANOVER

PROJECT:
22539
HANOVER POLICE STATION

2025.11.25

ORIGINAL PAGE SIZE ARCH D - 24" X 36"
KEY TO DETAIL LOCATION:
A - DETAIL NO.
B - SHEET NO. ORIGIN

+VG ARCHITECTS
THE VENTIN GROUP LTD

RPL ARCHITECTS

2ND FLOOR ROOMS' INTERIOR ELEVATIONS

A7.05

Plot Date : 2026-02-20 3:14:20 PM
Autodesk Docs://Hanover Police Station/22539-HPS_ARCH (R25).rvt

DRAWN BY : VS
Checked by : PS / JP

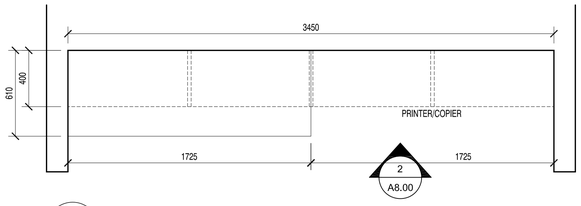

1 A8.00 1:20mm **RESOURCE ROOM 111 MILLWORK M02 PLAN**

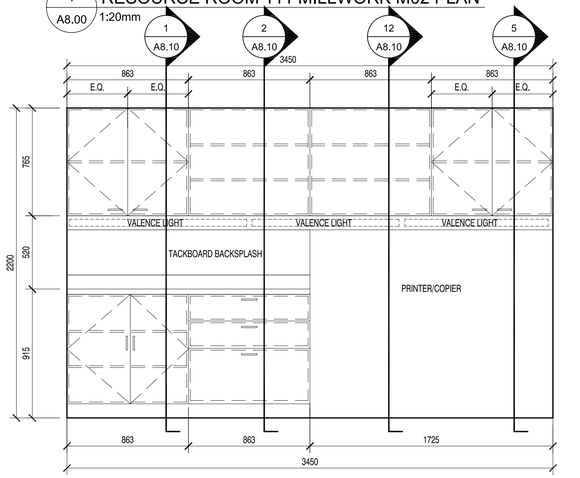

2 A8.00 1:20mm **RESOURCE ROOM 111 MILLWORK M02 ELEVATIONS**

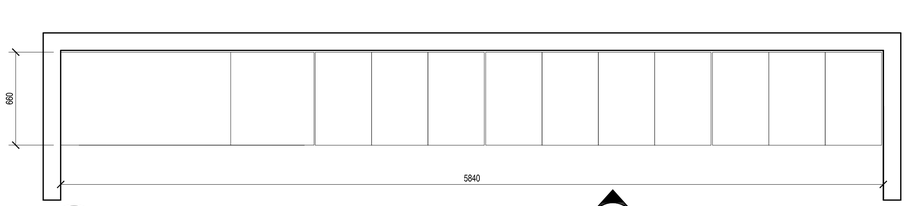

3 A8.00 1:20mm **DUTY BAGS ROOM 110 MILLWORK M03 PLAN**

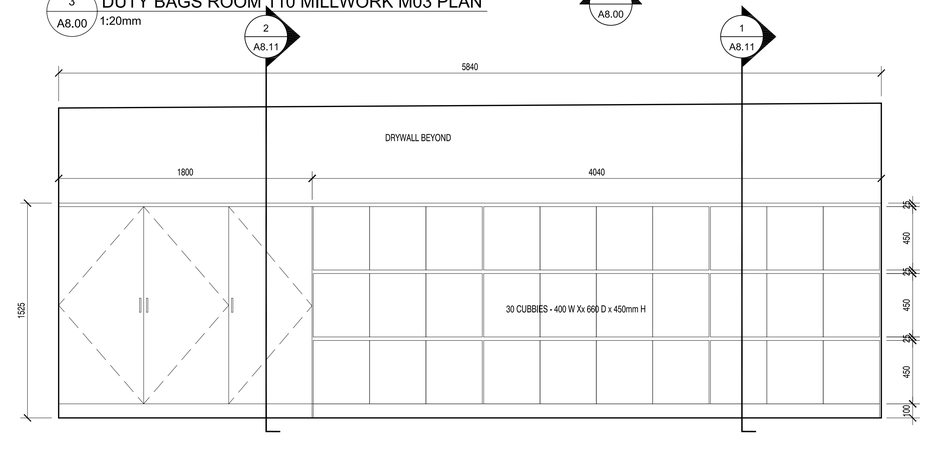

4 A8.00 1:20mm **DUTY BAGS ROOM 110 MILLWORK M03 ELEVATION**

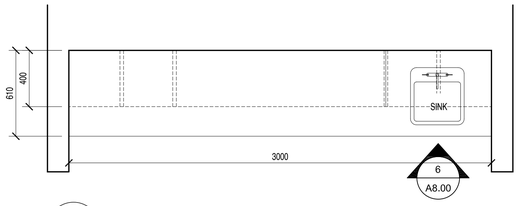

5 A8.00 1:20mm **EQUIPMENT ROOM 110 MILLWORK M04 PLAN**

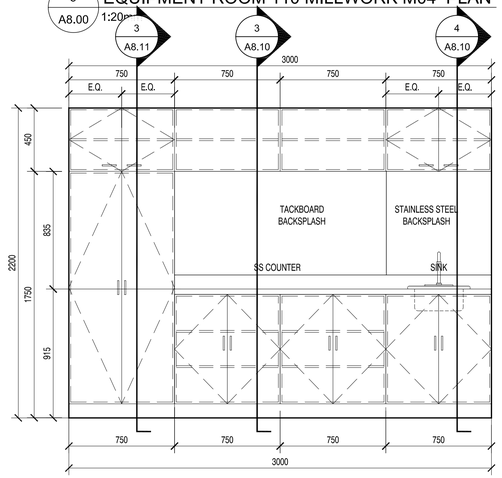

6 A8.00 1:20mm **EQUIPMENT ROOM 110 MILLWORK M04 ELEV.**

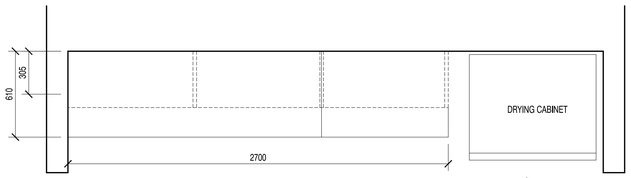

7 A8.00 1:20mm **SOCO ROOM 113 MILLWORK M05 PLAN**

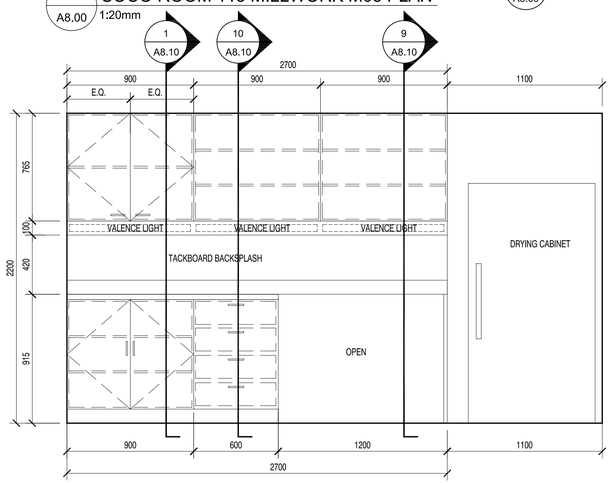

8 A8.00 1:20mm **SOCO ROOM 113 MILLWORK M05 ELEVATION**

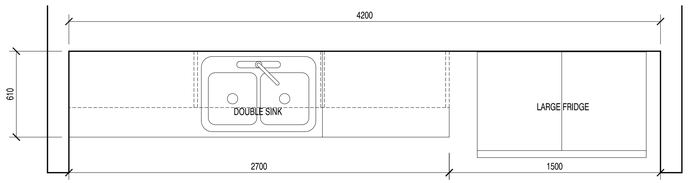

9 A8.00 1:20mm **KITCHENNETE CIRCULATION 137 MILLWORK M06 PLAN**

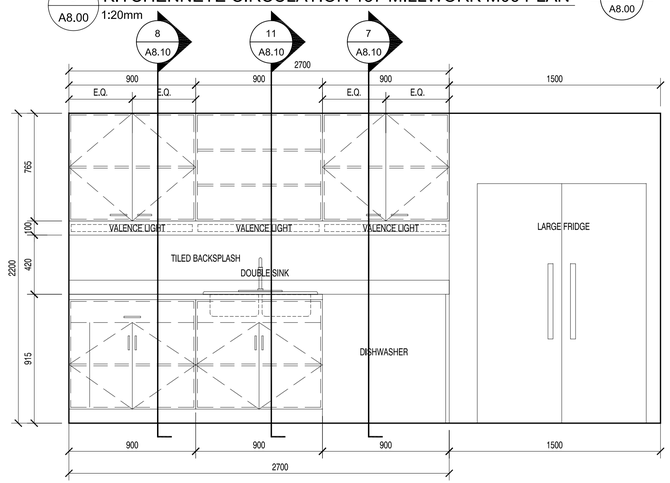

10 A8.00 1:20mm **KITCHENNETE CIRCULATION 137 MILLWORK M06 ELEVATION**

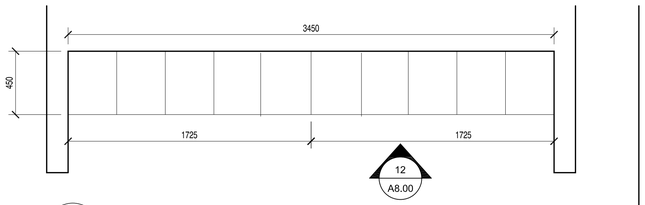

11 A8.00 1:20mm **RESOURCE ROOM 111 MILLWORK M07 PLAN**

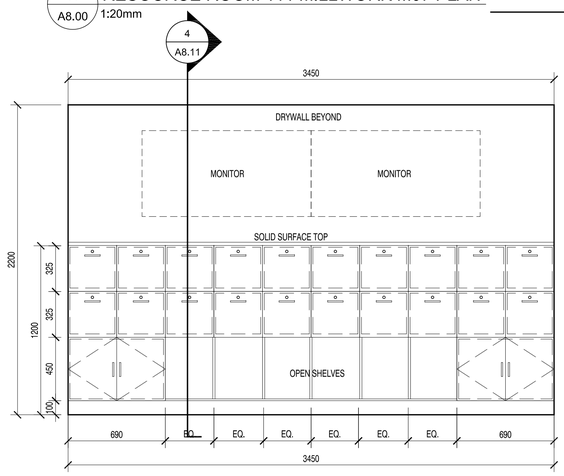

12 A8.00 1:20mm **RESOURCE ROOM 111 MILLWORK M07 ELEVATION**

REVISIONS

No.	Date	Particular
1	2026.04.17	ISSUED FOR CLIENT DD REVIEW
2	2026.07.03	ISSUED FOR CLIENT CD REVIEW
3	2026.08.07	ISSUED FOR FINAL REVIEW
4	2026.08.13	ISSUED FOR TENDER

HANOVER POLICE

CLIENT
TOWN OF HANOVER

PROJECT:
22539
HANOVER POLICE STATION

2025.11.25

ORIGINAL PAGE SIZE ARCH D - 24" X 36"
KEY TO DETAIL LOCATION:
A - DETAIL NO.
B - SHEET NO. ORIGIN

+VG ARCHITECTS
THE VENTIN GROUP LTD

RPL ARCHITECTS

CN N

MILLWORK PLANS & ELEVATIONS - LEVEL 1

A8.00

DRAWN BY : LK
Checked by : PS / JP

Plot Date: 2026-02-20 3:14:20 PM
Autodesk Docs://Hanover Police Station/22539-HPS_ARCH (R25).rvt

This design, drawings and related materials or writing (collectively, "the Work" or "Work") are protected by copyright and are the exclusive property of The Ventin Group Ltd. Any other use, including but not limited to reproduction, modification, distribution, sharing or use for any other purpose, is strictly prohibited without the express written consent of the copyright owner.

All dimensions and measurements must be checked and verified by the General Contractor

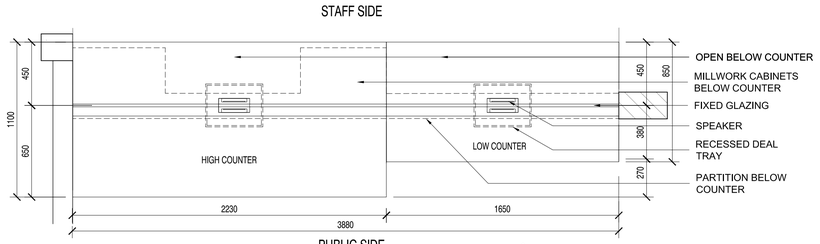

1 A8.01 FRONT DESK MILLWORK M01 PLAN
1:20mm

2 A8.01

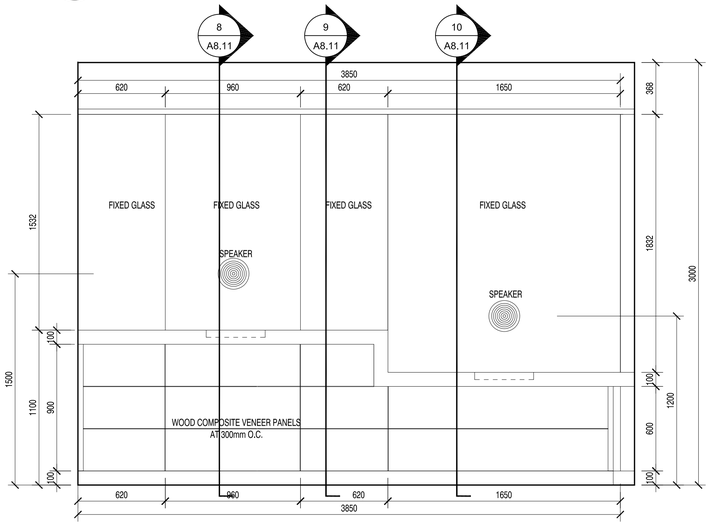

2 A8.01 FRONT DESK MILLWORK M01 ELEVATION - FRONT
1:20mm

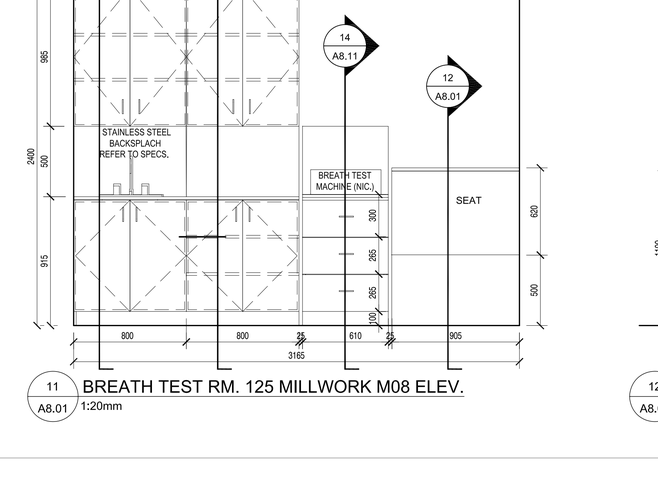

3 A8.01 FRONT DESK MILLWORK M01 ELEVATION - FRONT
1:20mm

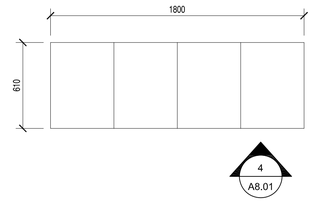

4 A8.01

4 A8.01 PUBLIC LOBBY 102 MILLWORK M01A PLAN
1:20mm

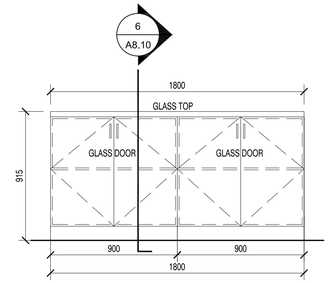

5 A8.01 PUBLIC LOBBY 102 MILLWORK M01A ELEV.
1:20mm

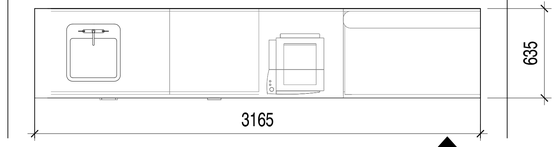

10 A8.01 BREATH TEST RM. 125 MILLWORK M08 PLAN
1:20mm

11 A8.01

11 A8.01 BREATH TEST RM. 125 MILLWORK M08 ELEV.
1:20mm

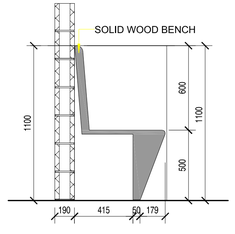

12 A8.01 BREATH RM. 125 MILLWORK SECTION
1:20mm

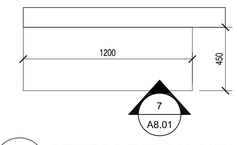

7 A8.01 FITNESS RM. 220 MLWK M15 PLAN
1:20mm

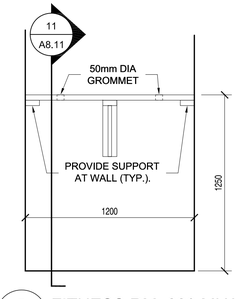

7 A8.01 FITNESS RM. 220 MLWK M15 ELEV.
1:20mm

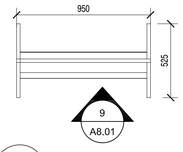

9 A8.01

8 A8.01 LOBBY 102 MLWK M01B PLAN
1:20mm

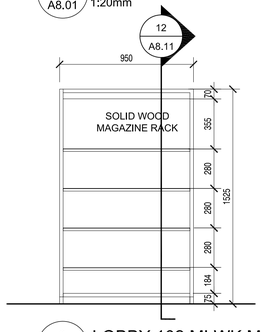

9 A8.01 LOBBY 102 MLWK M01B ELEV.
1:20mm

REVISIONS

No.	Date	Particular
1	2026.04.17	ISSUED FOR CLIENT DD REVIEW
2	2026.07.03	ISSUED FOR CLIENT CD REVIEW
3	2026.08.07	ISSUED FOR FINAL REVIEW
4	2026.08.13	ISSUED FOR TENDER

All dimensions and measurements must be checked and verified by the General Contractor

This design, drawings and related materials or writing (collectively, "the Work" or "Work") are protected by copyright and are the exclusive property of The Ventin Group Ltd. Any other use, including but not limited to reproduction, modification, distribution, sharing or use for any other purpose, is strictly prohibited without the express written consent of the copyright owner.

HANOVER POLICE

CLIENT
TOWN OF HANOVER

PROJECT:
22539
HANOVER POLICE STATION

2025.11.25

ORIGINAL PAGE SIZE ARCH D - 24" X 36"
KEY TO DETAIL LOCATION:
A - DETAIL NO.
B - SHEET NO. ORIGIN

+VG ARCHITECTS
THE VENTIN GROUP LTD

RPL ARCHITECTS

CN N

MILLWORK PLANS & ELEVATIONS - LEVEL 1

A8.01

Plot Date: 2026-02-20 3:14:20 PM
Autodesk Docs://Hanover Police Station/22539-HPS_ARCH (R25).rvt

DRAWN BY : LK
Checked by : PS / JP

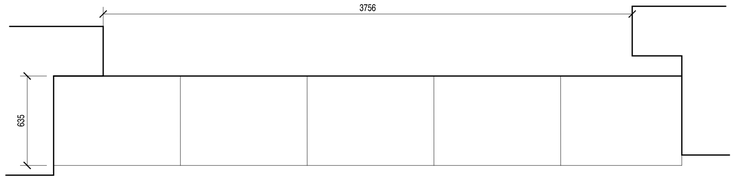

1 A8.02 BRIEFING ROOM 201 MILLWORK M10 PLAN
1:20mm

2 A8.02

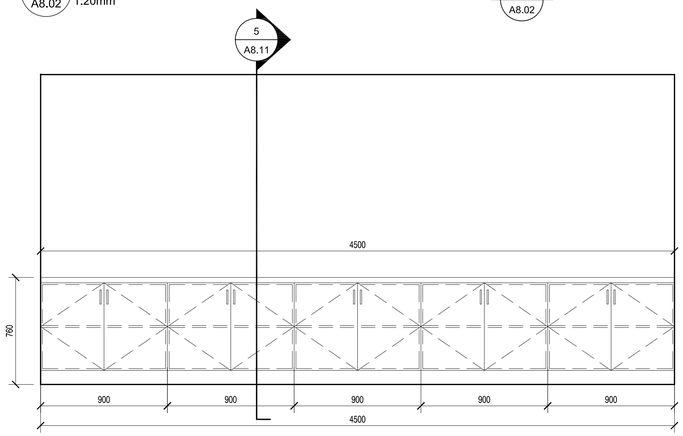

2 A8.02 BRIEFING ROOM 201 MILLWORK M10 ELEV.
1:20mm

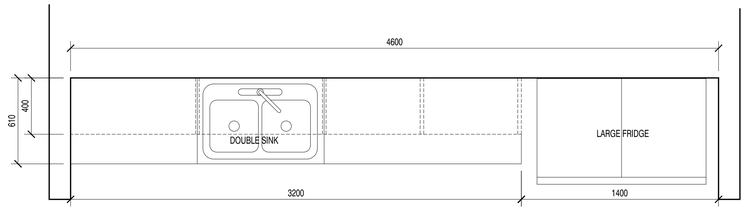

3 A8.02 BREAK ROOM 216 MILLWORK M13 PLAN
1:20mm

4 A8.02

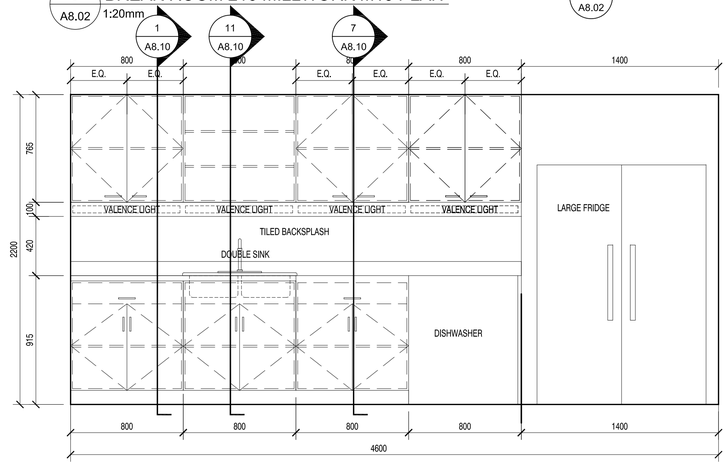

4 A8.02 BREAK ROOM 216 MILLWORK M13 ELEVATION
1:20mm

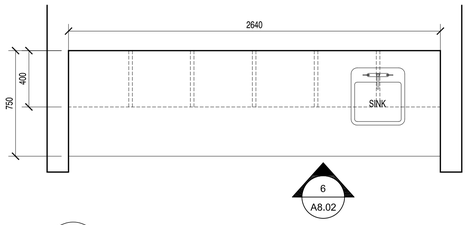

6 A8.02

5 A8.02 CHIEF'S ROOM 206 MILLWORK M11 PLAN
1:20mm

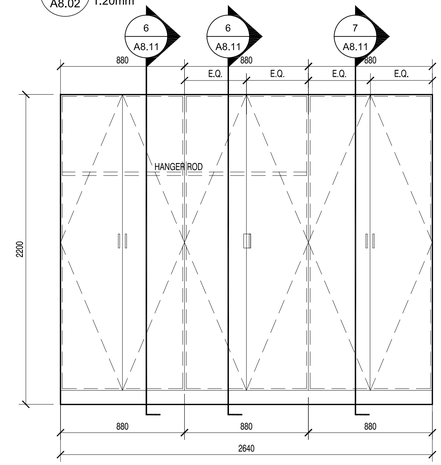

6 A8.02 CHIEF'S ROOM 206 MILLWORK M11 ELEV.
1:20mm

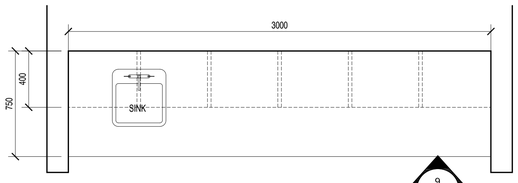

9 A8.02

7 A8.02 D.C. ROOM 207 MILLWORK M12 PLAN
1:20mm

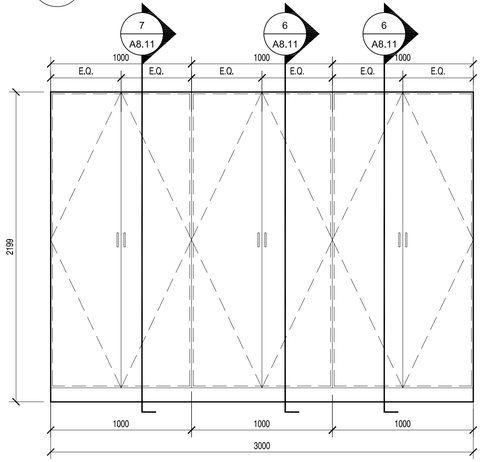

8 A8.02 D.C. ROOM 207 MILLWORK M12 ELEV.
1:20mm

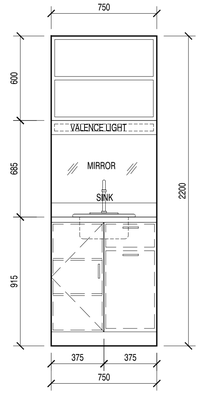

9 A8.02 CHIEF/D.C.ROOM 206/207 MILLWORK M11/12 ELEV. (INSIDE VIEW)
1:20mm

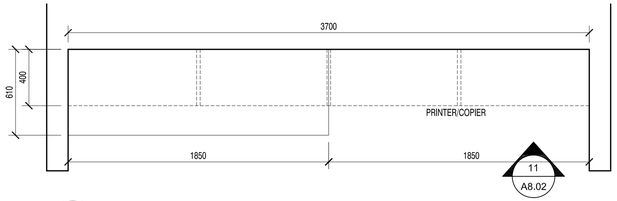

11 A8.02

10 A8.02 CORIDOR 222 MILLWORK M14 PLAN
1:20mm

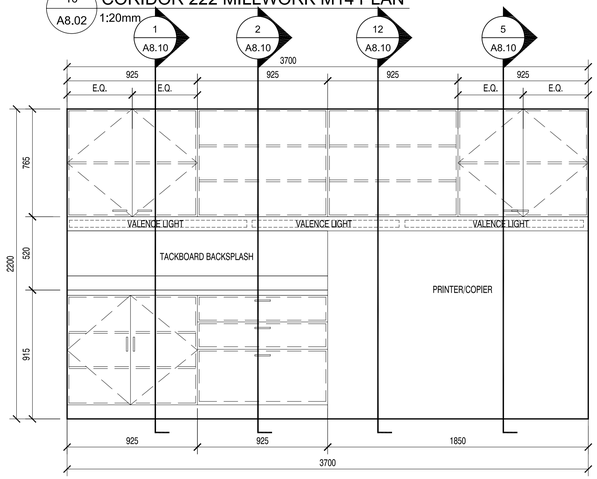

11 A8.02 CORRIDOR 222 MILLWORK M14 ELEVATIONS
1:20mm

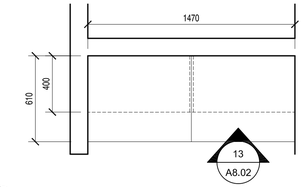

13 A8.02

12 A8.02 WAITING AREA 203 MILLWORK M16 PLAN
1:20mm

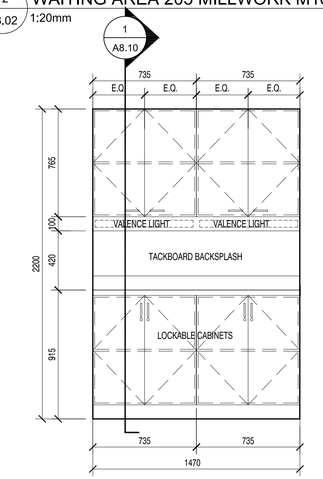

13 A8.02 WAITING AREA 203 MILLWORK M16 ELEV.
1:20mm

REVISIONS

No.	Date	Particular
1	2026.04.17	ISSUED FOR CLIENT DD REVIEW
2	2026.07.03	ISSUED FOR CLIENT CD REVIEW
3	2026.08.07	ISSUED FOR FINAL REVIEW
4	2026.08.13	ISSUED FOR TENDER

All dimensions and measurements must be checked and verified by the General Contractor

This design, drawings and related materials or writing (collectively, "the Work" or "Work") are protected by copyright and are the exclusive property of The Ventin Group Ltd. Any other use, including but not limited to reproduction, modification, distribution, sharing or use for any other purpose, is strictly prohibited without the express written consent of the copyright owner.

HANOVER POLICE

CLIENT
TOWN OF HANOVER

PROJECT:
22539
HANOVER POLICE STATION

2025.11.25

ORIGINAL PAGE SIZE ARCH D - 24" X 36"
KEY TO DETAIL LOCATION:
A - DETAIL NO.
B - SHEET NO. ORIGIN

+VG ARCHITECTS
THE VENTIN GROUP LTD

RPL ARCHITECTS

CN N

MILLWORK PLANS & ELEVATIONS - LEVEL 2

A8.02

Plot Date : 2026-02-20 3:14:20 P.M. Autodesk Docs://Hanover Police Station/22539-HPS_ARCH (R25).rvt

DRAWN BY : LK Checked by : PS / JP

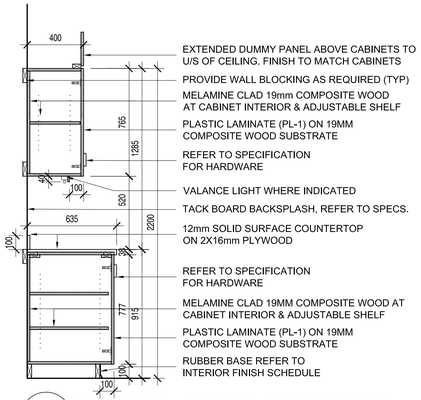

1 A8.10 ROOM 111 MILLWORK M02 - CABINET SECTION
1:10mm

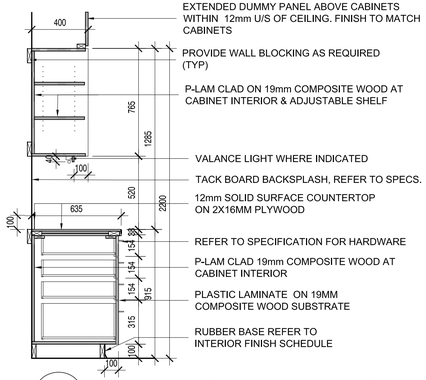

2 A8.10 ROOM 111 MILLWORK M02 - CABINET SECTION
1:10mm

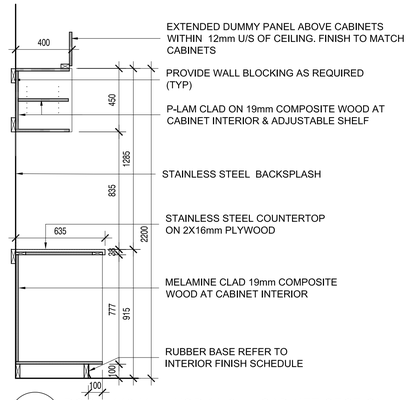

3 A8.10 ROOM 110 MILLWORK M04 - CABINET SECTION
1:10mm

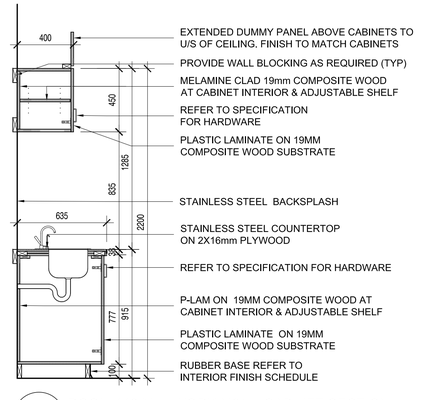

4 A8.10 ROOM 110 MILLWORK M04 - CABINET SECTION
1:10mm

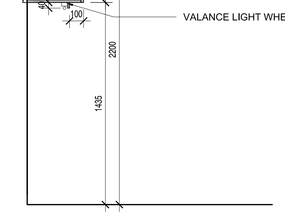

5 A8.10 ROOM 111 MILLWORK M02 - CABINET SECTION
1:10mm

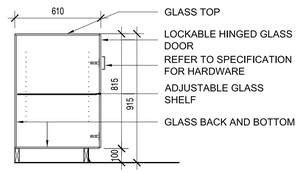

6 A8.10 ROOM 102 MILLWORK M01A-CABINET SECTION
1:10mm

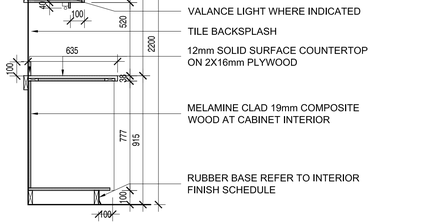

7 A8.10 ROOM 115 MILLWORK M06 - CABINET SECTION
1:10mm

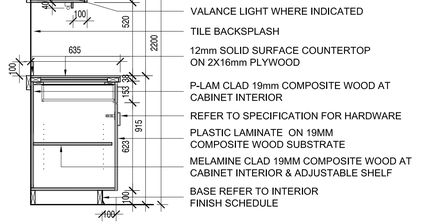

8 A8.10 ROOM 115 MILLWORK M06 - CABINET SECTION
1:10mm

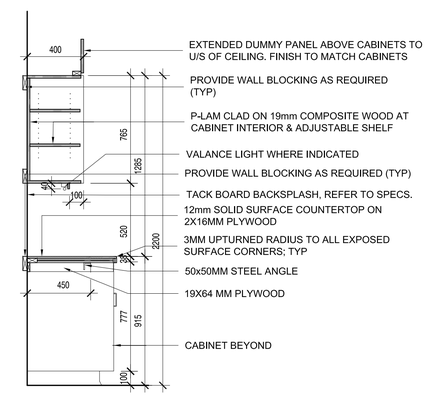

9 A8.10 ROOM 113 MILLWORK M05 - CABINET SECTION
1:10mm

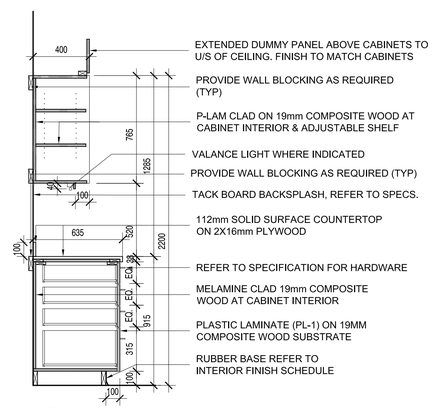

10 A8.10 ROOM 113 MILLWORK M05 - CABINET SECTION
1:10mm

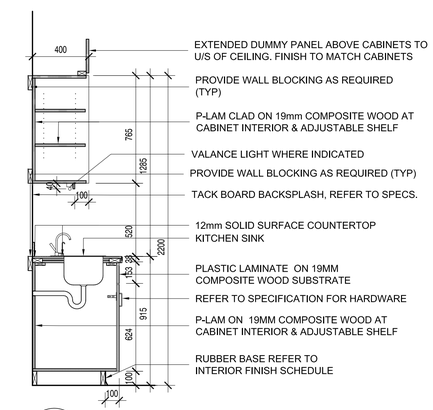

11 A8.10 ROOM 115 MILLWORK M06 - CABINET SECTION
1:10mm

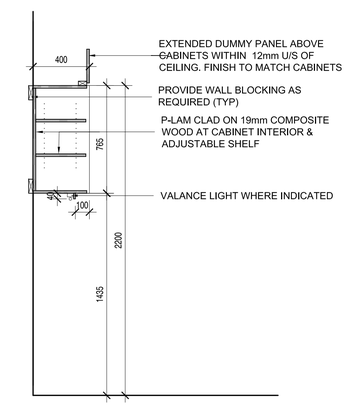

12 A8.10 ROOM 111 MILLWORK M02 - CABINET SECTION
1:10mm

REVISIONS

No.	Date	Particular
1	2026.04.17	ISSUED FOR CLIENT DD REVIEW
2	2026.07.03	ISSUED FOR CLIENT CD REVIEW
3	2026.08.07	ISSUED FOR FINAL REVIEW
4	2026.08.13	ISSUED FOR TENDER

All dimensions and measurements must be checked and verified by the General Contractor

This design, drawings and related materials or writing (collectively, "the Work" or "Work") are protected by copyright and are the exclusive property of The Ventin Group Ltd. Any other use, including but not limited to reproduction, modification, distribution, sharing or use for any other purpose, is strictly prohibited without the express written consent of the copyright owner.

HANOVER POLICE

CLIENT
TOWN OF HANOVER

PROJECT:
22539
HANOVER POLICE STATION

2025.11.25

ORIGINAL PAGE SIZE ARCH D - 24" X 36"
KEY TO DETAIL LOCATION:
A - DETAIL NO.
B - SHEET NO. ORIGIN

+VG ARCHITECTS
THE VENTIN GROUP LTD

RPL ARCHITECTS

CN N

MILLWORK DETAILS - 1

A8.10

Plot Date: 2026-02-20 3:14:20 PM
Autodesk Docs://Hanover Police Station/22539-HPS_ARCH (R25).rvt

DRAWN BY : LK
Checked by :PS / JP

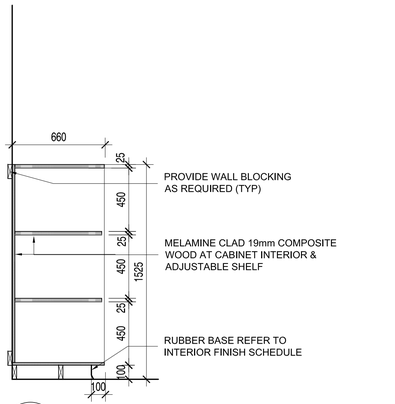

1 A8.11 ROOM 110 MILLWORK M03 - CABINET SECTION
1:10mm

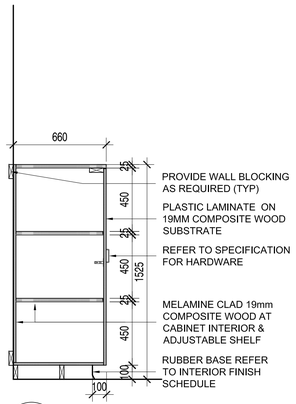

2 A8.11 ROOM 110 MILLWORK M03 - CABINET SECTION
1:10mm

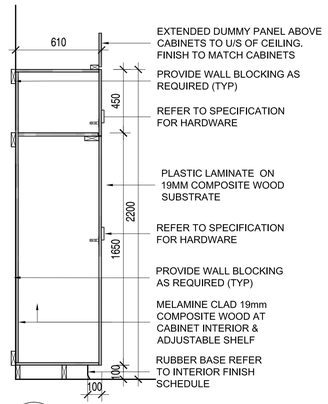

3 A8.11 ROOM 110 MILLWORK M04 - CABINET SECTION
1:10mm

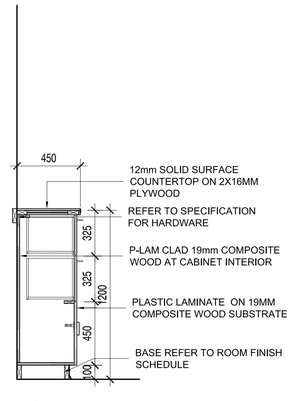

4 A8.11 ROOM 111 MILLWORK M07 - CABINET SECTION
1:10mm

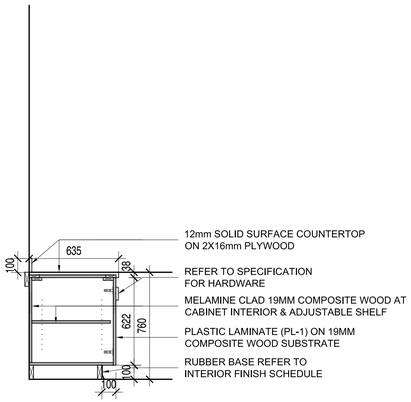

5 A8.11 ROOM 201 MILLWORK M10 - CABINET SECTION
1:10mm

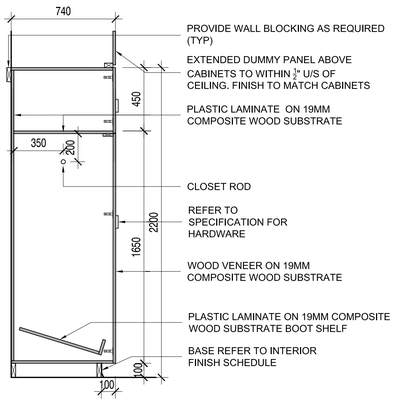

6 A8.11 ROOM 206/207 MILLWORK M11/M12 - CABINET SECTION
1:10mm

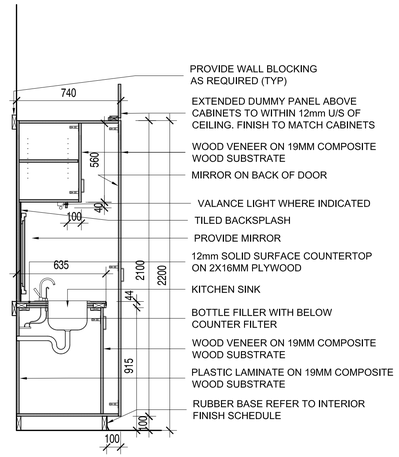

7 A8.11 ROOM 206/207 MILLWORK M11/M12 - CABINET SECTION
1:10mm

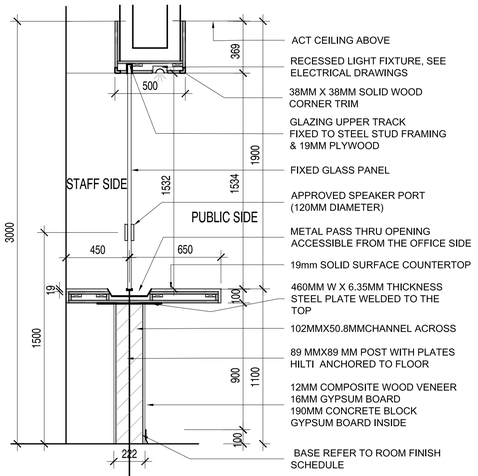

8 A8.11 FRONT DESK MILLWORK M01 CABINET SECTION
1:10mm

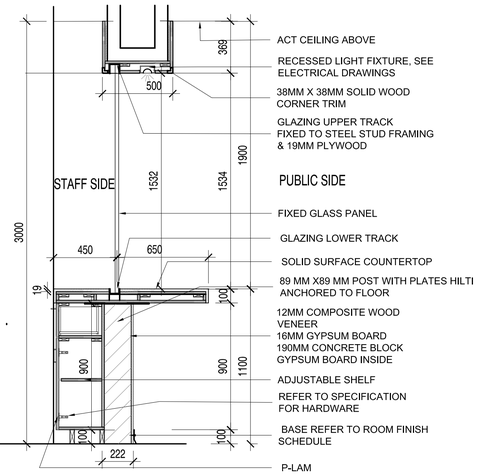

9 A8.11 FRONT DESK MILLWORK M01 CABINET SECTION
1:10mm

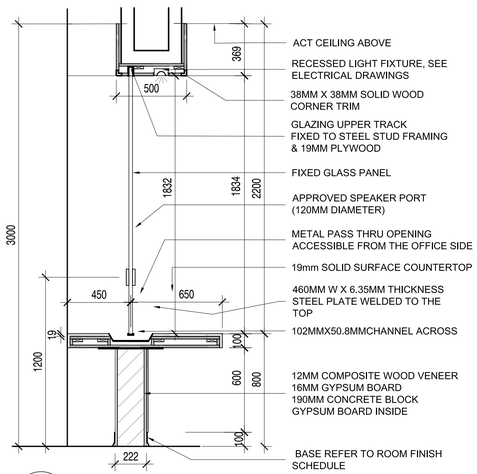

10 A8.11 FRONT DESK MILLWORK M01 CABINET SECTION
1:10mm

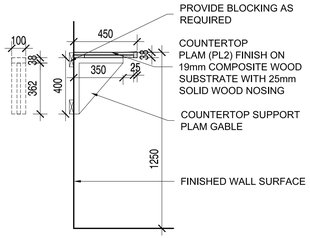

11 A8.11 FITNESS RM. MILLWORK M15 SECTION
1:10mm

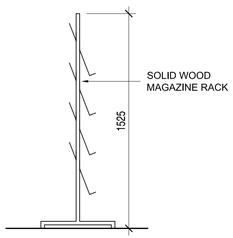

12 A8.11 LOBBY 102 MLWK M01B SECTION
1:10mm

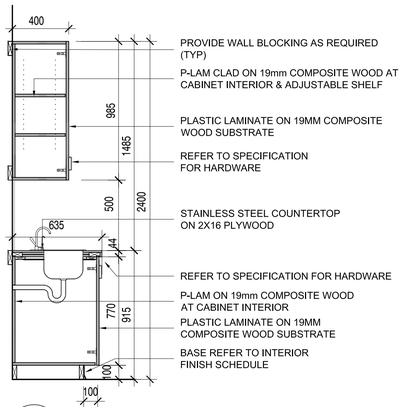

13 A8.11 BREATH ROOM 125 MILLWORK M08 SECTION
1:10mm

GENERAL NOTE: ALL CABINETS (INCLUDING GUARD DESK) DOORS AND DRAWERS IN DETENTION AREA TO HAVE LOCKING HARDWARE AND CAN BE KEYED ALIKE.

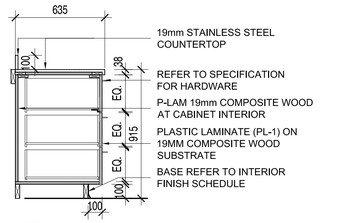

14 A8.11 BREATH ROOM 125 MILLWORK M08 SECTION
1:10mm

REVISIONS

No.	Date	Particular
1	2026.04.17	ISSUED FOR CLIENT DD REVIEW
2	2026.07.03	ISSUED FOR CLIENT CD REVIEW
3	2026.08.07	ISSUED FOR FINAL REVIEW
4	2026.08.13	ISSUED FOR TENDER

All dimensions and measurements must be checked and verified by the General Contractor

This design, drawings and related materials or writing (collectively, "the Work" or "Work") are protected by copyright and are the exclusive property of The Ventin Group Ltd. Any other use, including but not limited to reproduction, modification, distribution, sharing or use for any other purpose, is strictly prohibited without the express written consent of the copyright owner.

HANOVER POLICE

CLIENT
TOWN OF HANOVER

PROJECT:
22539
HANOVER POLICE STATION

2025.11.25

ORIGINAL PAGE SIZE ARCH D - 24" X 36"
KEY TO DETAIL LOCATION:
A - DETAIL NO.
B - SHEET NO. ORIGIN

+VG ARCHITECTS
THE VENTIN GROUP LTD

RPL ARCHITECTS

MILLWORK DETAILS - 2

A8.11

DRAWN BY : LK
Checked by :PS / JP

Plot Date : 2026-02-20 3:14:20 PM
Autodesk Docs://Hanover Police Station/22539-HPS_ARCH (R25).rvt

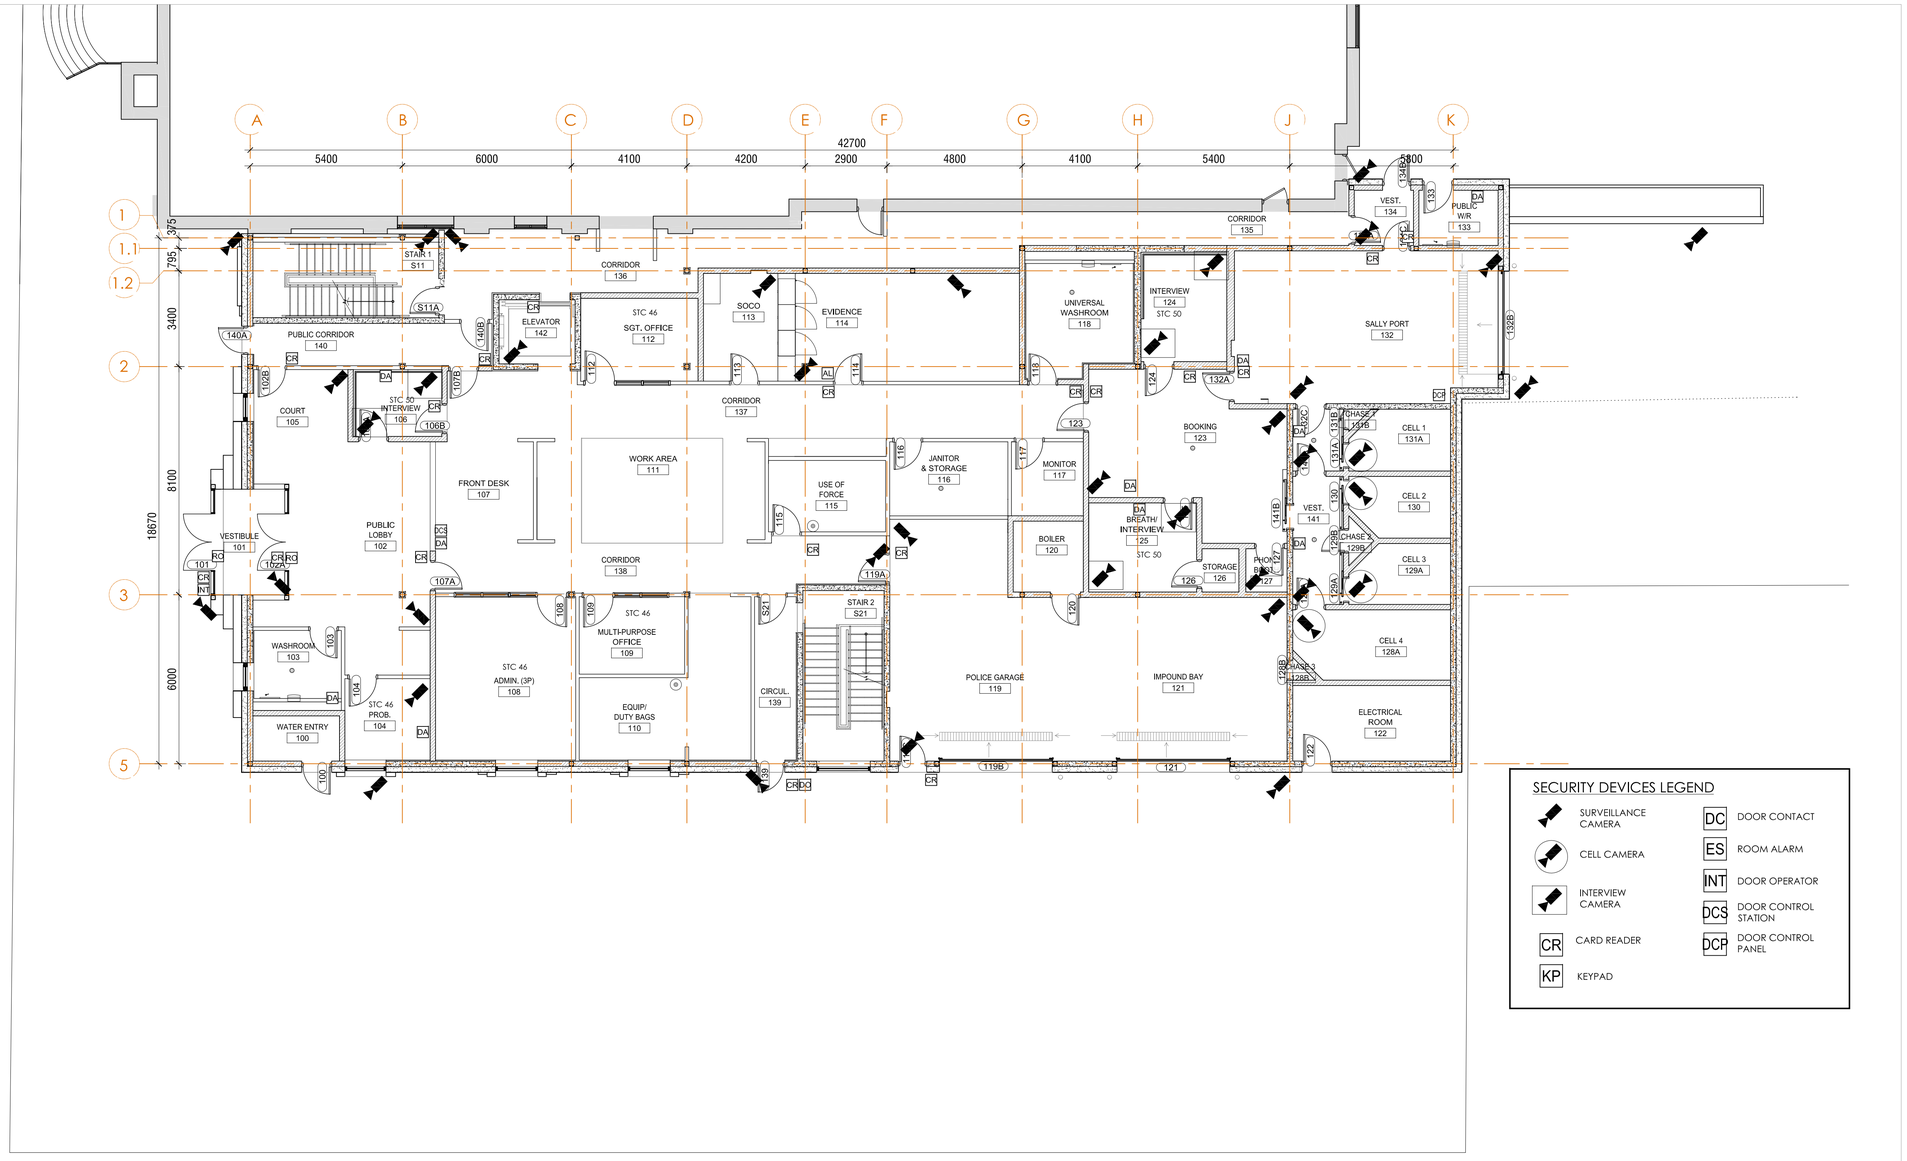

SECURITY DEVICES LEGEND

- SURVEILLANCE CAMERA
- CELL CAMERA
- INTERVIEW CAMERA
- CR — CARD READER
- KP — KEYPAD
- DC — DOOR CONTACT
- ES — ROOM ALARM
- INT — DOOR OPERATOR
- DCS — DOOR CONTROL STATION
- DCP — DOOR CONTROL PANEL

1 / A9.00 SECURITY PLAN - LEVEL 1

0 1 2 5m (1 : 100)

REVISIONS

No.	Date	Particular
1	2026.04.17	ISSUED FOR CLIENT DD REVIEW
2	2026.07.03	ISSUED FOR CLIENT CD REVIEW
3	2026.08.07	ISSUED FOR FINAL REVIEW
4	2026.08.13	ISSUED FOR TENDER

All dimensions and measurements must be checked and verified by the General Contractor

This design, drawings and related materials or writing (collectively, "the Work" or "Work") are protected by copyright and are the exclusive property of The Ventin Group Ltd. Any other use, including but not limited to reproduction, modification, distribution, sharing or use for any other purpose, is strictly prohibited without the express written consent of the copyright owner.

HANOVER POLICE

CLIENT
TOWN OF HANOVER

PROJECT:
22539
HANOVER POLICE STATION

2025.11.25

ORIGINAL PAGE SIZE ARCH D - 24" X 36"
KEY TO DETAIL LOCATION:
A / 6 — A - DETAIL NO. / 6 - SHEET NO. ORIGIN

+VG ARCHITECTS
THE VENTIN GROUP LTD

RPL ARCHITECTS

CN N

SECURITY PLAN - LEVEL 1

A9.00

DRAWN BY :: LK
Checked by :: PS / JP

Plot Date :: 2026-02-20 3:14:20 PM
Autodesk Docs://Hanover Police Station/22539-HPS_ARCH (R25).rvt

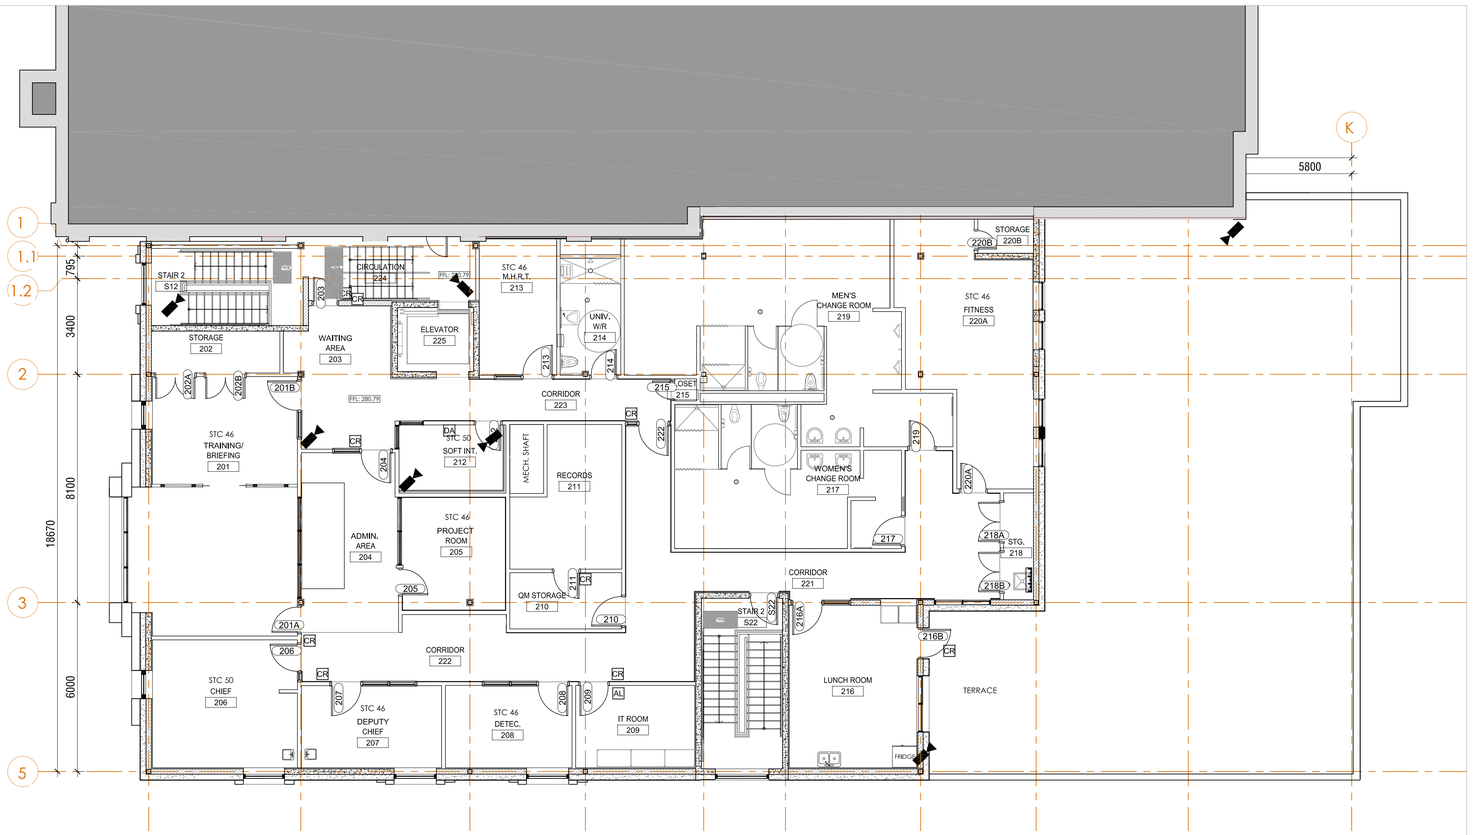

1 / A9.01 SECURITY PLAN - LEVEL 2

0 1 2 5m (1 : 100)

SECURITY DEVICES LEGEND

- SURVEILLANCE CAMERA
- CELL CAMERA
- INTERVIEW CAMERA
- CARD READER (CR)
- KEYPAD (KP)
- DOOR CONTACT (DC)
- ROOM ALARM (ES)
- DOOR OPERATOR (INT)
- DOOR CONTROL STATION (DCS)
- DOOR CONTROL PANEL (DCP)

REVISIONS

No.	Date	Particular
1	2026.04.17	ISSUED FOR CLIENT DD REVIEW
2	2026.07.03	ISSUED FOR CLIENT CD REVIEW
3	2026.08.07	ISSUED FOR FINAL REVIEW
4	2026.08.13	ISSUED FOR TENDER

All dimensions and measurements must be checked and verified by the General Contractor

This design, drawings and related materials or writing (collectively, "the Work" or "Work") are protected by copyright and are the exclusive property of The Ventin Group Ltd. Any other use, including but not limited to reproduction, modification, distribution, sharing or use for any other purpose, is strictly prohibited without the express written consent of the copyright owner.

HANOVER POLICE

CLIENT
TOWN OF HANOVER

PROJECT:
22539

HANOVER POLICE STATION

2025.11.25

ORIGINAL PAGE SIZE ARCH D - 24" X 36"

KEY TO DETAIL LOCATION:
A - DETAIL NO.
B - SHEET NO. ORIGIN

+VG ARCHITECTS
THE VENTIN GROUP LTD

RPL ARCHITECTS

CN N

SECURITY PLAN - LEVEL 2

A9.01

DRAWN BY : LK Checked by : PS / JP

Plot Date : 2026-02-20 3:14:32 PM Autodesk Docs://Hanover Police Station/22539-HPS_ARCH (R25).rvt

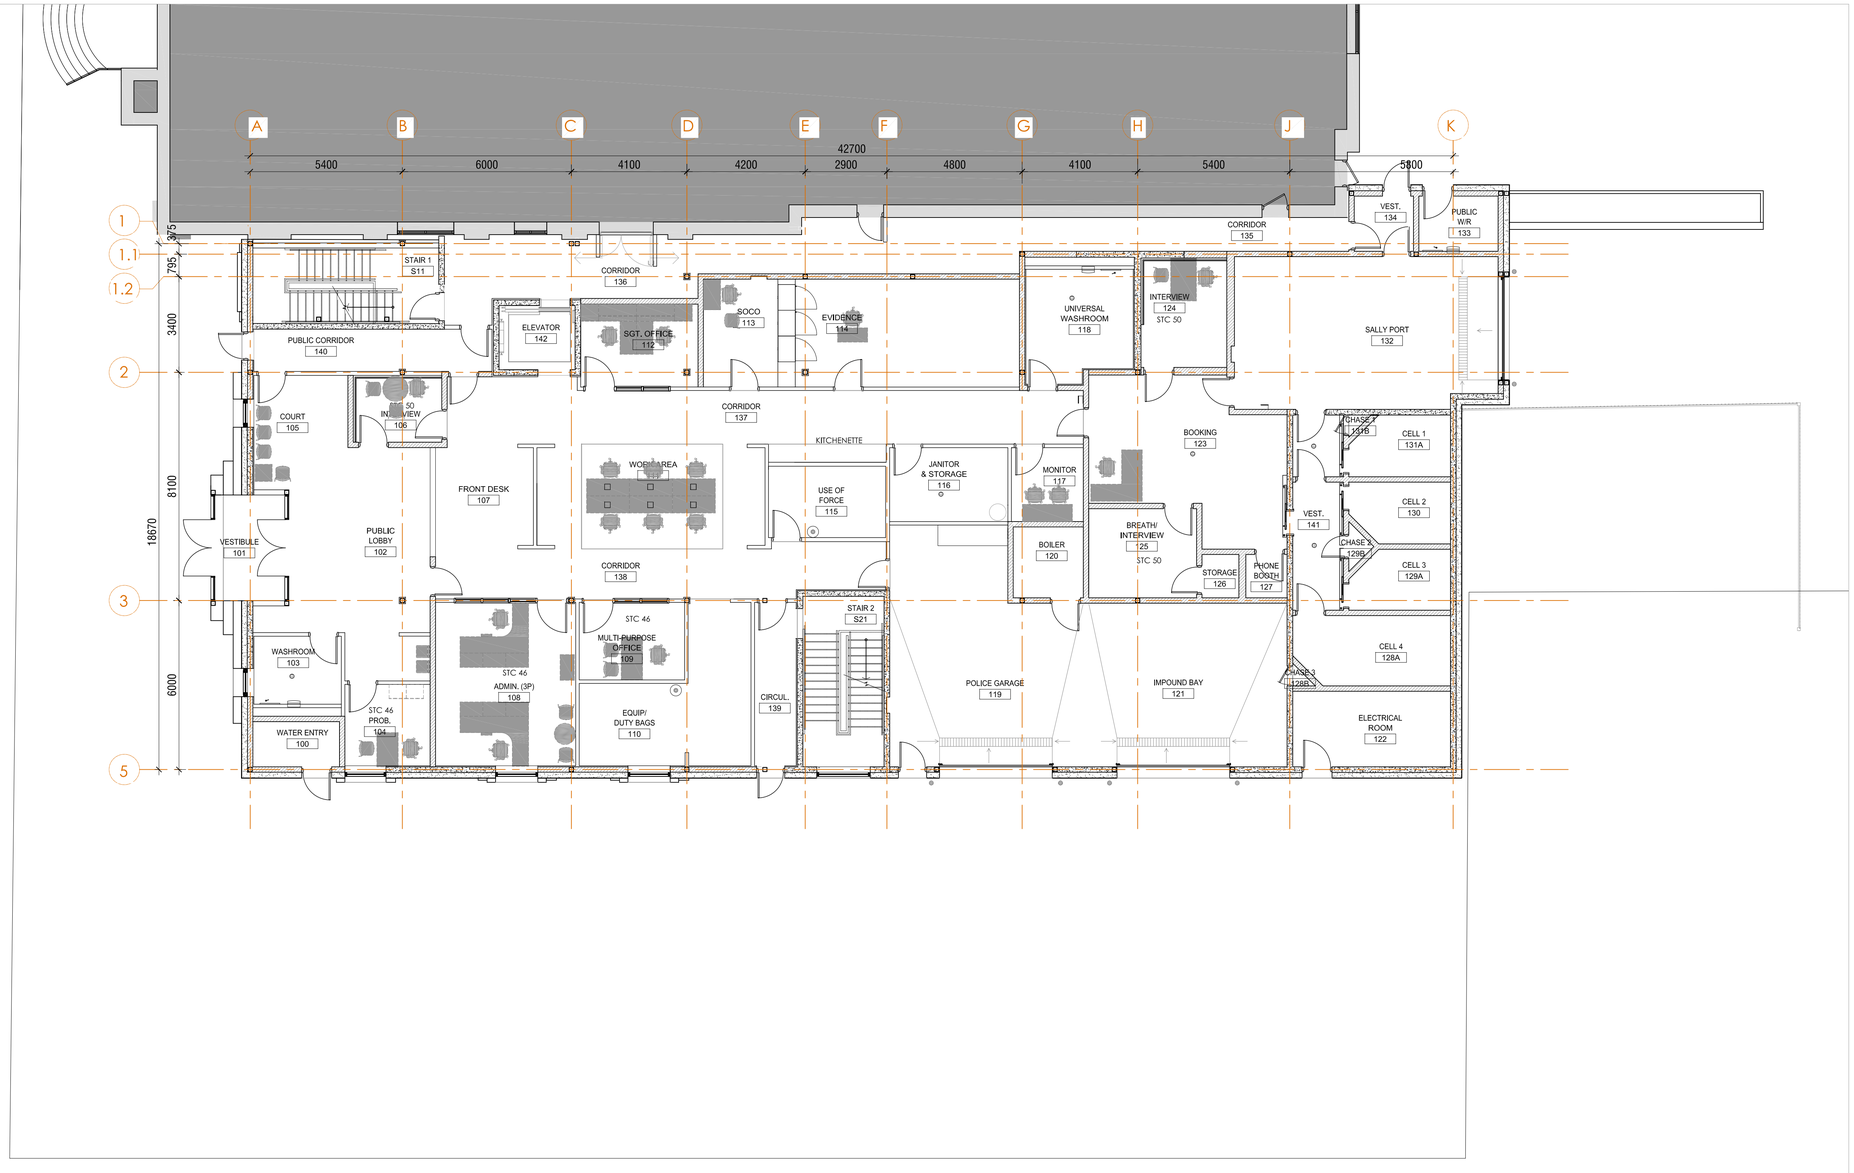

1 A10.0 FLOOR FURNITURE PLAN - LEVEL 1

0 1 2 5m (1 : 100)

REVISIONS

No.	Date	Particular
1	2026.04.17	ISSUED FOR CLIENT DD REVIEW
2	2026.07.03	ISSUED FOR CLIENT CD REVIEW
3	2026.08.07	ISSUED FOR FINAL REVIEW
4	2026.08.13	ISSUED FOR TENDER

FURNITURE IS SHOWN FOR REFERENCE ONLY, NOT IN CONTRACT

HANOVER POLICE

CLIENT
TOWN OF HANOVER

PROJECT:
22539
HANOVER POLICE STATION
2025.11.25

ORIGINAL PAGE SIZE ARCH D - 24" X 36"
KEY TO DETAIL LOCATION:
A/B A - DETAIL NO.
B - SHEET NO. ORIGIN

+VG ARCHITECTS
THE VENTIN GROUP LTD

RPL ARCHITECTS

CN N

FLOOR FURNITURE PLAN - LEVEL 1

A10.0

DRAWN BY : LK
Checked by :PS / JP

Plot Date : 2026-02-20 3:14:20 PM
Autodesk Docs://Hanover Police Station/22539-HPS_ARCH (R25).rvt

All dimensions and measurements must be checked and verified by the General Contractor

This design, drawings and related materials or writing (collectively, "the Work" or "Work") are protected by copyright and are the exclusive property of The Ventin Group Ltd. Any other use, including but not limited to reproduction, modification, distribution, sharing or use for any other purpose, is strictly prohibited without the express written consent of the copyright owner.

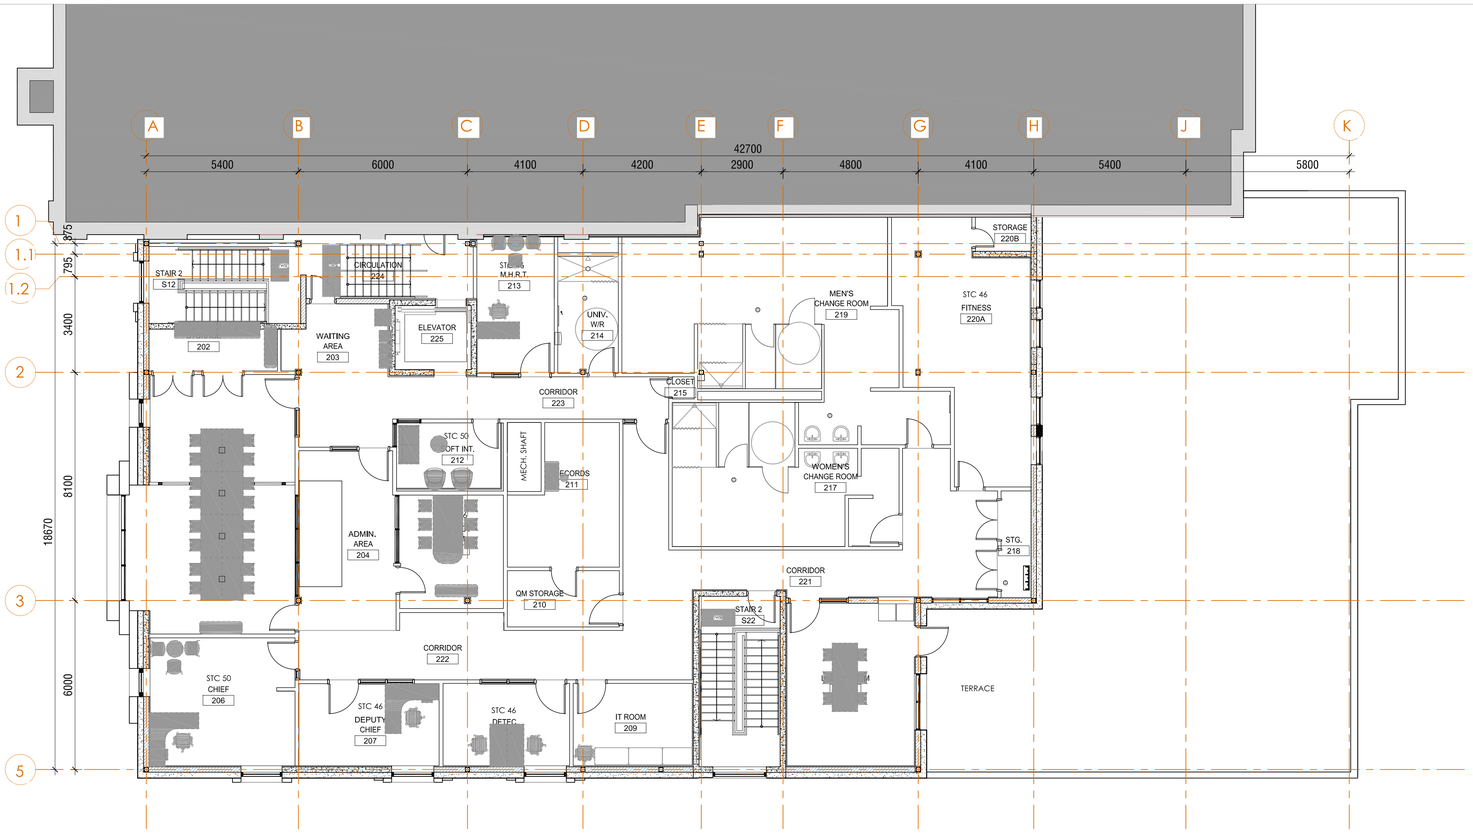

1 / A10.1 FLOOR FURNITURE PLAN - LEVEL 2

0 1 2 5m (1 : 100)

REVISIONS

No.	Date	Particular
1	2026.04.17	ISSUED FOR CLIENT DD REVIEW
2	2026.07.03	ISSUED FOR CLIENT CD REVIEW
3	2026.08.07	ISSUED FOR FINAL REVIEW
4	2026.08.13	ISSUED FOR TENDER

FURNITURE IS SHOWN FOR REFERENCE ONLY, NOT IN CONTRACT

HANOVER POLICE

CLIENT
TOWN OF HANOVER

PROJECT:
22539
HANOVER POLICE STATION
2025.11.25

ORIGINAL PAGE SIZE ARCH D - 24" X 36"
KEY TO DETAIL LOCATION:
A / B — A - DETAIL NO. B - SHEET NO. ORIGIN

+VG ARCHITECTS THE VENTIN GROUP LTD

RPL ARCHITECTS

CN N

FLOOR FURNITURE PLAN - LEVEL 2

A10.1

DRAWN BY : LK Checked by : PS / JP

All dimensions and measurements must be checked and verified by the General Contractor

This design, drawings and related materials or writing (collectively, "the Work" or "Work") are protected by copyright and are the exclusive property of The Ventin Group Ltd. Any other use, including but not limited to reproduction, modification, distribution, sharing or use for any other purpose, is strictly prohibited without the express written consent of the copyright owner.

Plot Date : 2026-02-20 3:14:32 PM Autodesk Docs://Hanover Police Station/22539-HPS_ARCH (R25).rvt